


NORTH

0 0.5m 1m 2m 2.5m

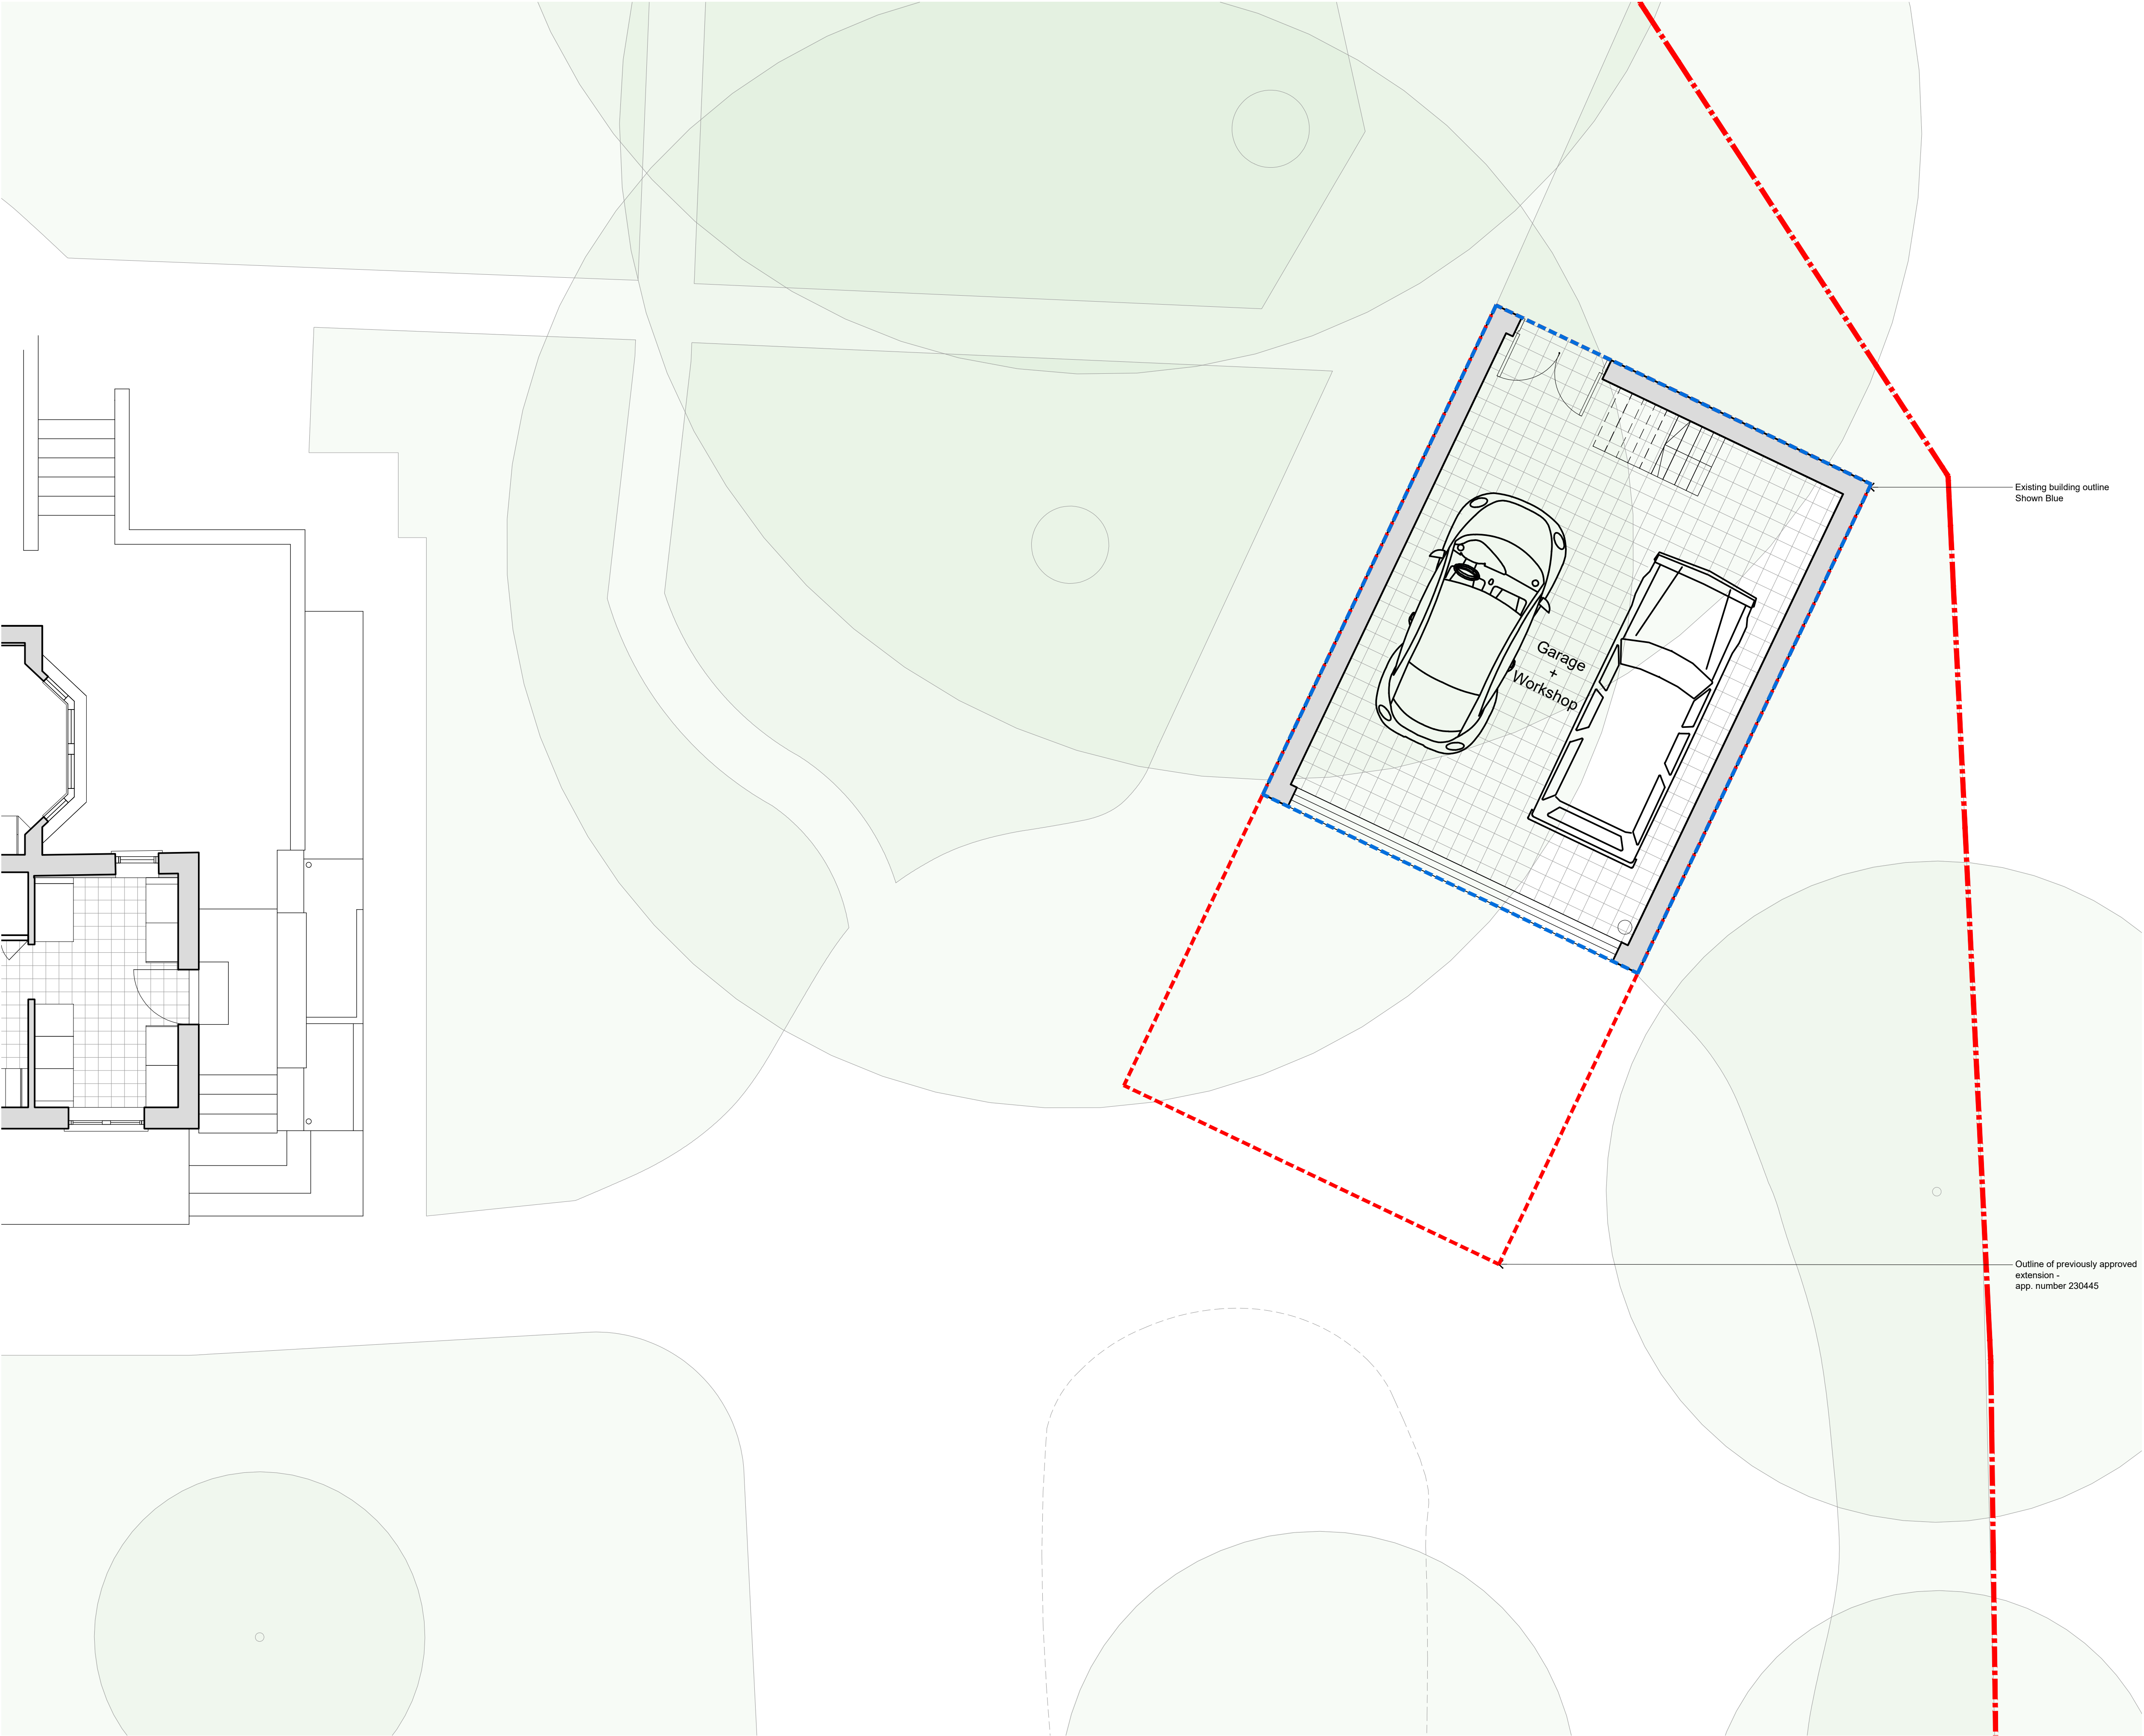

Existing building outline
Shown Blue

Outline of previously approved
extension -
app. number 230445

P04	17/12/25		Balcony + Stair removed
TL	LG		
P03	02/12/25		Minor Revision
TL	LG		
P02	04/11/25		Changes to suit client
TL	WW		
P01	31/10/25		First Issue for Comment
TL	WW		
rev	date		description
	drawn	checked	

stage

PLANNING



**MDLR
Architects**

56 Little Yard
London, SE17 3QA
t: +44 (0)20 7703 0124
e: info@mdlr-architects.co.uk
www.mdlr-architects.co.uk

client	project name		
	London Acres		
	drawing title		
	Proposed Garage Ground Floor Plan		
Lachlan Ross	status		
	S0 (Work in progress)		
	scale		
	1:50@A1 (1:100@A3)		

PROJECT	ORIGINATOR	FUNCTION	SPATIAL	TYPE	ROLE	NUMBER	REV
25044	-	MA	-	PL	-	ZZ	-
				DR	-	A	-
						110	P04