




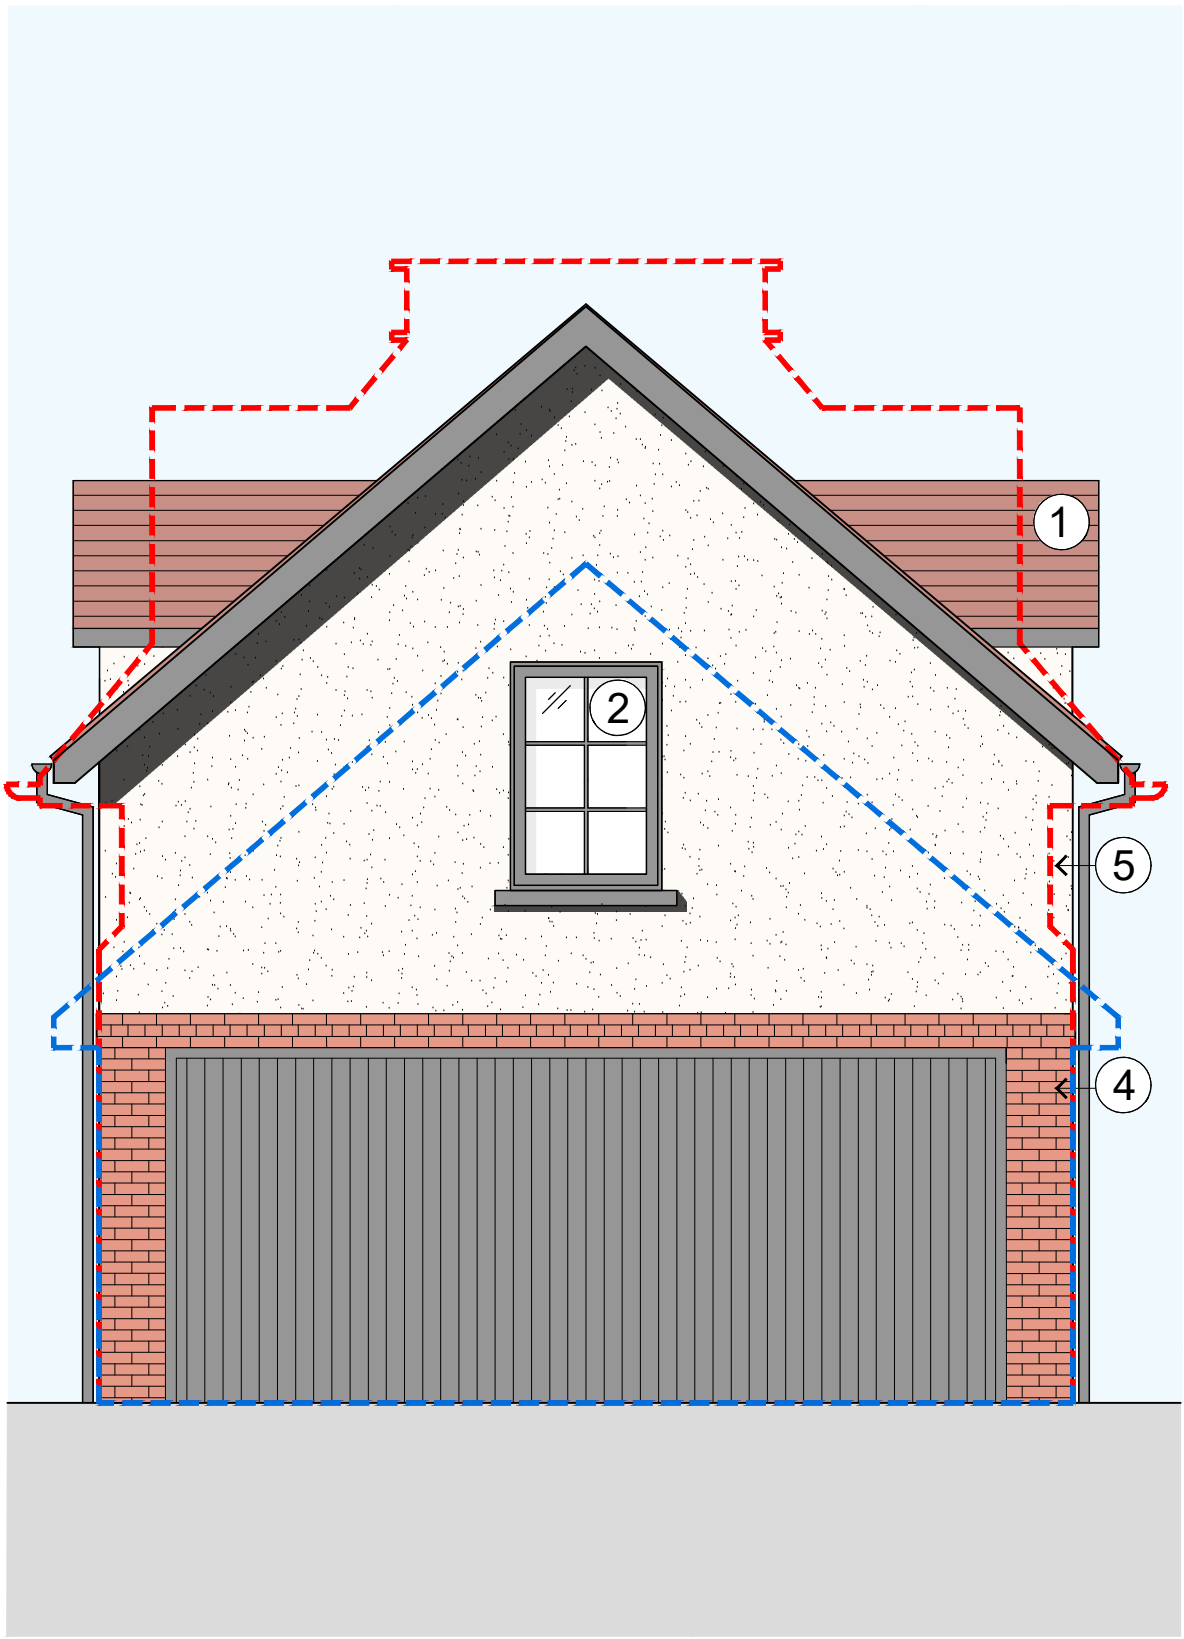


1 East Elevation
1:50 @ A1

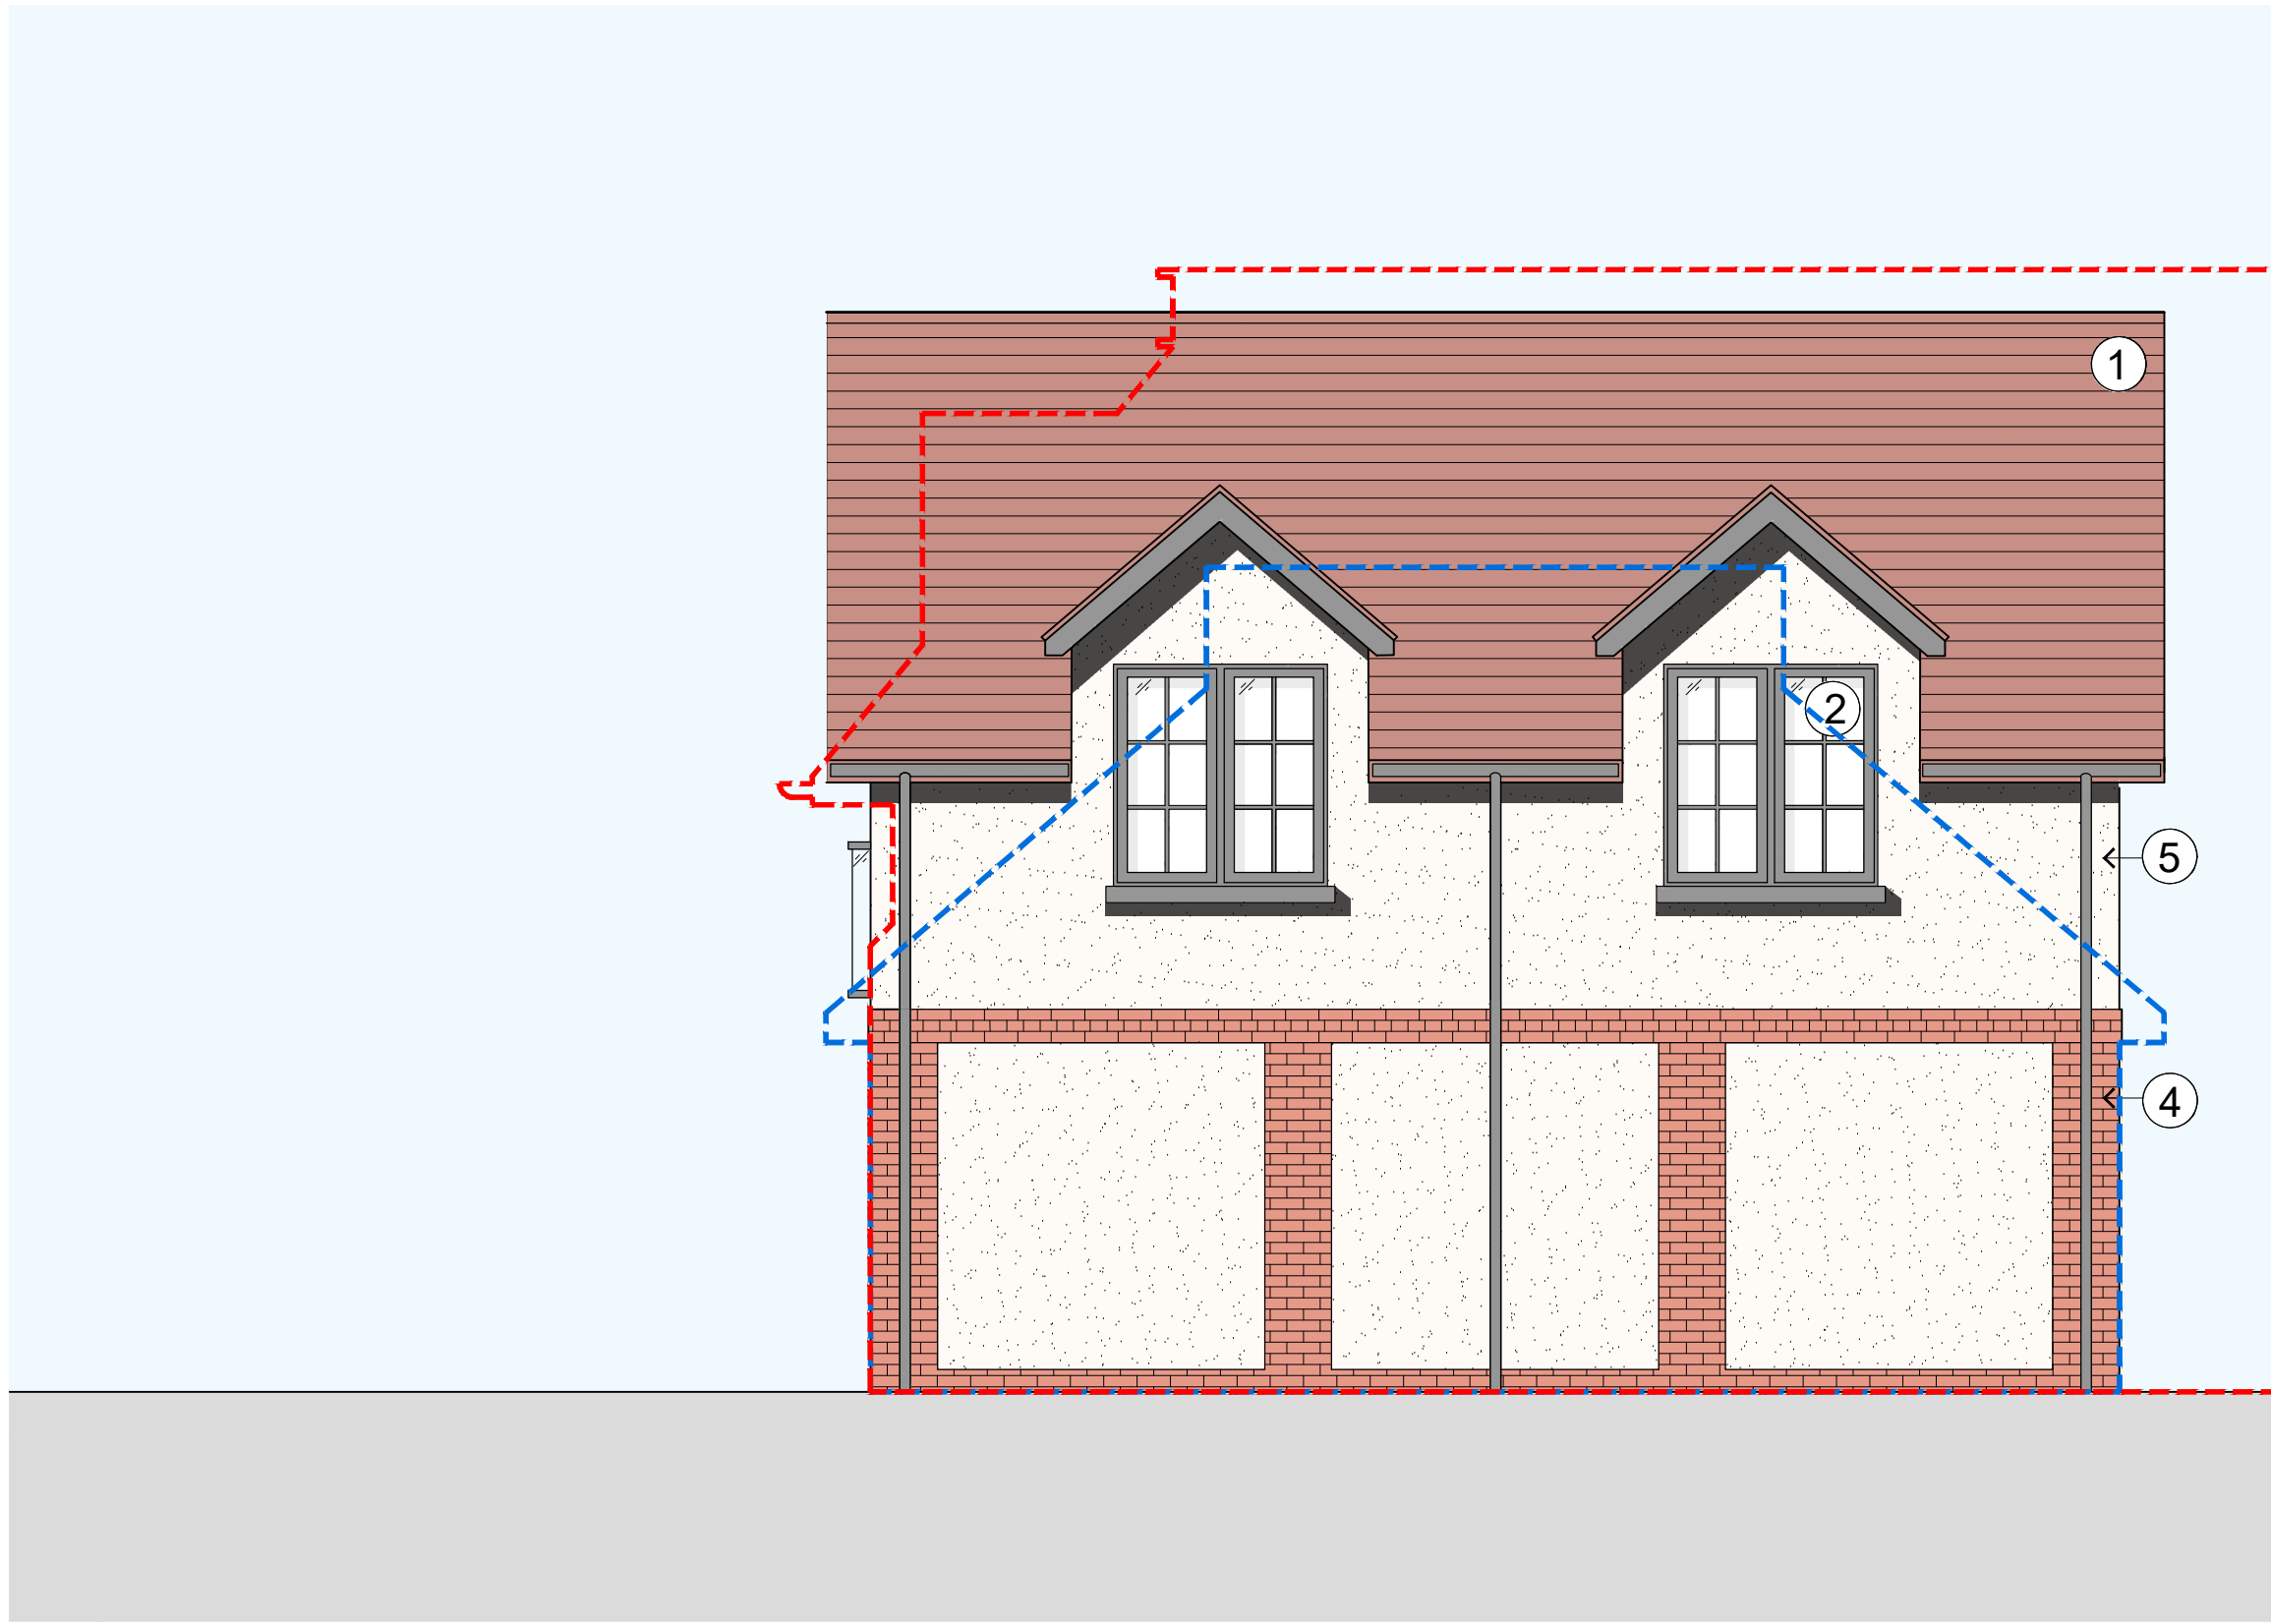

2 South Elevation
1:50 @ A1

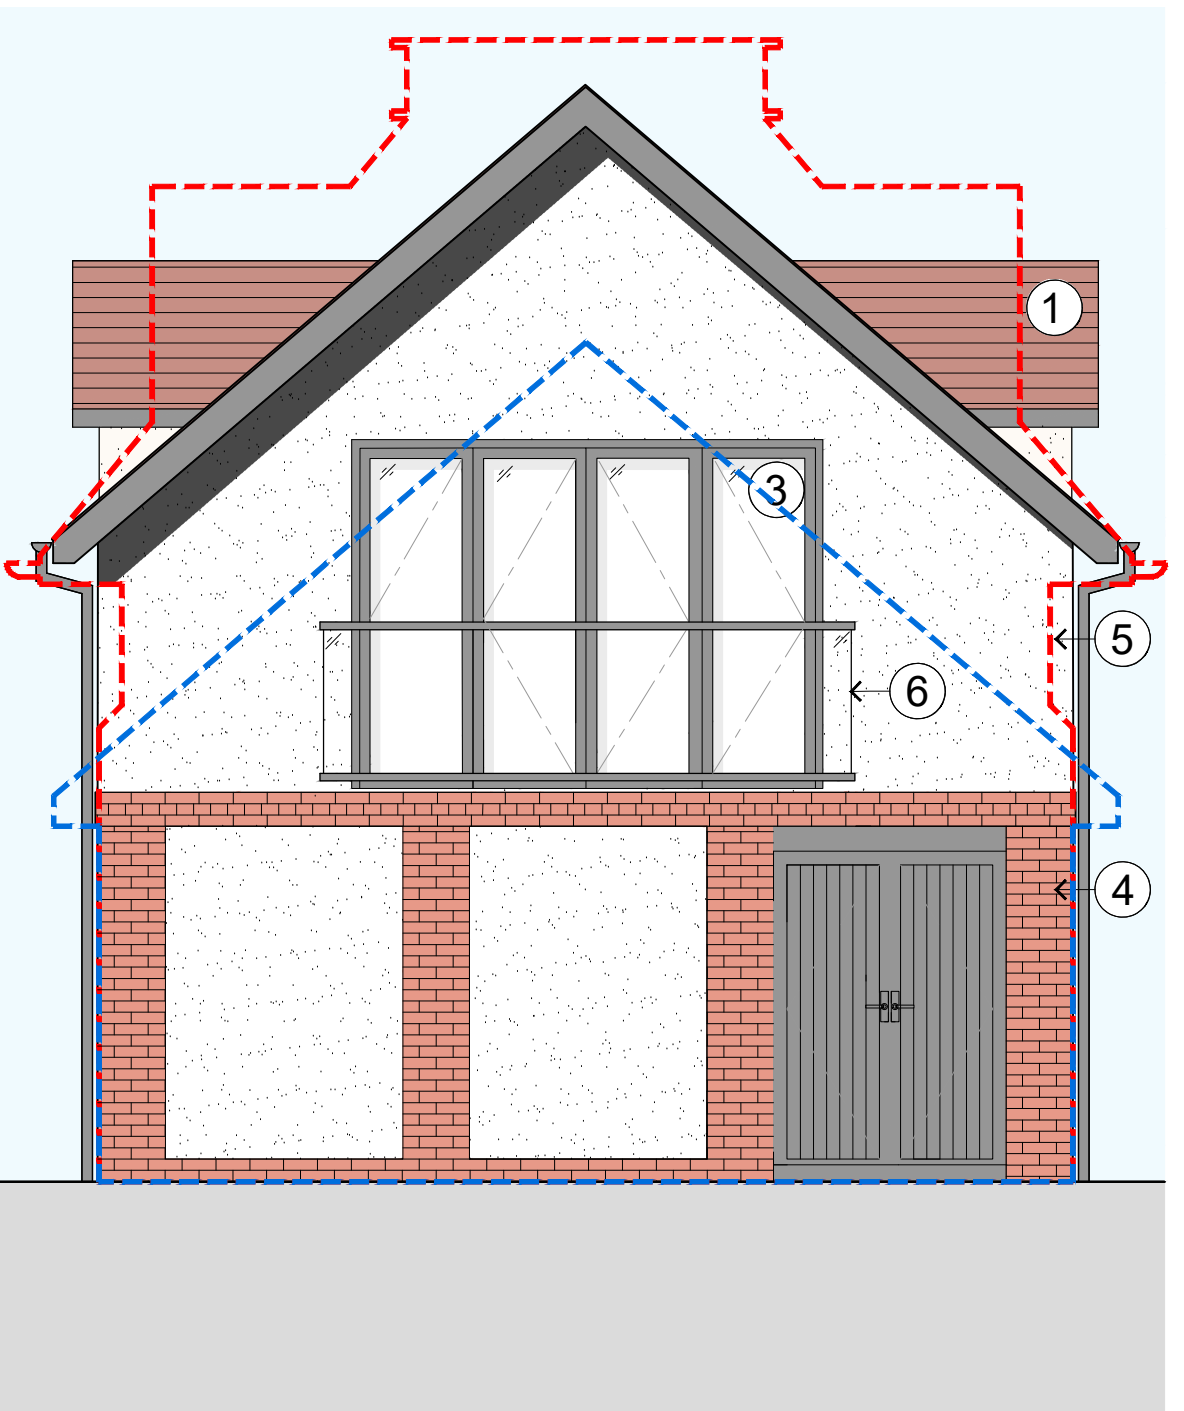


3 West Elevation
1:50 @ A1

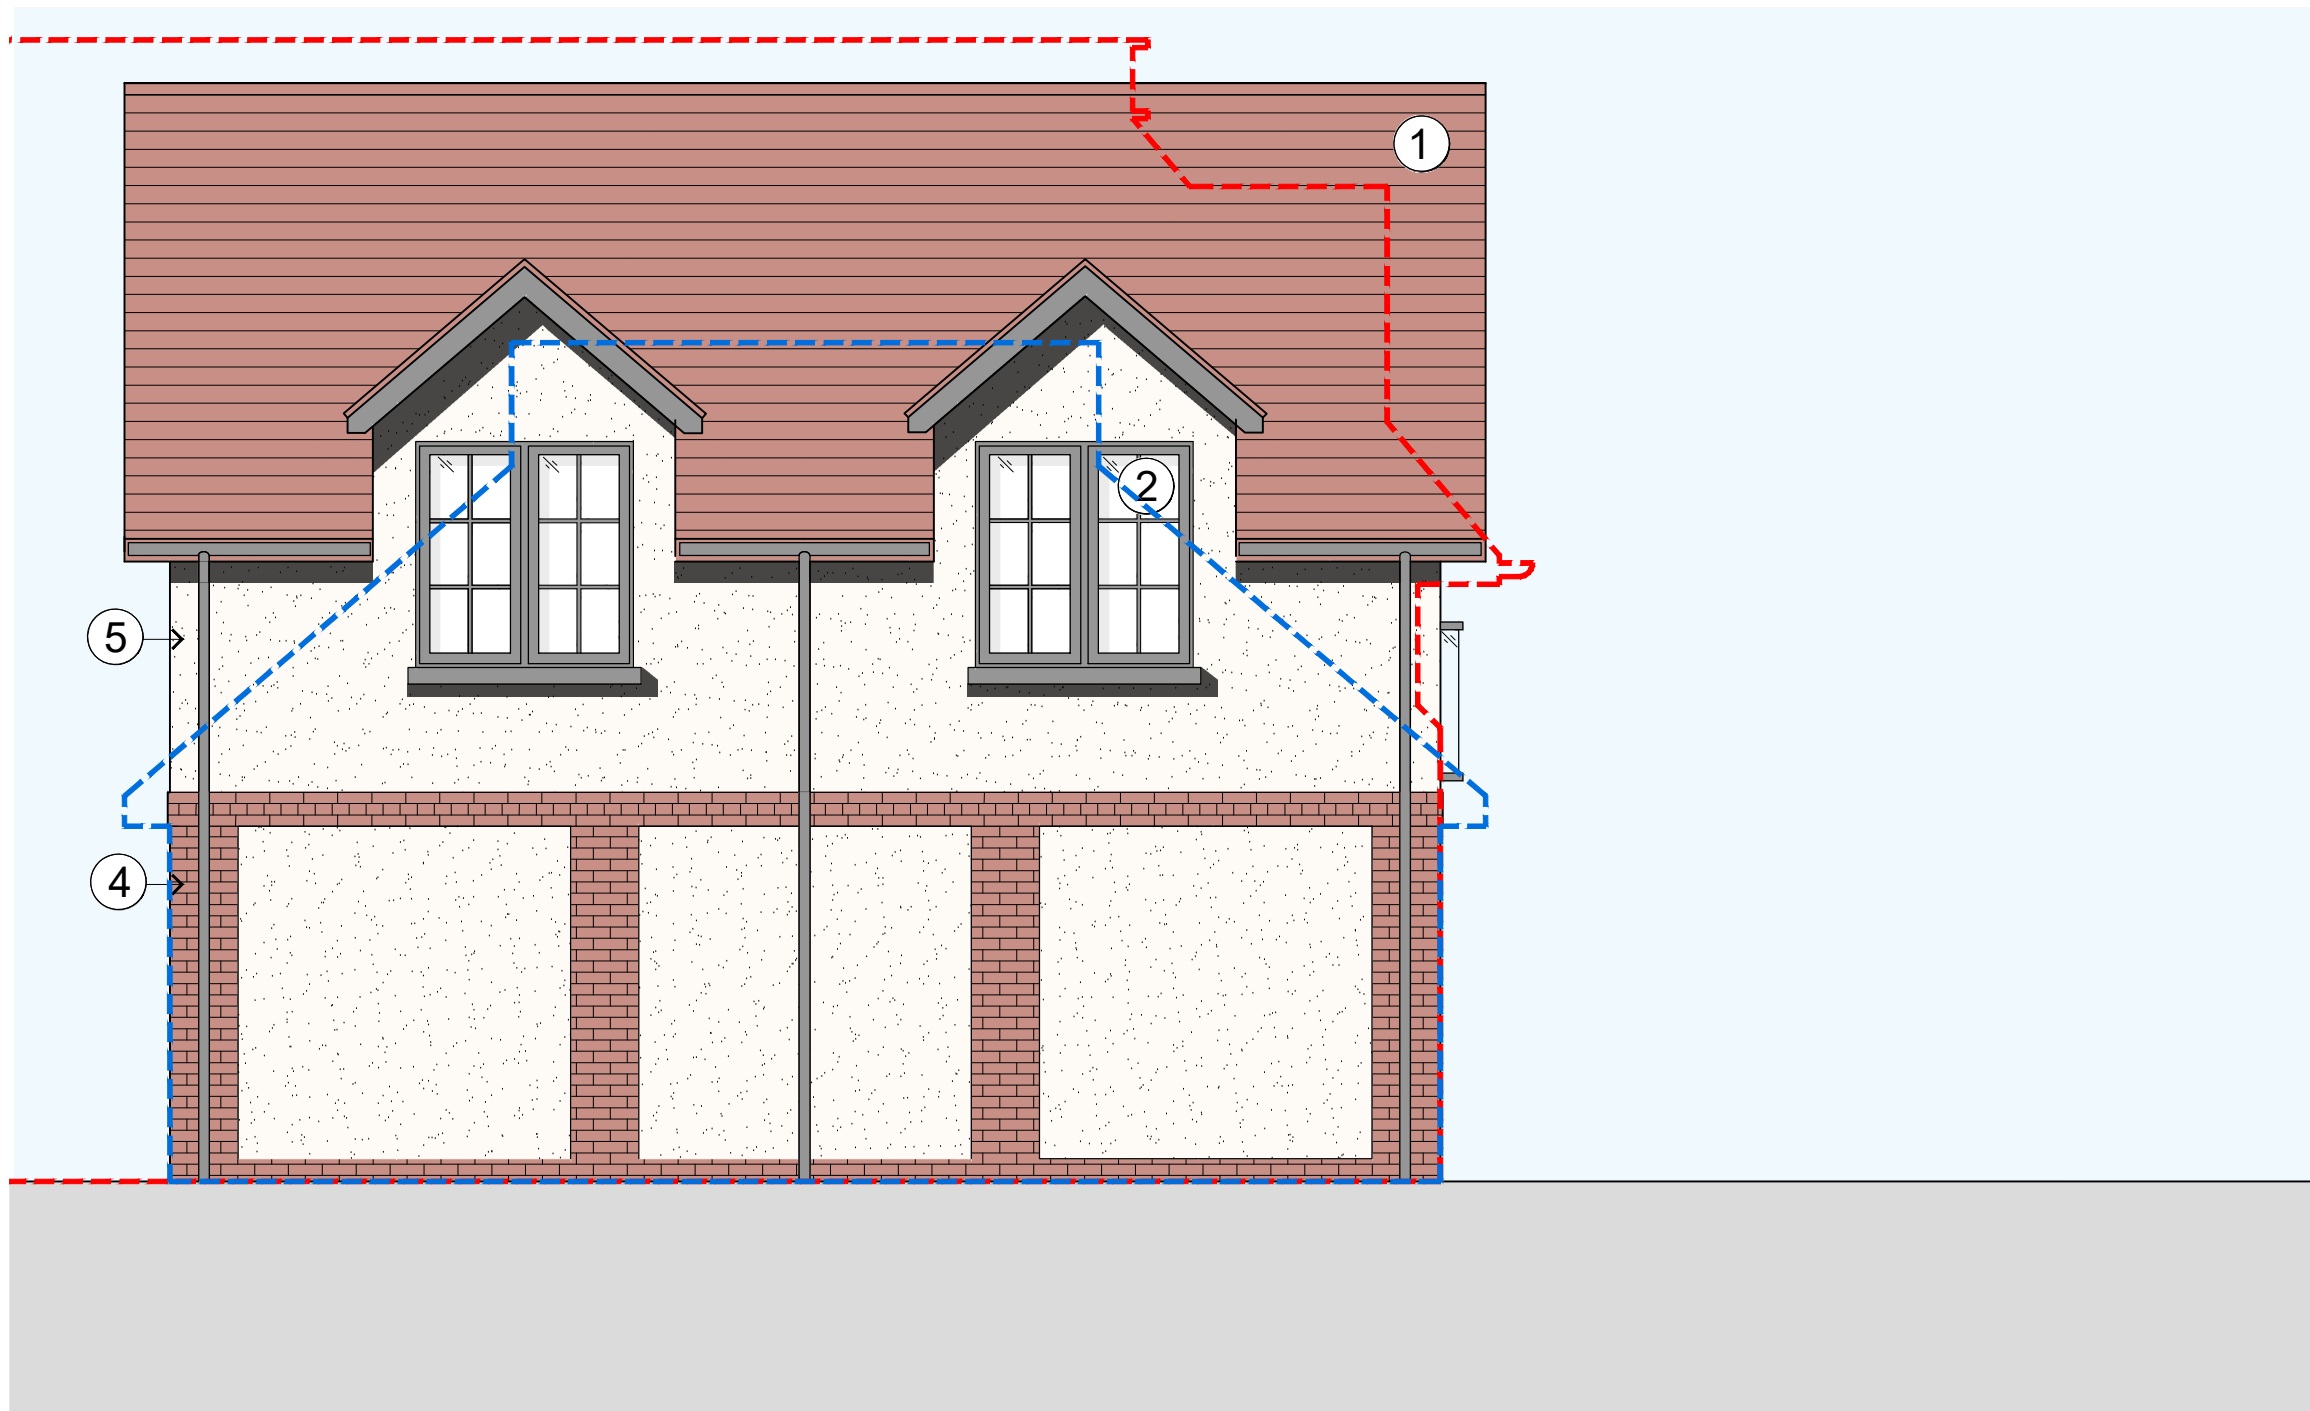


4 North Elevation
1:50 @ A1

- MATERIAL KEY:
- 1 Plain clay tiles in rustic red mix
 - 2 Timber framed casement windows in grey
 - 3 Aluminum framed casement windows in dark grey
 - 4 Render and brick to ground floor as per existing
 - 5 Render to First Floor
 - 6 Glass Juliet Balcony

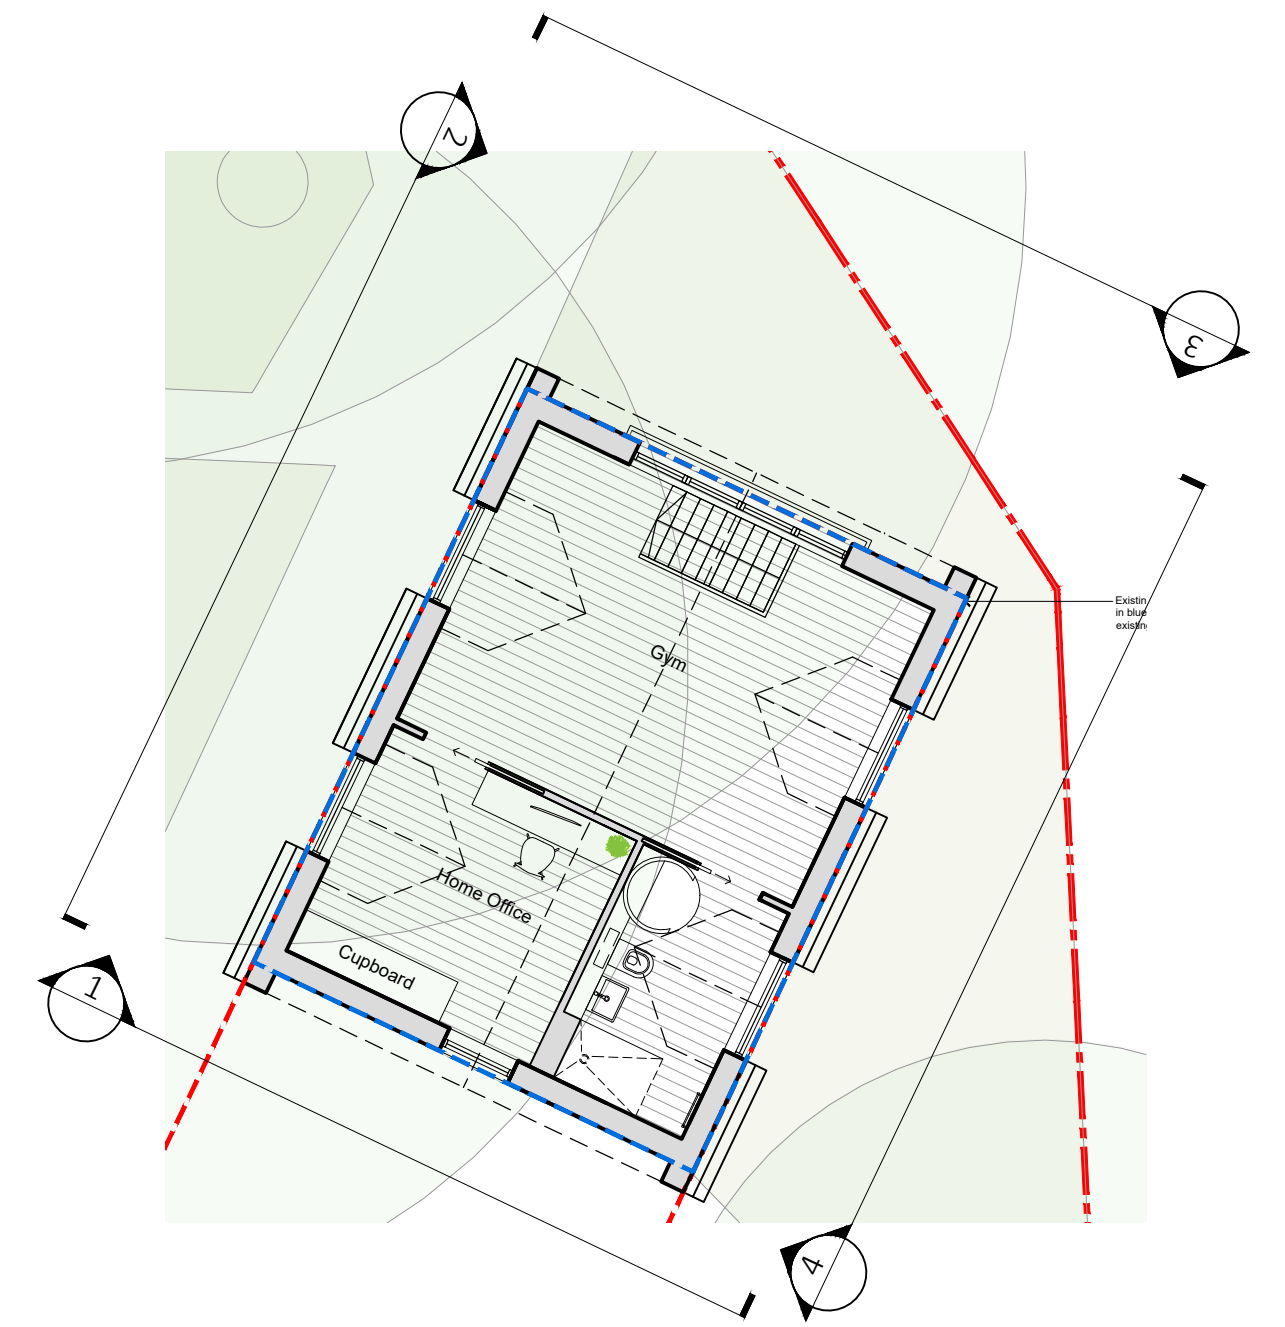

6 Key Plan
1:100 @ A1

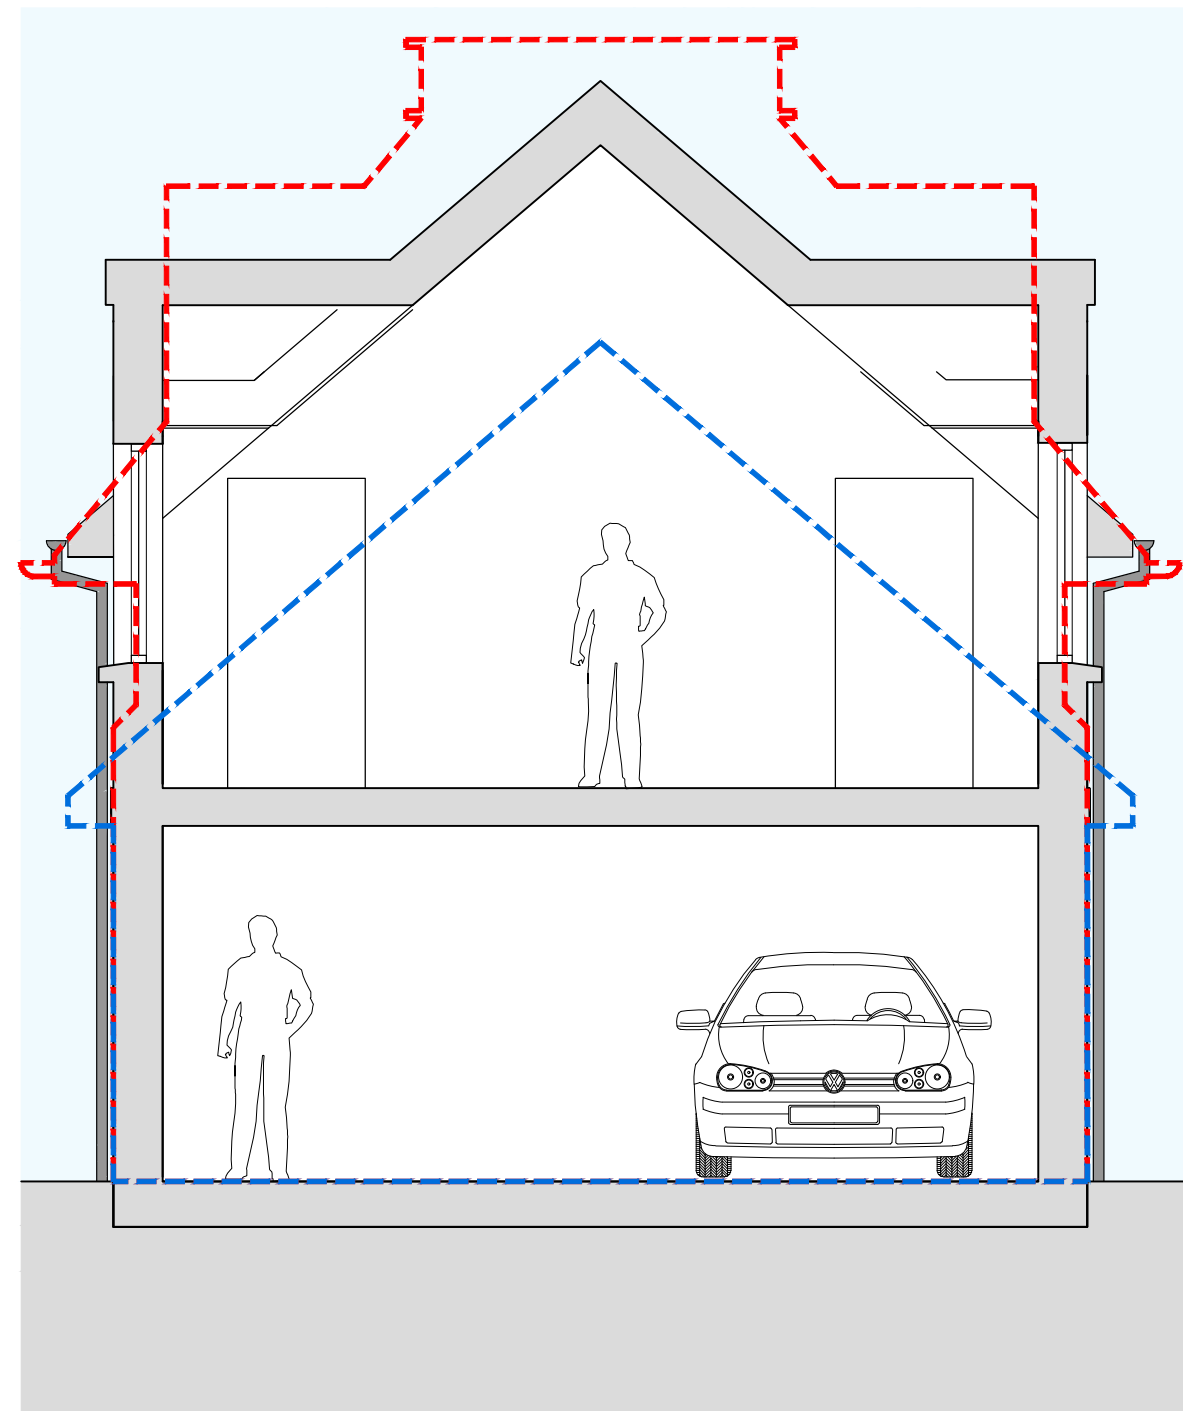

5 Section
1:50 @ A1

P06	02/12/25	Minor Revision
TL	LG	
P05	21/11/25	First Floor Revision
TL	LG	
P04	11/11/25	Minor Revision
TL	WW	
P03	06/11/25	Additional material annotations
TL	WW	
P02	04/11/25	Changes to suit client
TL	WW	
P01	31/10/25	First Issue for Comment
TL	WW	
rev	date	description
	drawn	checked

stage

PLANNING



client	project name
Lachlan Ross	London Acres
	Garage - Proposed Elevations
	status
	S0 (Work in progress)
	scale
	1:50@A1 (1:100@A3)

PROJECT	ORIGINATOR	FUNCTION	SPATIAL	TYPE	ROLE	NUMBER	REV
25044	MA	PL	ZZ	DR	A	170	P06