

EXISTING ELEVATIONS



SOUTH (FRONT) ELEVATION



WEST (SIDE) ELEVATION




NORTH (REAR) ELEVATION


PROPOSED ELEVATIONS



SOUTH (FRONT) ELEVATION

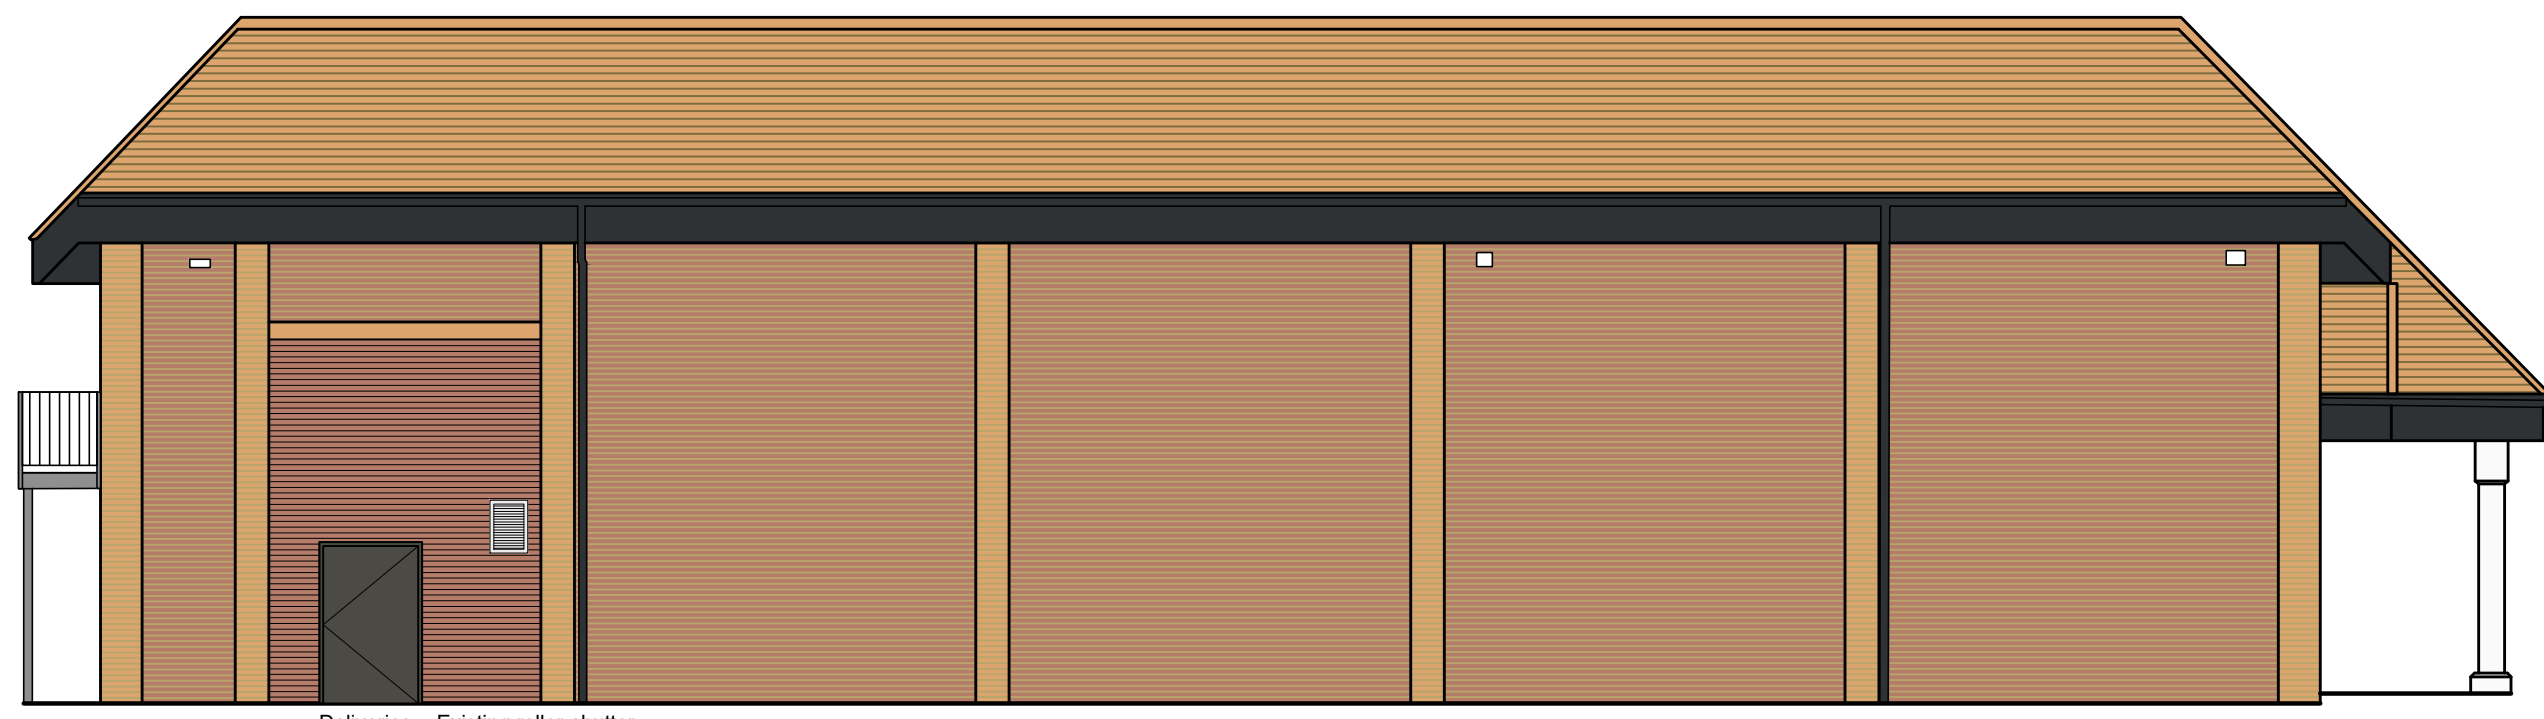


WEST (SIDE) ELEVATION

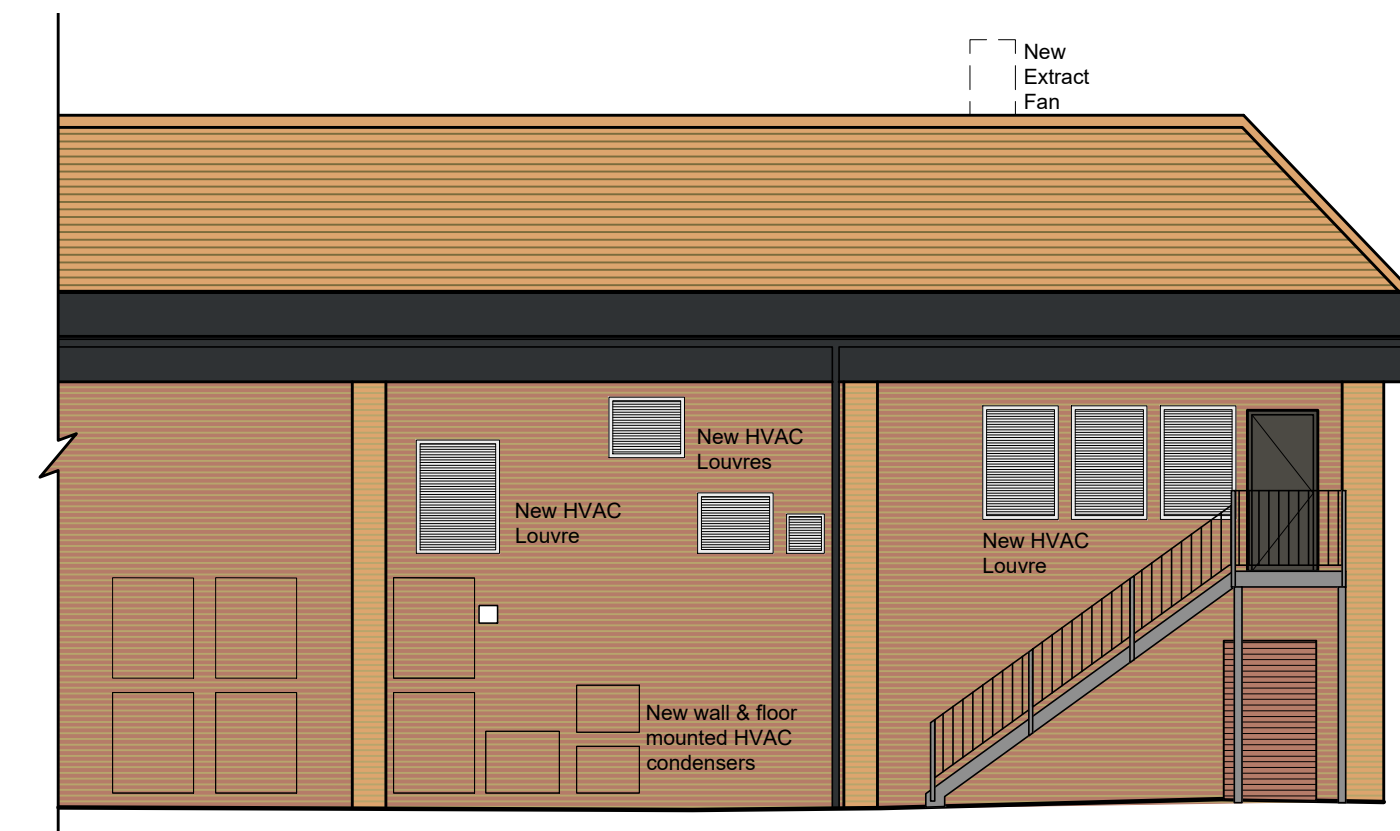

NORTH (REAR) ELEVATION



Notes:
All drawings to be read in conjunction with all other drawings as noted on issue sheet.

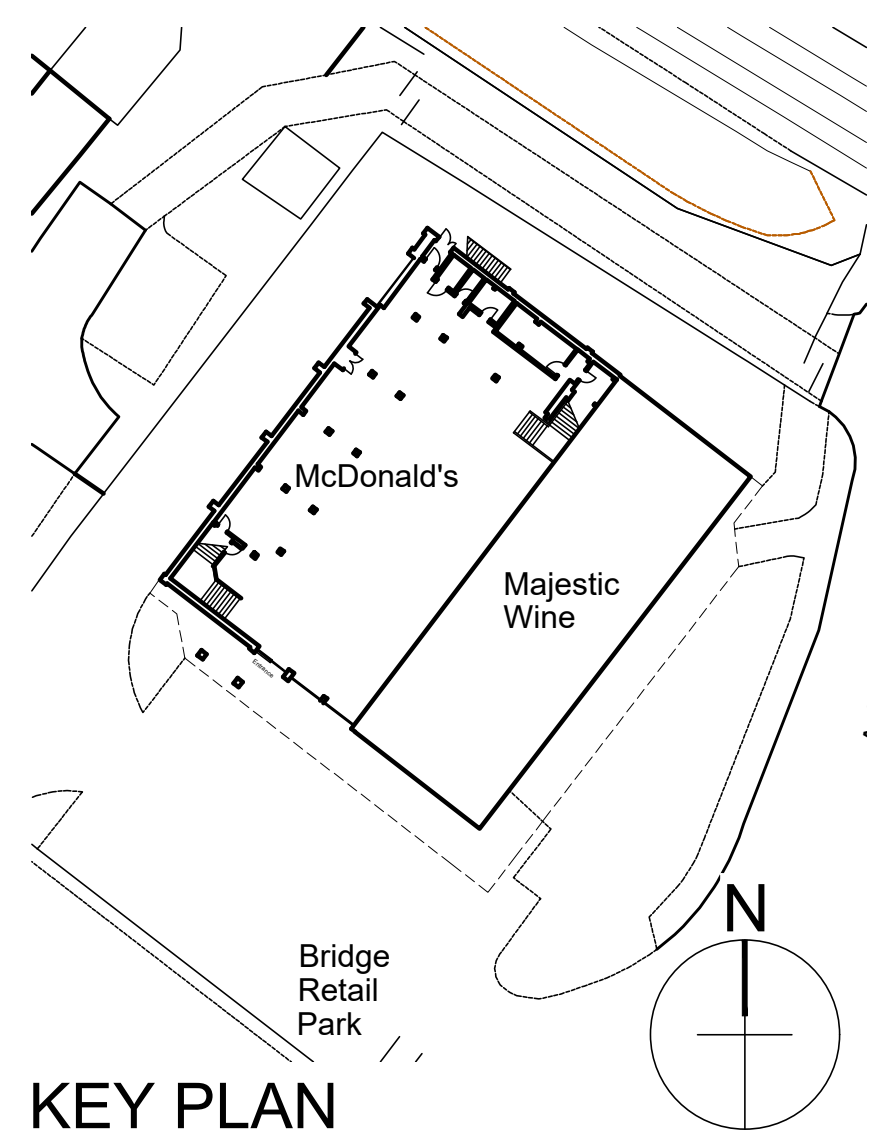

KEY PLAN

REV.	DATE	DESCRIPTION	BY	CHECKED
B	28.05.25	Delivery door relocated to side elevation. Rear elevation plant equipment updated to latest M&E layout.	MR	
A	21.06.24	Rear elevation plant equipment updated to latest M&E layout.	JK	

Conversion

PROPOSED DEVELOPMENT AT
Bridge Retail Park
WOKINGHAM RG40 3RA

ON BEHALF OF :-
McDonald's Restaurants Ltd

DRAWING TITLE :-
Existing and Proposed Elevations

DRAWN BY: JK
SCALE & SIZE: 1:100@A1

CHECKED BY: JK
DATE: Nov 2023

DRAWING No.: 8671-SA-2256-P005 B

McDonald's Restaurants Ltd
Scurr Architects
architects ■ designers ■ project managers

© Copyright McDonald's Restaurants & Scurr Architects

