



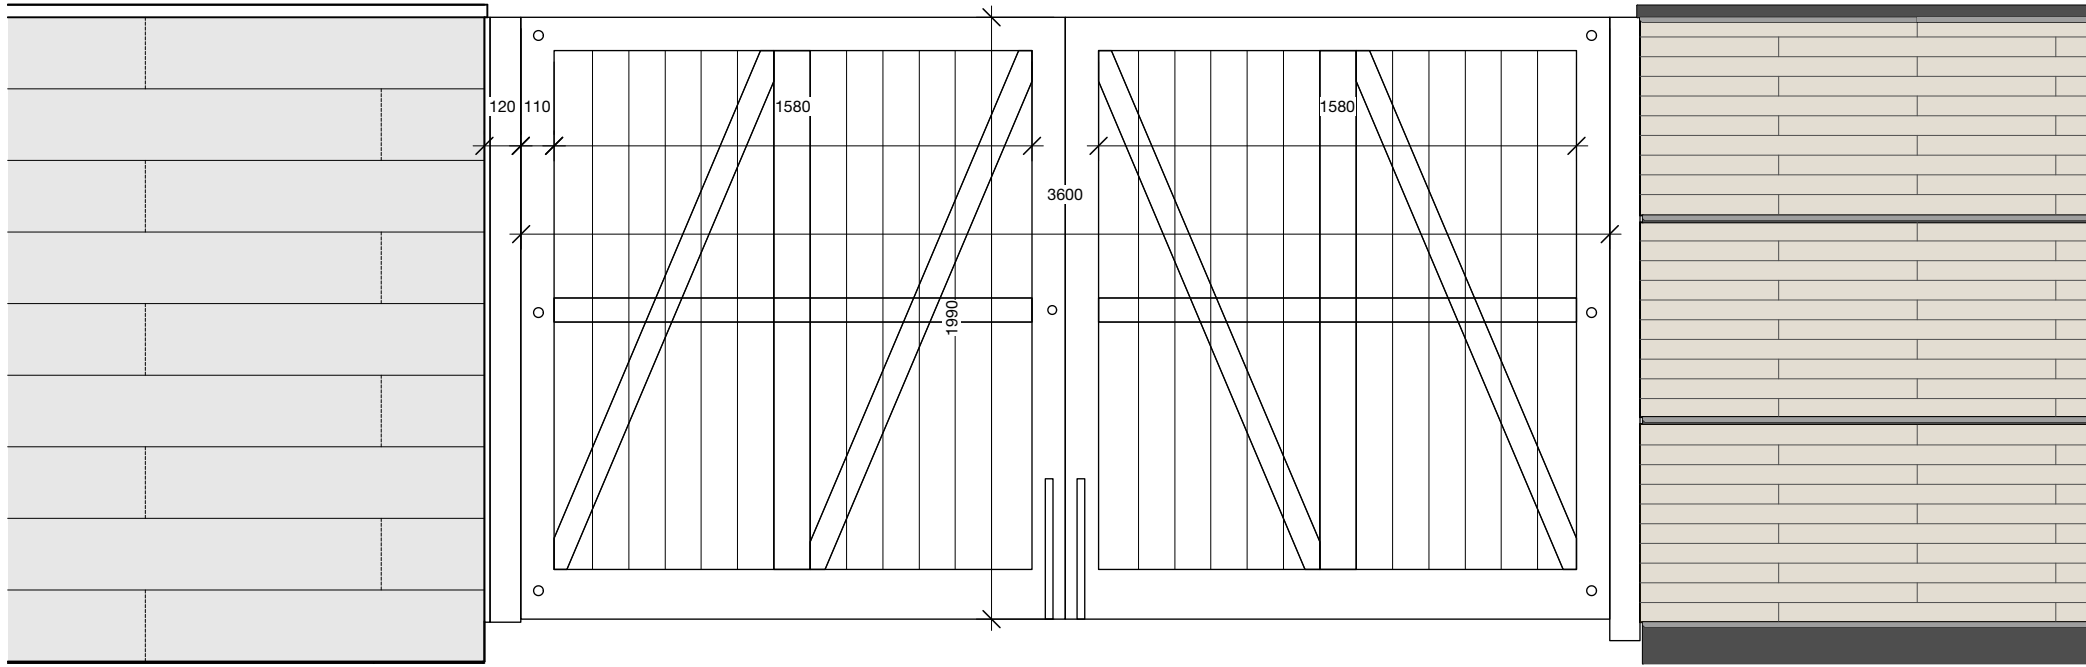

B10 Hardwood timber double gates - Back elevation
Scale: 1:25

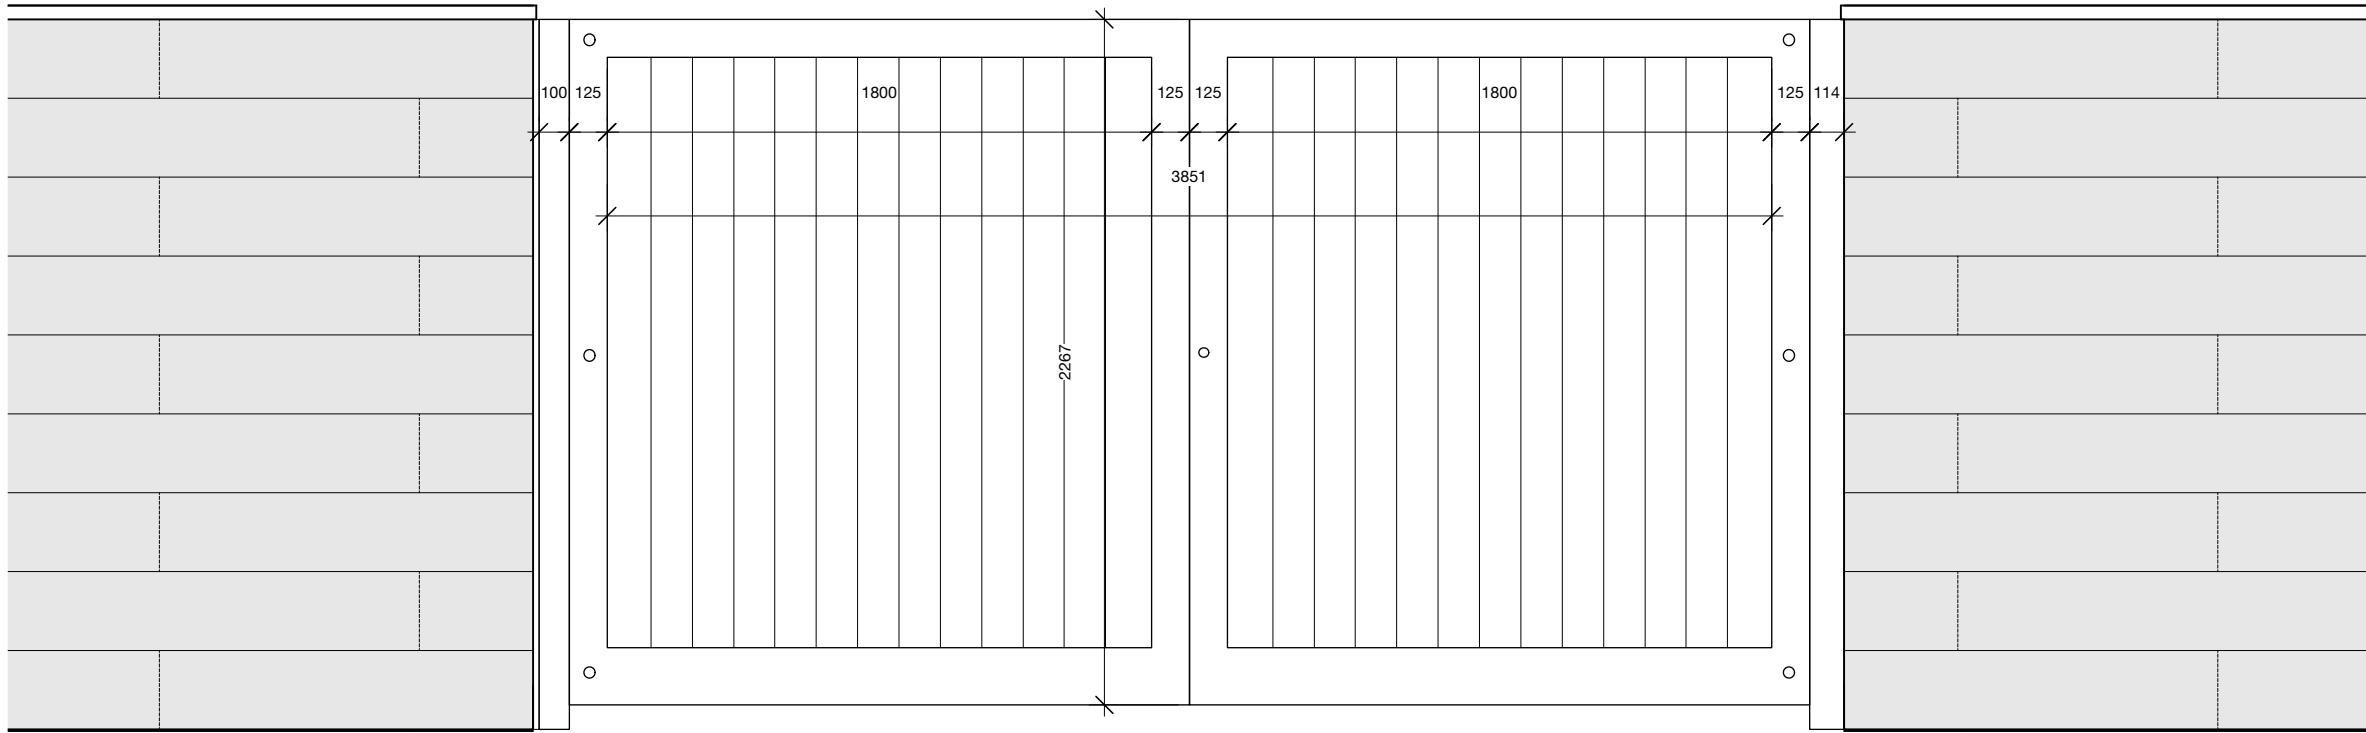


B10 Hardwood timber double gates - Front elevation
Scale: 1:25



E03 - Timber sleeper retaining

PLANTER BED

GRASS / GRAVEL
EDGE

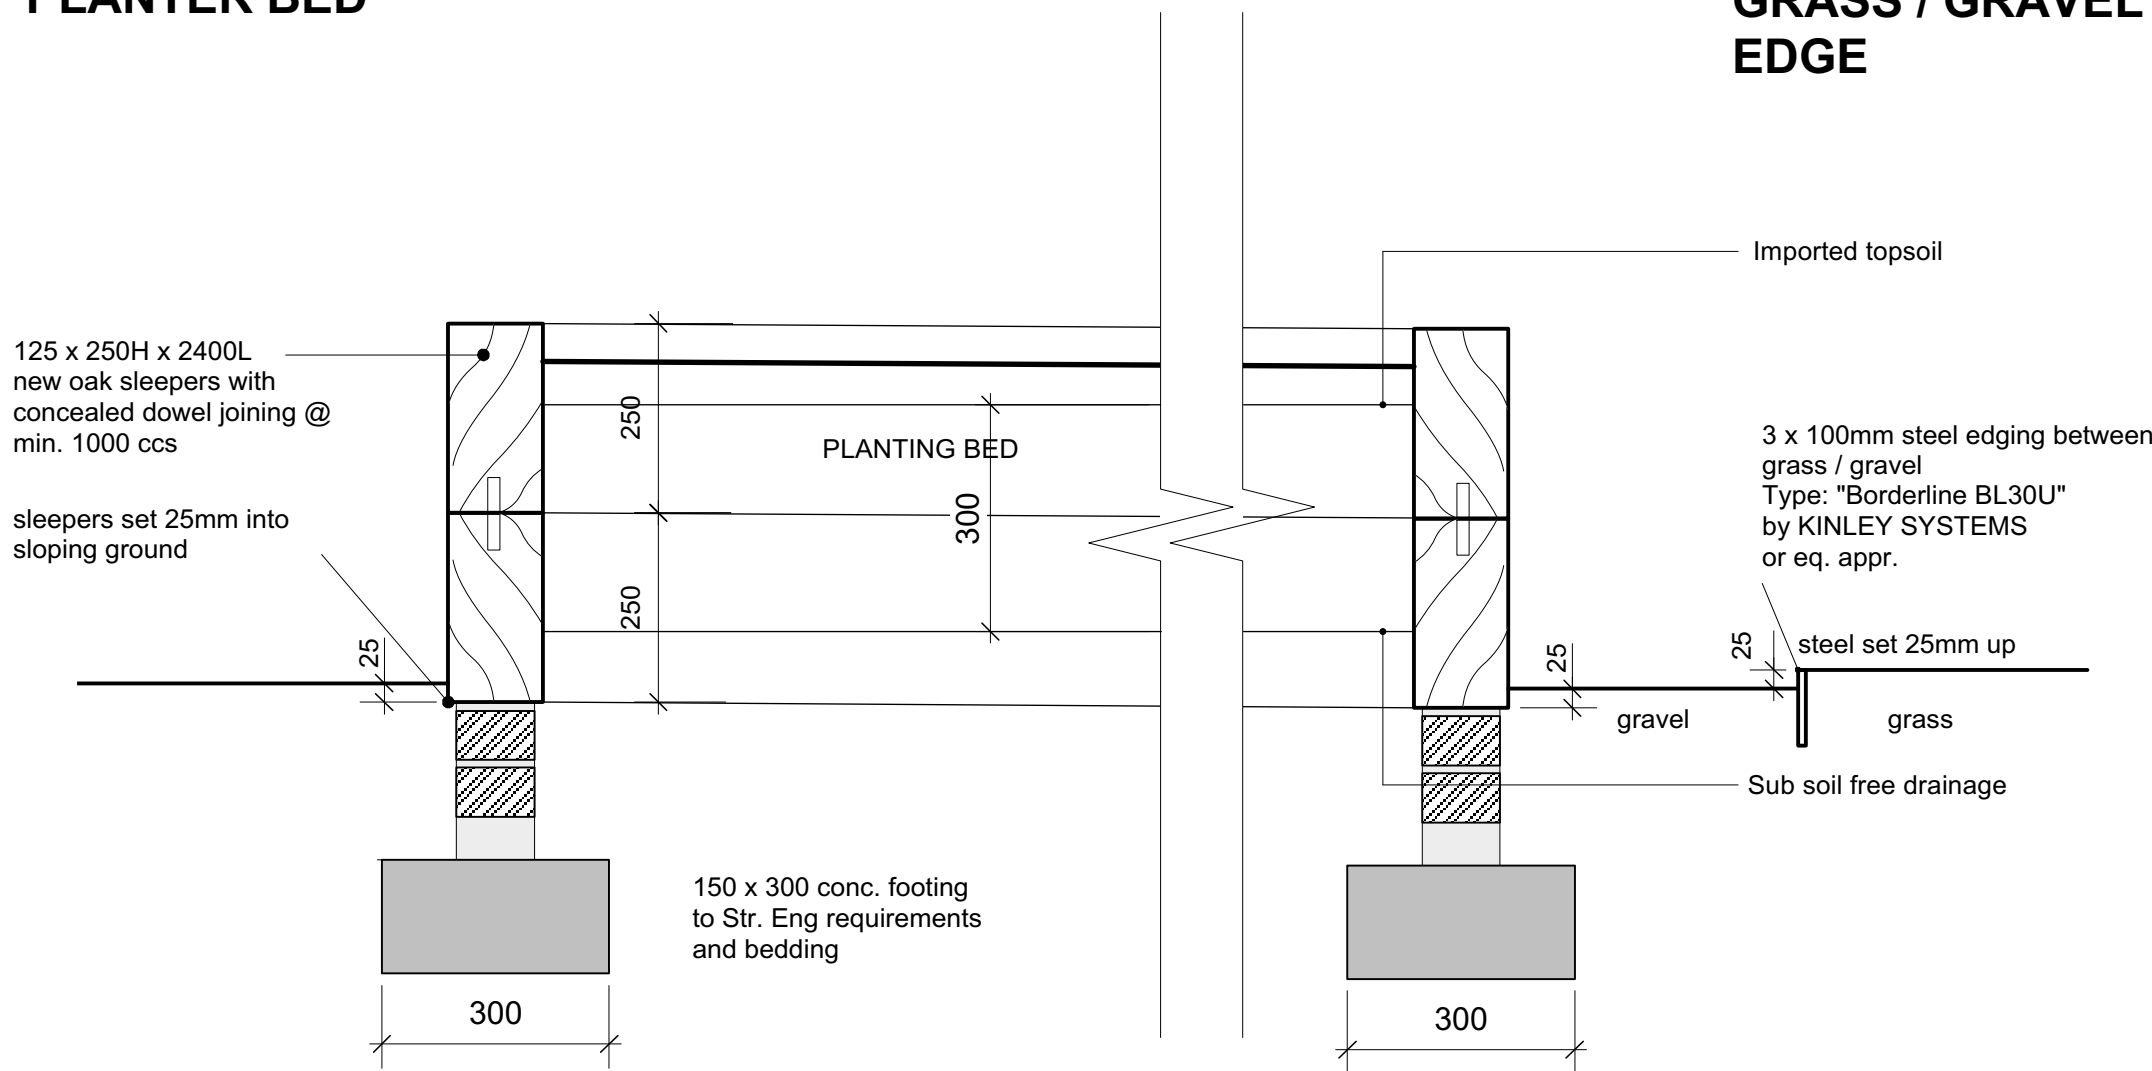

E03 Timber sleeper planter walls to raised vegetable beds
Scale: 1:10

NOT FOR CONSTRUCTION

Rev	Date	Description	By	Chk
A	24/03/25	for Planning		
B	27/09/2025	BS4 code amended to E03		

Do not scale from this drawing – use written dimensions only. All Dimensions are in millimetres unless otherwise stated. All setting out, levels and dimensions to be checked and signed on site. Order of construction and setting out to be agreed on site. Bradley-Hole Schoenaich Landscape shall be notified of any discrepancies.

© All information contained in this drawing is copyright and may not be reproduced in whole or part without prior written permission of Bradley-Hole Schoenaich Landscape.

This drawing is to be read in conjunction with the relevant specifications and detail drawings prepared by Bradley-Hole Schoenaich Landscape and other consultants.

Bradley-Hole Schoenaich Landscape	10 Storey Street London SE1 1AD	Project:	Project Conway
	+44 (0)20 9939 1749 info@bhsla.co.uk www.bhsla.co.uk	Client:	Private client
		Scale @ A1:	As shown
		Status:	for Planning
		Drawing title:	Hard details - Estate Management landscape details
		Drawing no:	PC-BHS-ZZ-XX-DR-L-0603
			B