



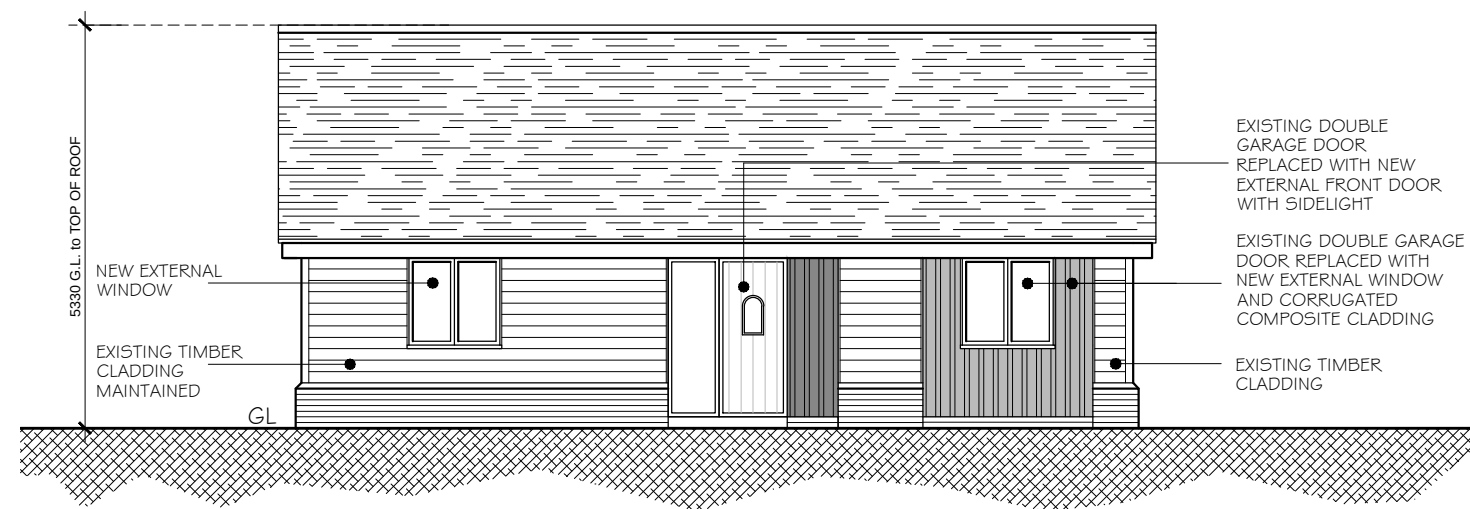


PROPOSED FRONT ELEVATION

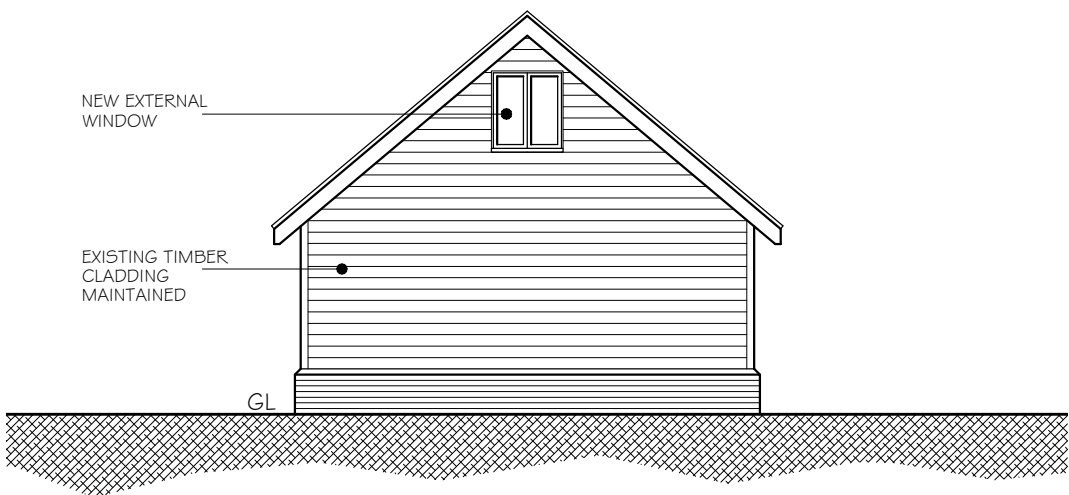


PROPOSED SIDE ELEVATION


LEGEND	
	EXISTING WALLS
	NEW WALLS
	WALLS TO BE REMOVED
	OPENINGS IN WALLS BRICKED UP AND MADE GOOD
	NO NEW OPENING
	SECTION LINE

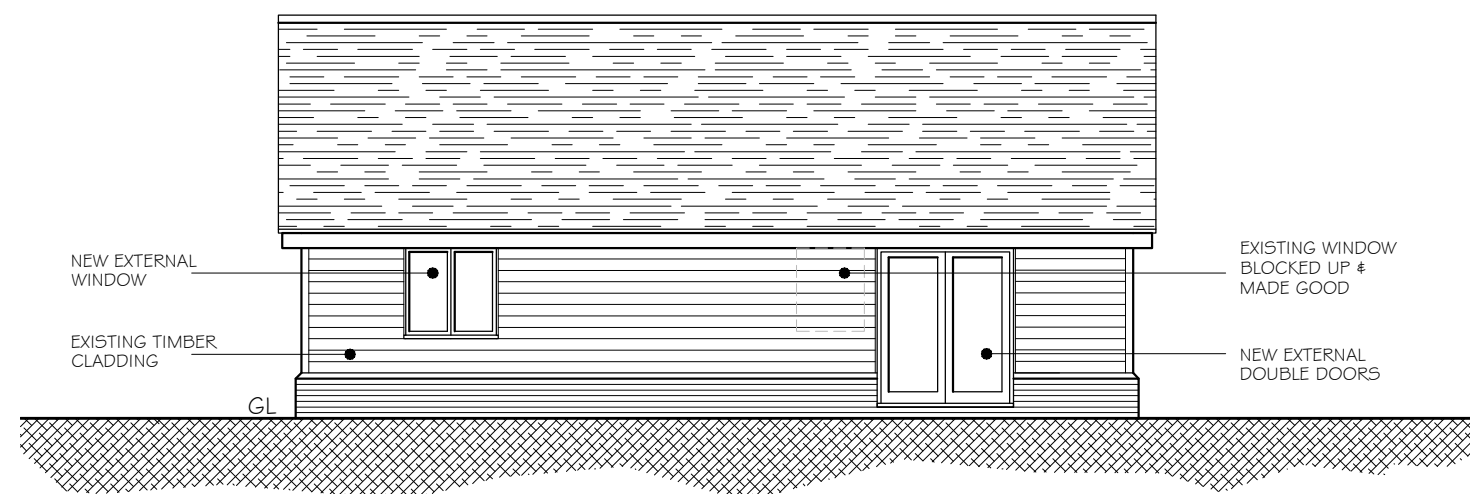


PROPOSED REAR ELEVATION

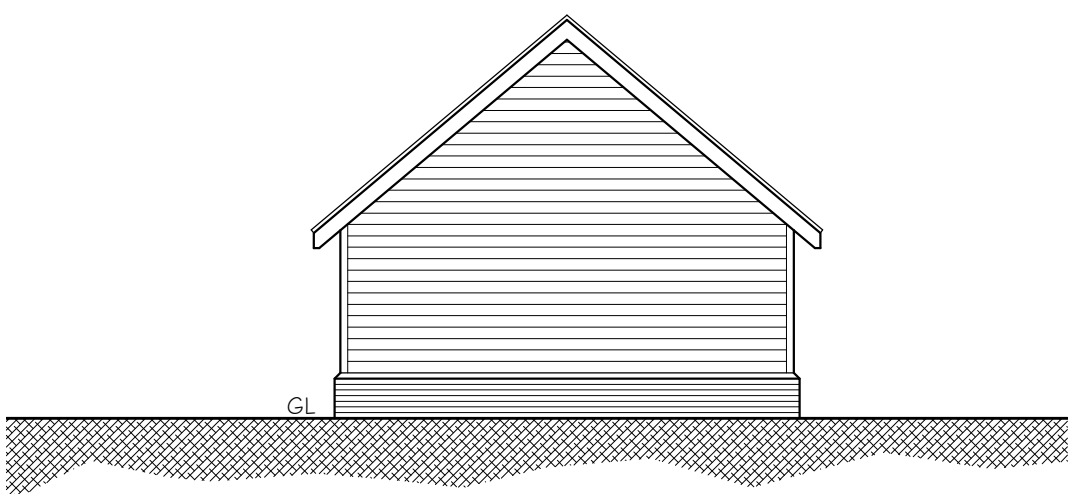


PROPOSED SIDE ELEVATION

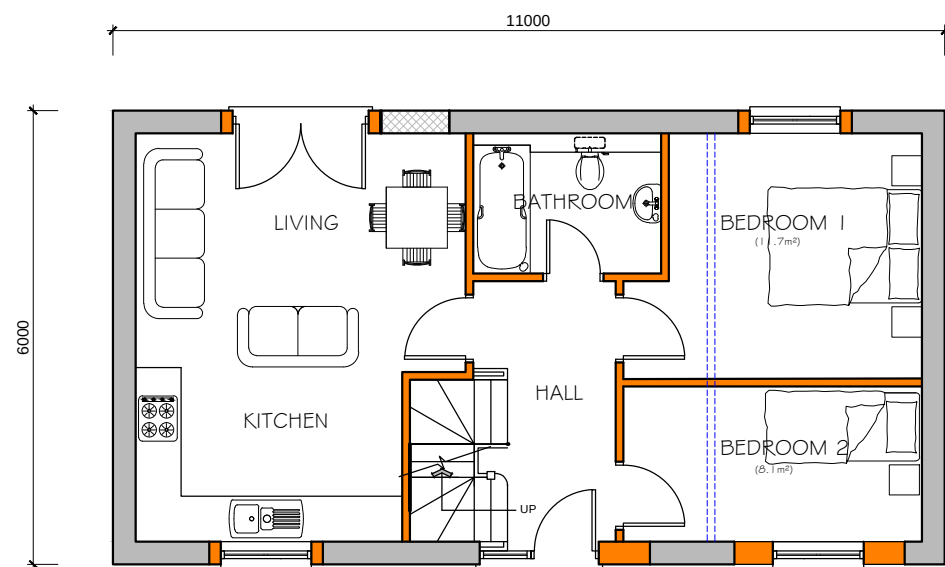

PROPOSED GROUND FLOOR

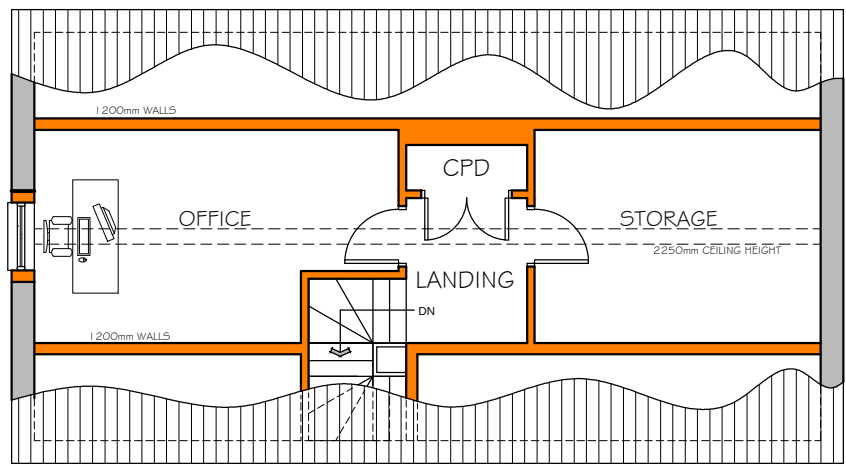

PROPOSED FIRST FLOOR

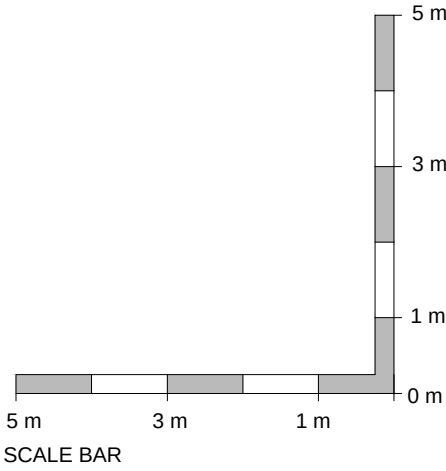

CADCRE8 LTD
ARCHITECTURAL DESIGNERS & PLANNERS
1 Peach Street
Wokingham
RG40 1XJ
matt@cadcre8.co.uk

The copyright in this document and design is confidential to and the property of Cadcre8 Limited

Status **PLANNING ISSUE**

Client **MR D PHILLIPS**

Project Title **BARN CONVERSION @ POUNDLANE COTTAGE, POUND LANE, HURST, READING**

Rev.	Date	Detail
DRAWING TITLE		
PROPOSED FLOOR PLANS & ELEVATIONS		
Scale:	1:100 @ A2	Date: MAY-26
Drawn:	MM	Rev:
DRAWING NO:	26 - P112 - 03	