




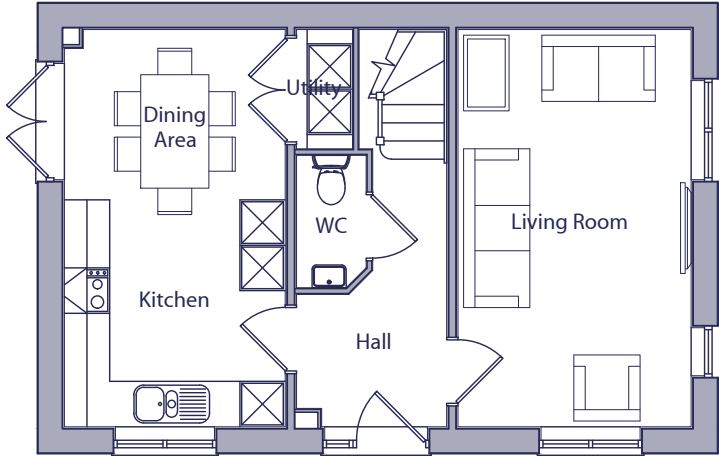


GROUND FLOOR PLAN

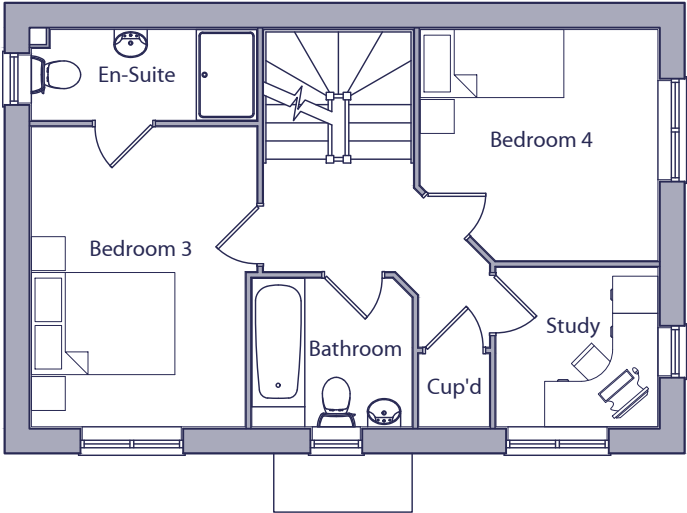


FIRST FLOOR PLAN

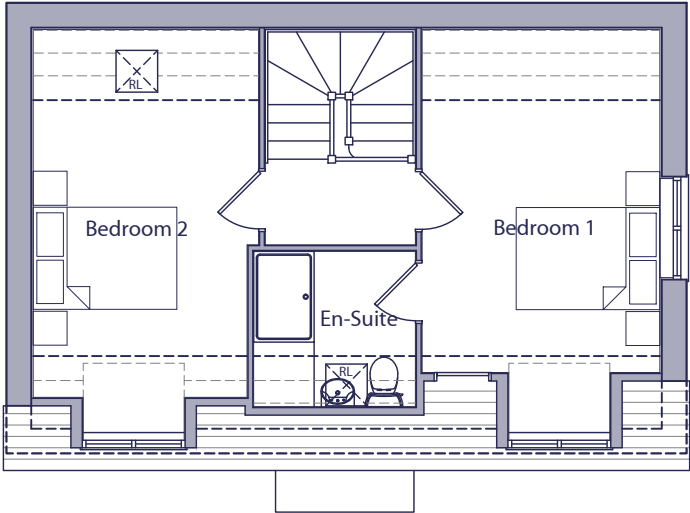

SECOND FLOOR PLAN

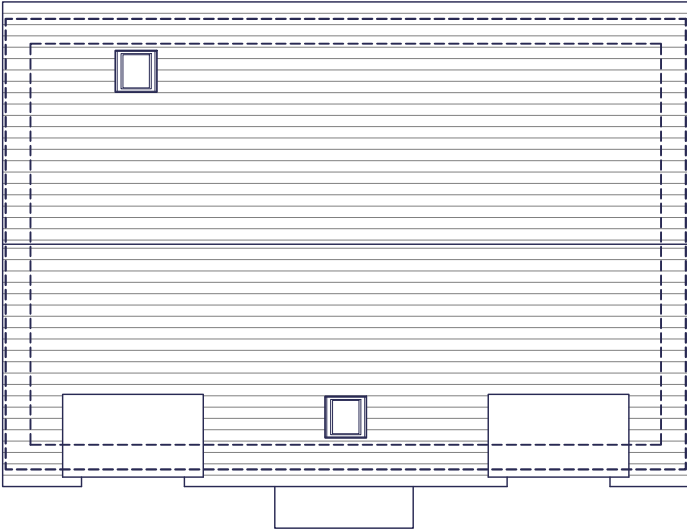

ROOF PLAN

 

HOUSE TYPE H486 - 4 BED / 7 PERSON HOUSE		
SPACE STANDARDS	REQUIRED	ACTUAL
FLOOR AREA	121.00 m ²	128.19 m ²
STORAGE	3.00 m ²	3.00 m ²
BEDROOM 1	11.50 m ²	15.29 m ²
BEDROOM 2	11.50 m ²	14.79 m ²
BEDROOM 3	11.50 m ²	11.51 m ²
BEDROOM 4	7.50 m ²	9.12 m ²

A	14.04.26	Porch canopy amended.	ADS	AAP
Rev.	Date	Description	Drawn	Checked
Client Miller homes			Scale 1:100 @ A3	Drawn ADS Checked DGP
Project South Wokingham, Phases R7 & R13.			Date Nov 2025	File P1905 H486 Type
Drawing Title H486 Type - Style 1 Floor & Roof Plans			Drg.No. P1905.H486.101	Rev. A Drawing Status PLANNING

AAP Architecture Ltd
Unit A, Monument Business Centre, Monument Way East, Woking, Surrey GU21 5LG
T 01483 727345 E projects@aap-arc.co.uk W aap-arc.co.uk