



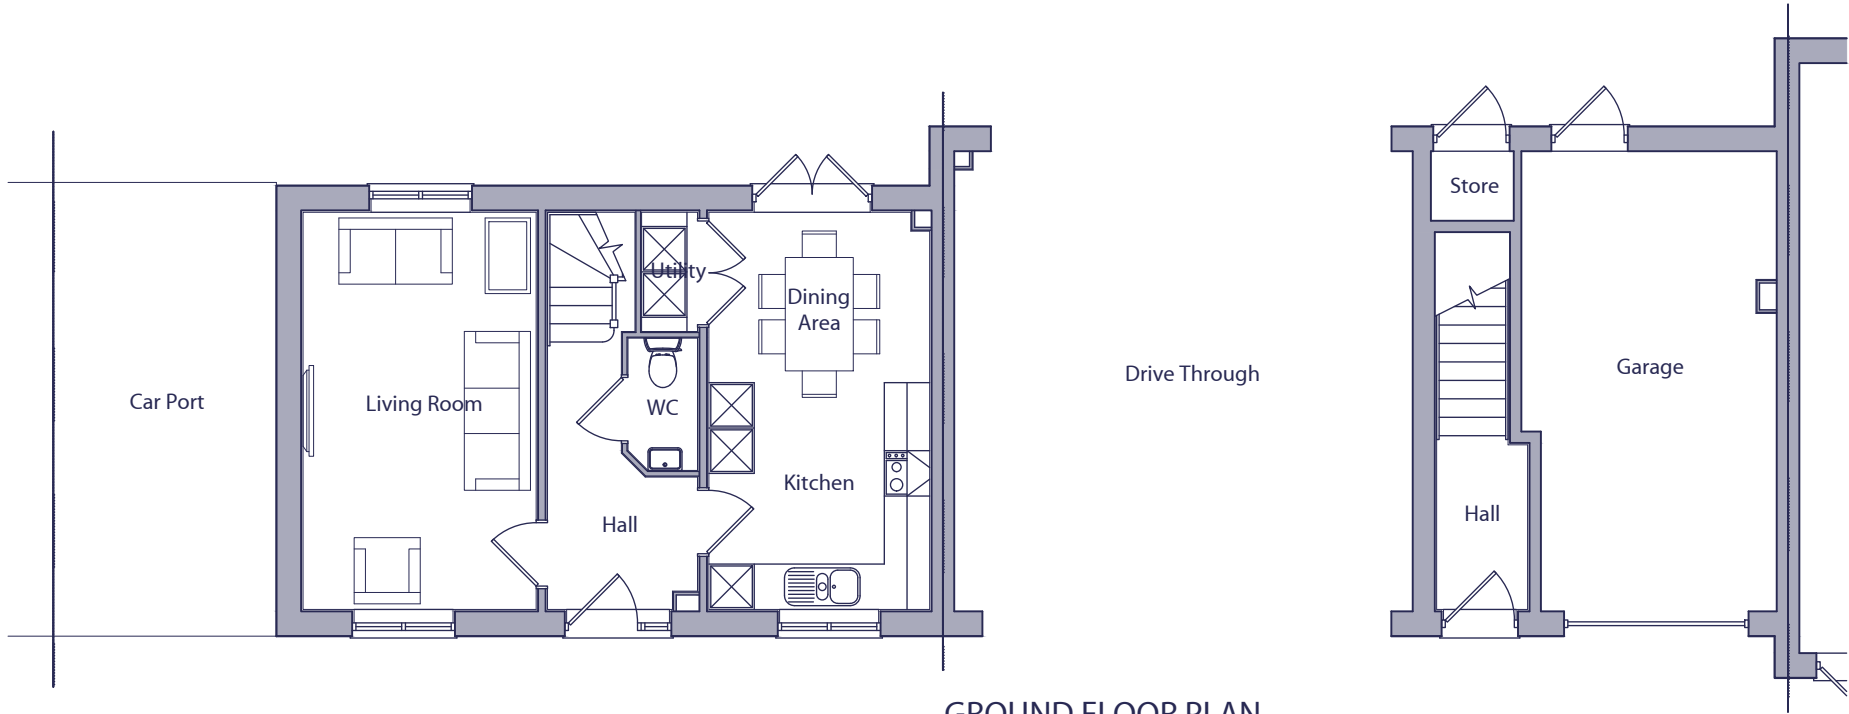


PLOT 4070 - TYPE H486A

GROUND FLOOR PLAN
PLOT 4069 - TYPE L256

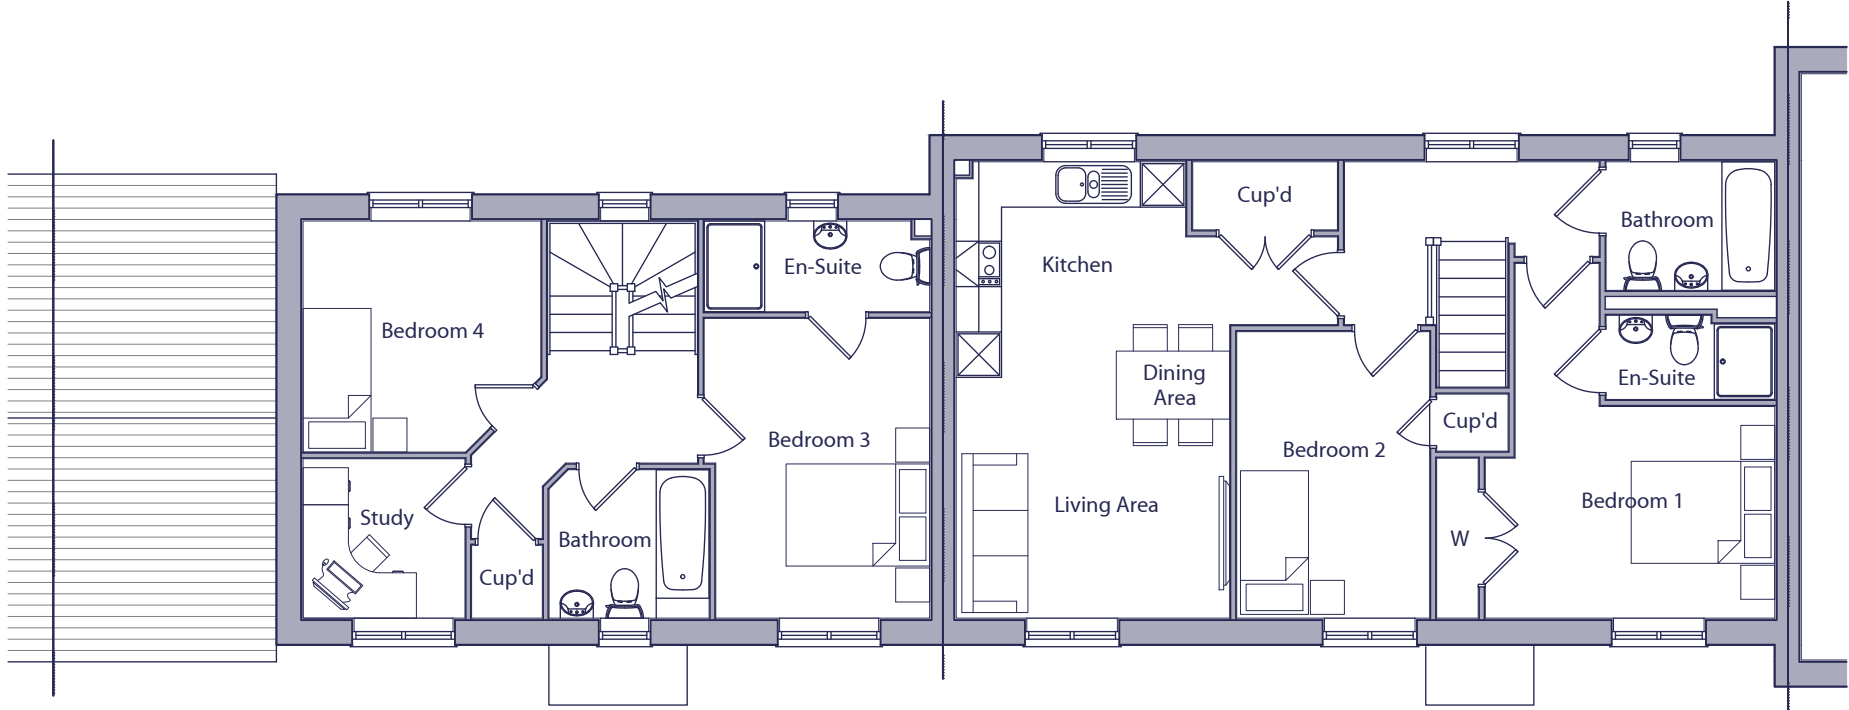

PLOT 4070 - TYPE H486A

FIRST FLOOR PLAN
PLOT 4069 - TYPE L256

 

HOUSE TYPE L256 - 2 BED / 3 PERSON FLAT		
SPACE STANDARDS	REQUIRED	ACTUAL
FLOOR AREA	61.00 m ²	65.36 m ²
STORAGE	2.00 m ²	2.88 m ²
BEDROOM 1	11.50 m ²	13.92 m ²
BEDROOM 2	7.50 m ²	9.67 m ²

A	16.04.26	Floor plans and plot references amended.	ADS	AAP
Rev.	Date	Description	Drawn	Checked

Client		Scale	1:100 @ A3	Drawn	ADS	Checked	DGP
Project	South Wokingham, Phases R7 & R13.	Date	Nov 2025	File	P1905.L256.01		
Drawing Title	L256 Type - Style 1 Floor Plans	Drg.No.	P1905.L256.101	Rev.	A	Drawing Status	PLANNING

AAP Architecture Ltd
Unit A, Monument Business Centre, Monument Way East, Woking, Surrey GU21 5LG
T 01483 727345 E projects@aap-arc.co.uk W aap-arc.co.uk