



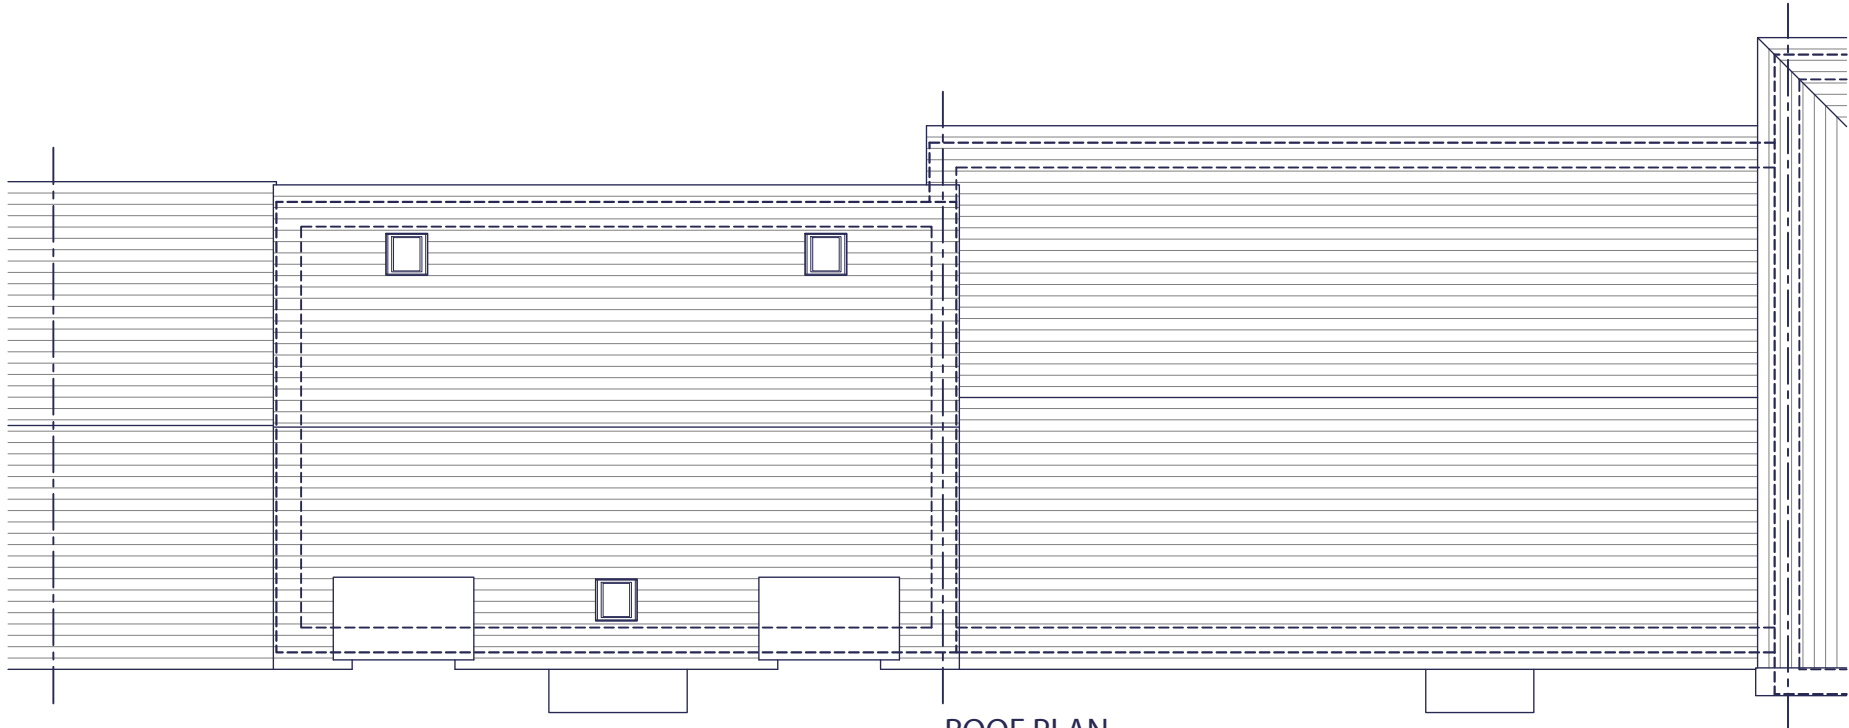

PLOT 4070 - TYPE H486A

ROOF PLAN
PLOT 4069 - TYPE L256

 

A	16.04.26	Plot references and roof plan amended.	ADS	AAP
Rev.	Date	Description	Drawn	Checked
			ADS	DGP
Client			Scale	1:100 @ A3
Project	South Wokingham, Phases R7 & R13.		Date	Nov 2025
Drawing Title	L256 Type - Style 1 Roof Plan		File	P1905.L256.01
			Drg.No.	P1905.L256.102
			Rev.	A
			Drawing Status	PLANNING

