

- Drg. No. 884-
01 Existing
02 Ground Floor Plan
03 First and Second Floor Plans
04 Elevations
05 Site Plan & Garage details



side elevation


front elevation



side elevation

rear elevation

1:100
0 2m 4m 6m 8m

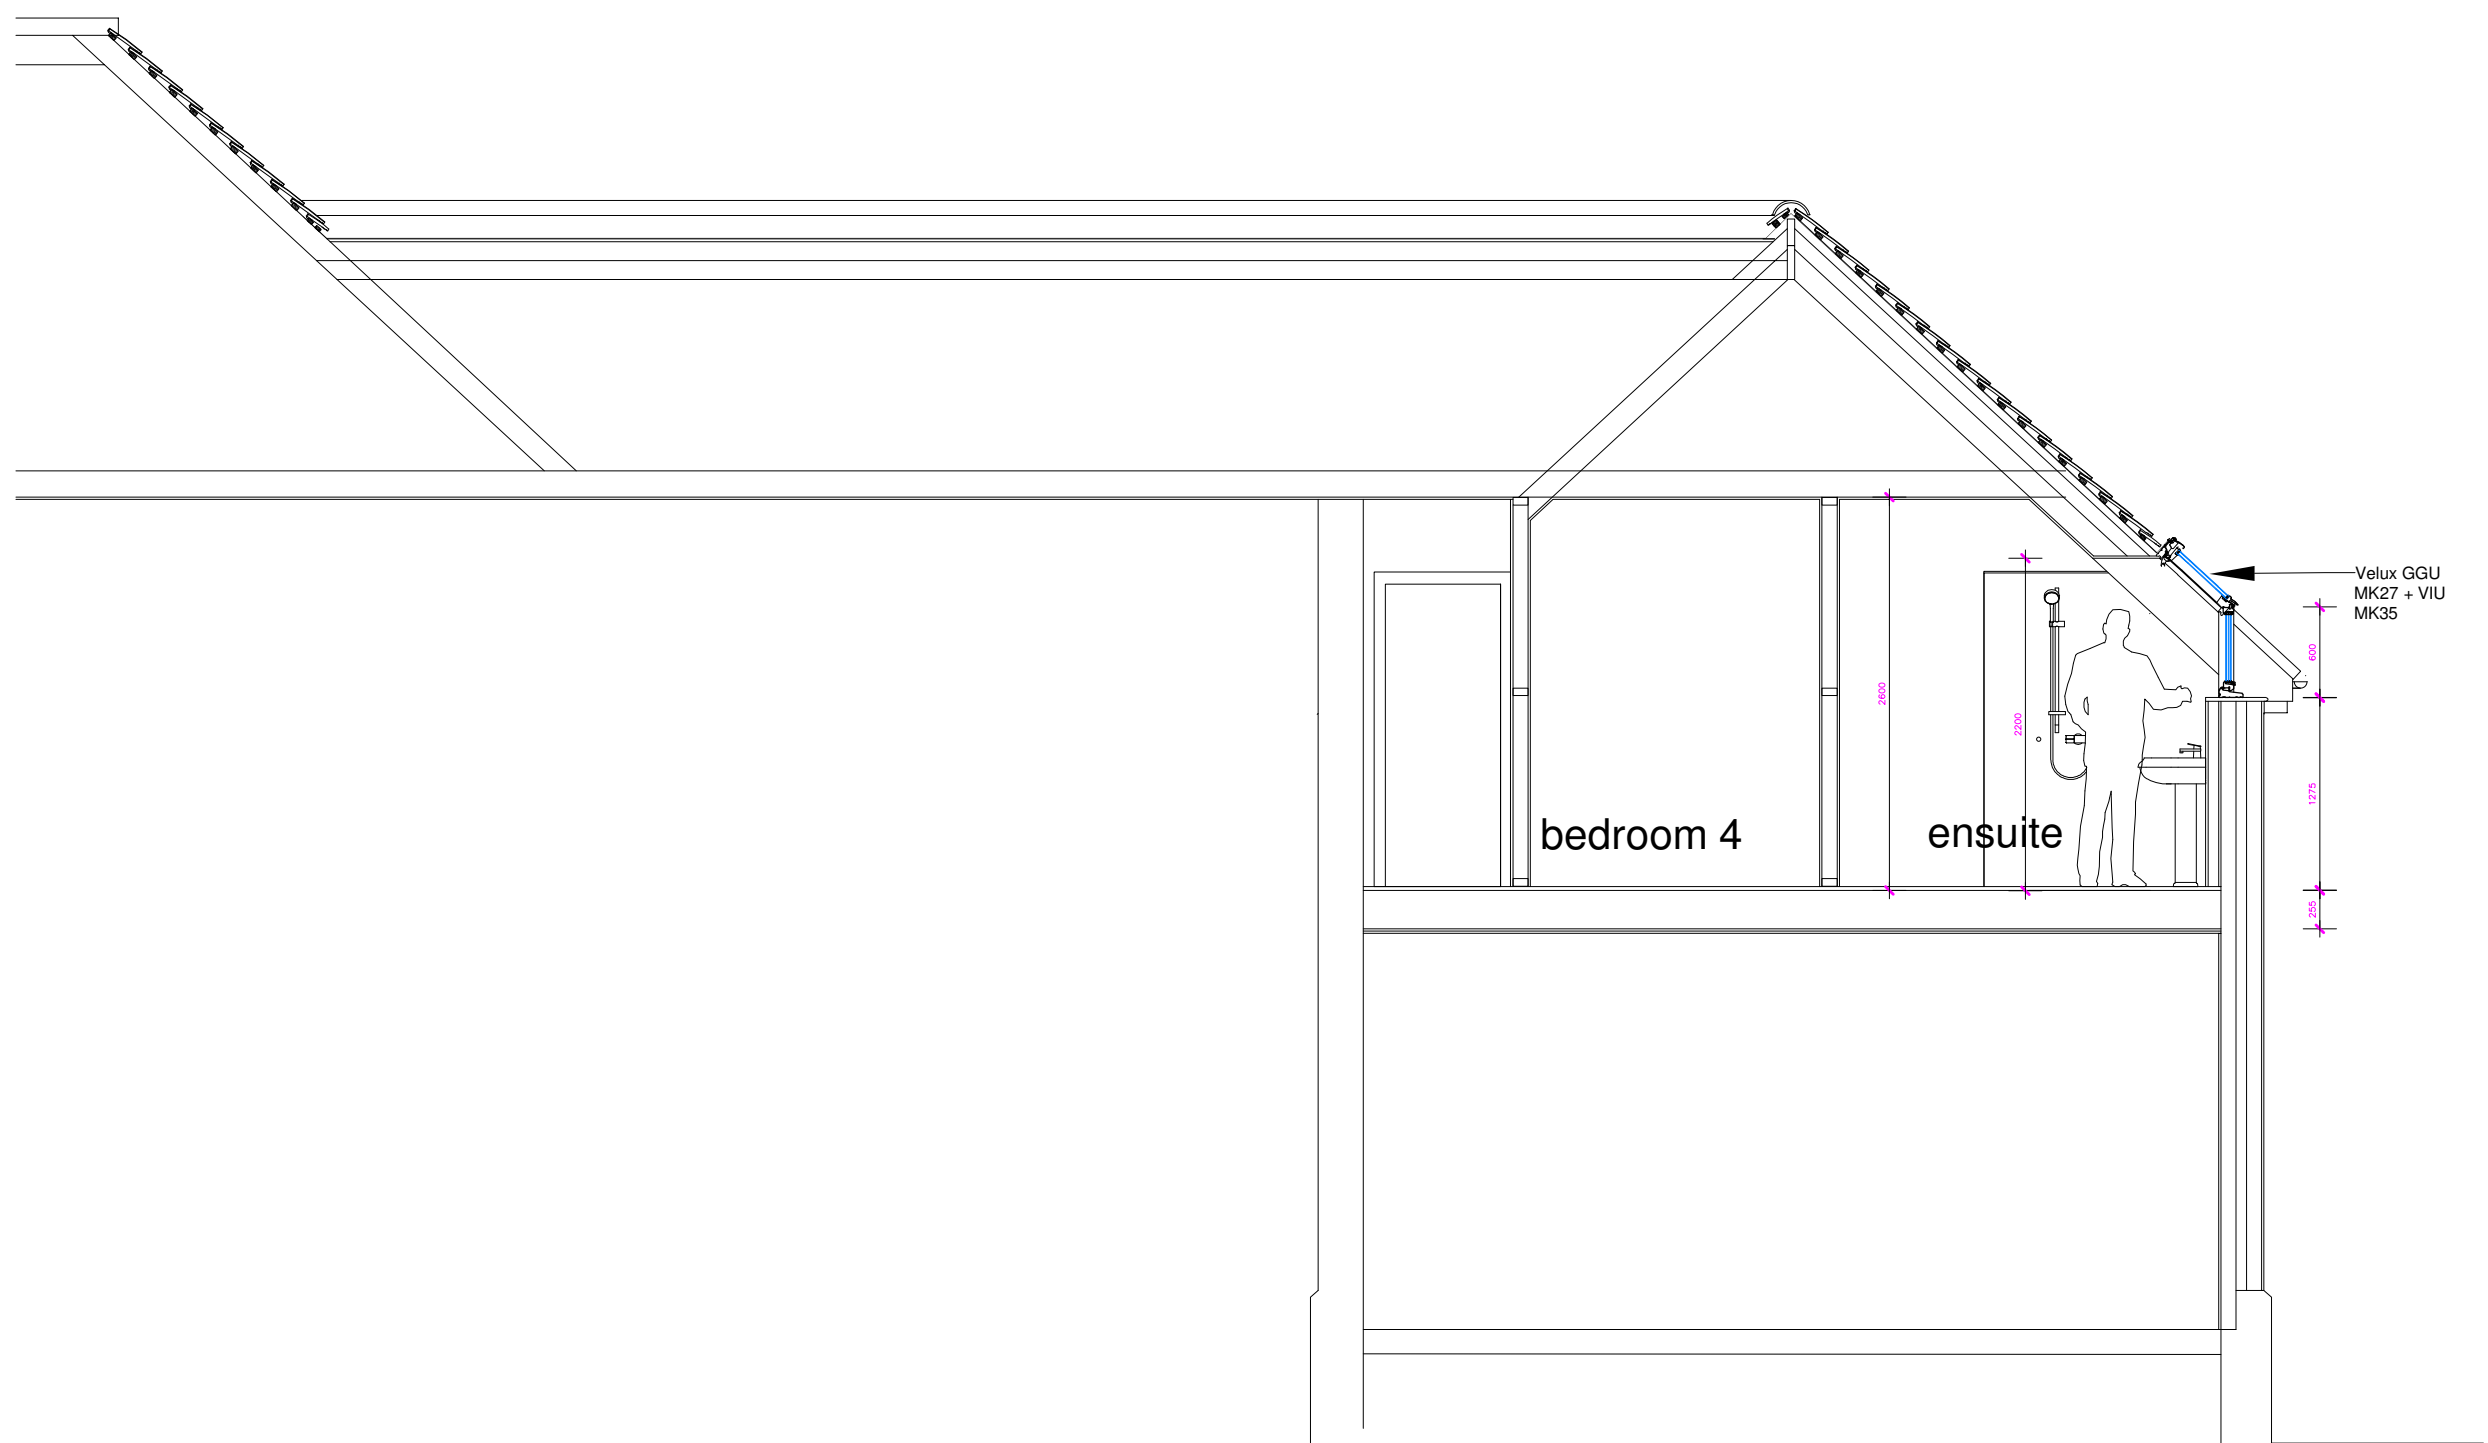

section BB

1:50
0 1m 2m 3m 4m

A	12.11.25	Rear elevation corrected
REV	DATE	DETAILS

Elevations & Section

SITE ADDRESS
Moyle House, Fleet Hill,
Finchampstead, RG40 4LJ

PROJECT
Front porch, First Floor side and
single storey rear extensions

FAIRBANK
CONSULTING
Fairbank House,
Eynsford Road, Farnborough
DA4 0BQ
Tel: 01322 879791
info@fairbank.co.uk

SCALE 1:50, 100 @ A1, 1:100, 200 @ A3	DATE 22.10.25
DRG No. 884-04	DRAWN P.R.
REVISION A	CHECKED
	ORIGINAL SIZE A1