




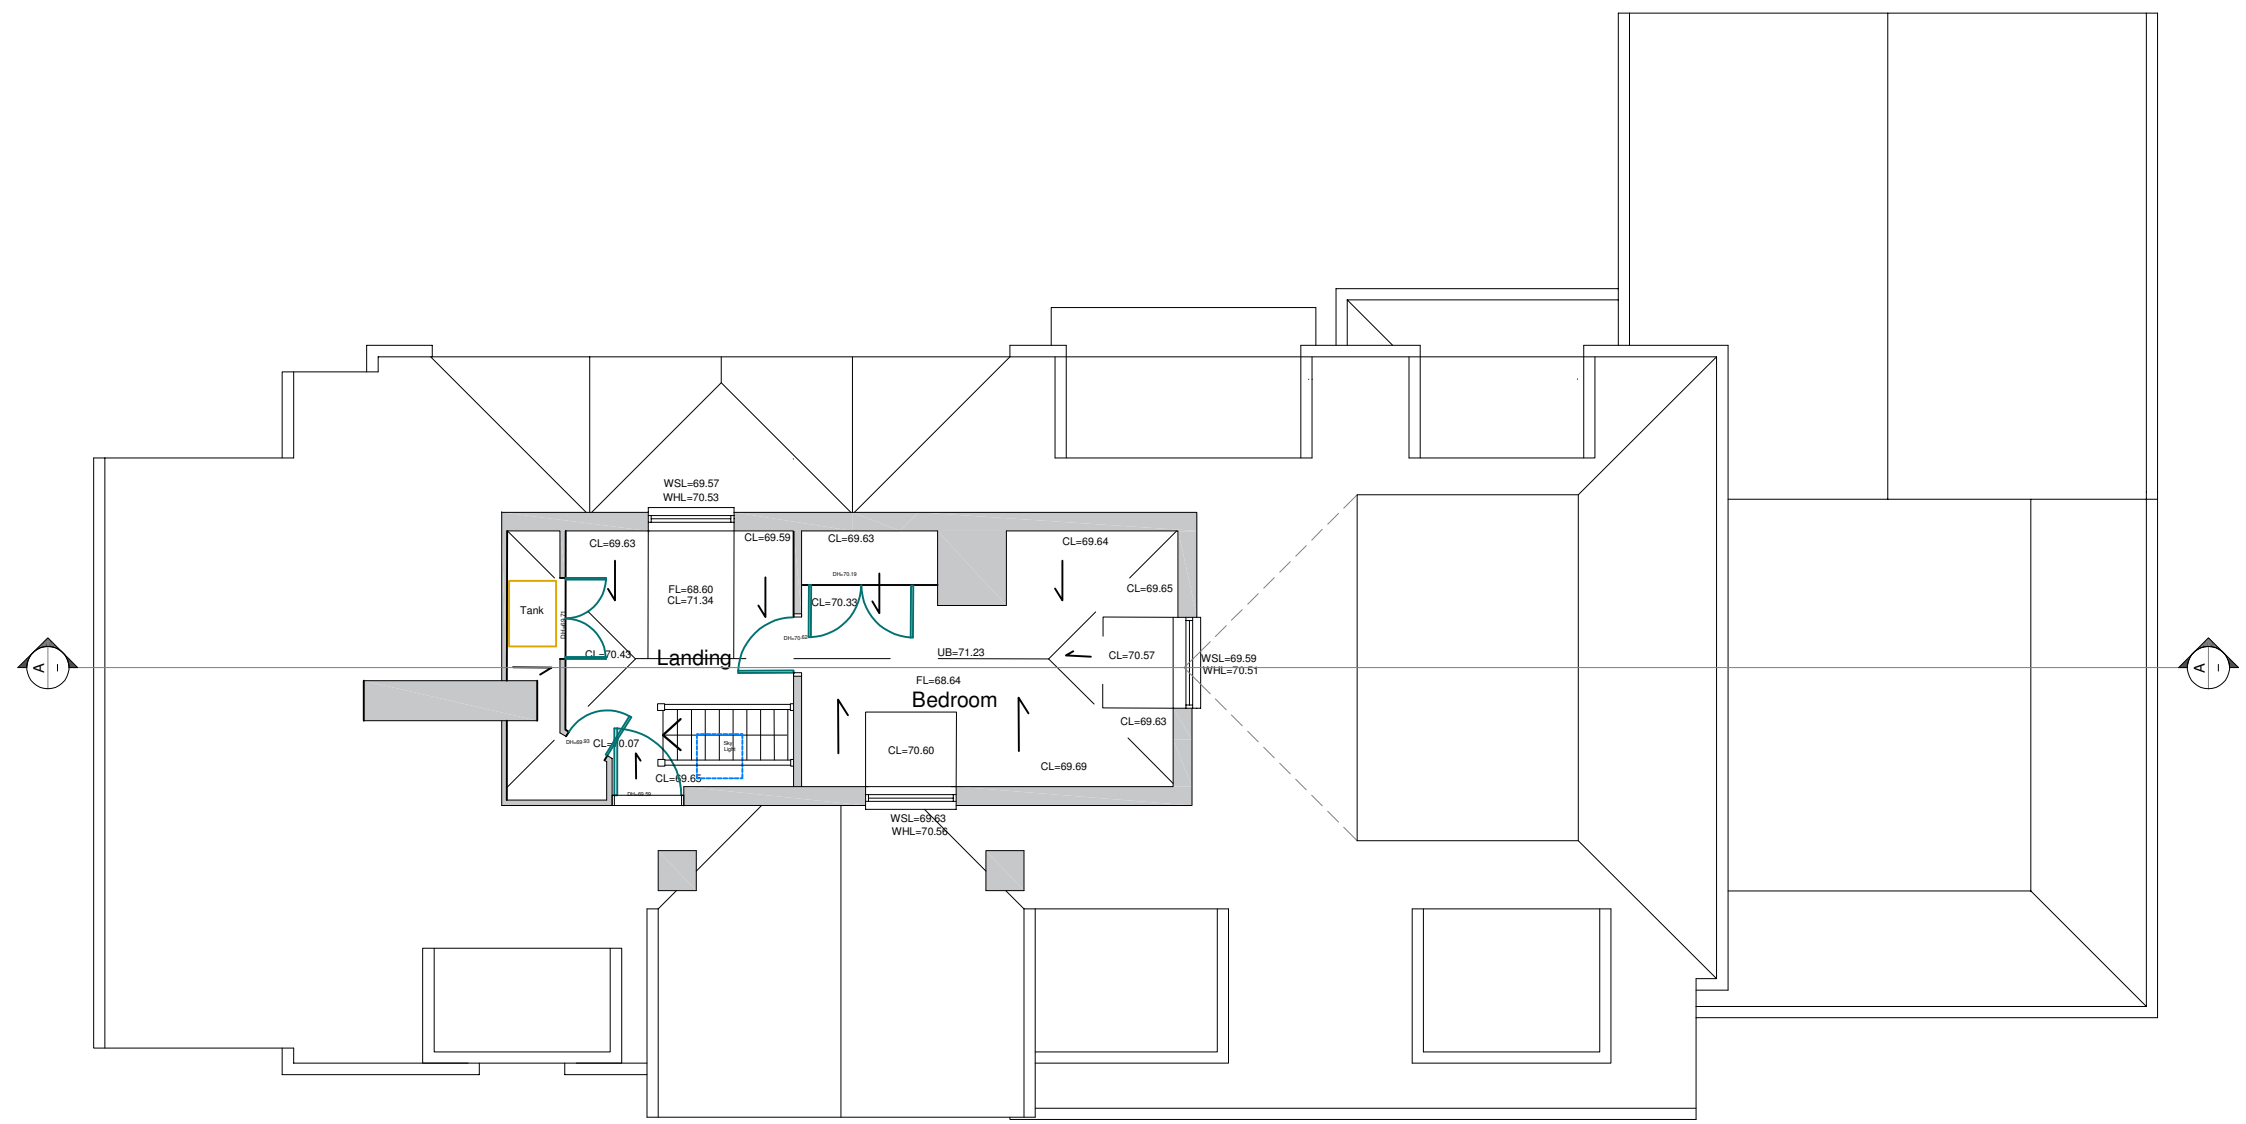


second floor

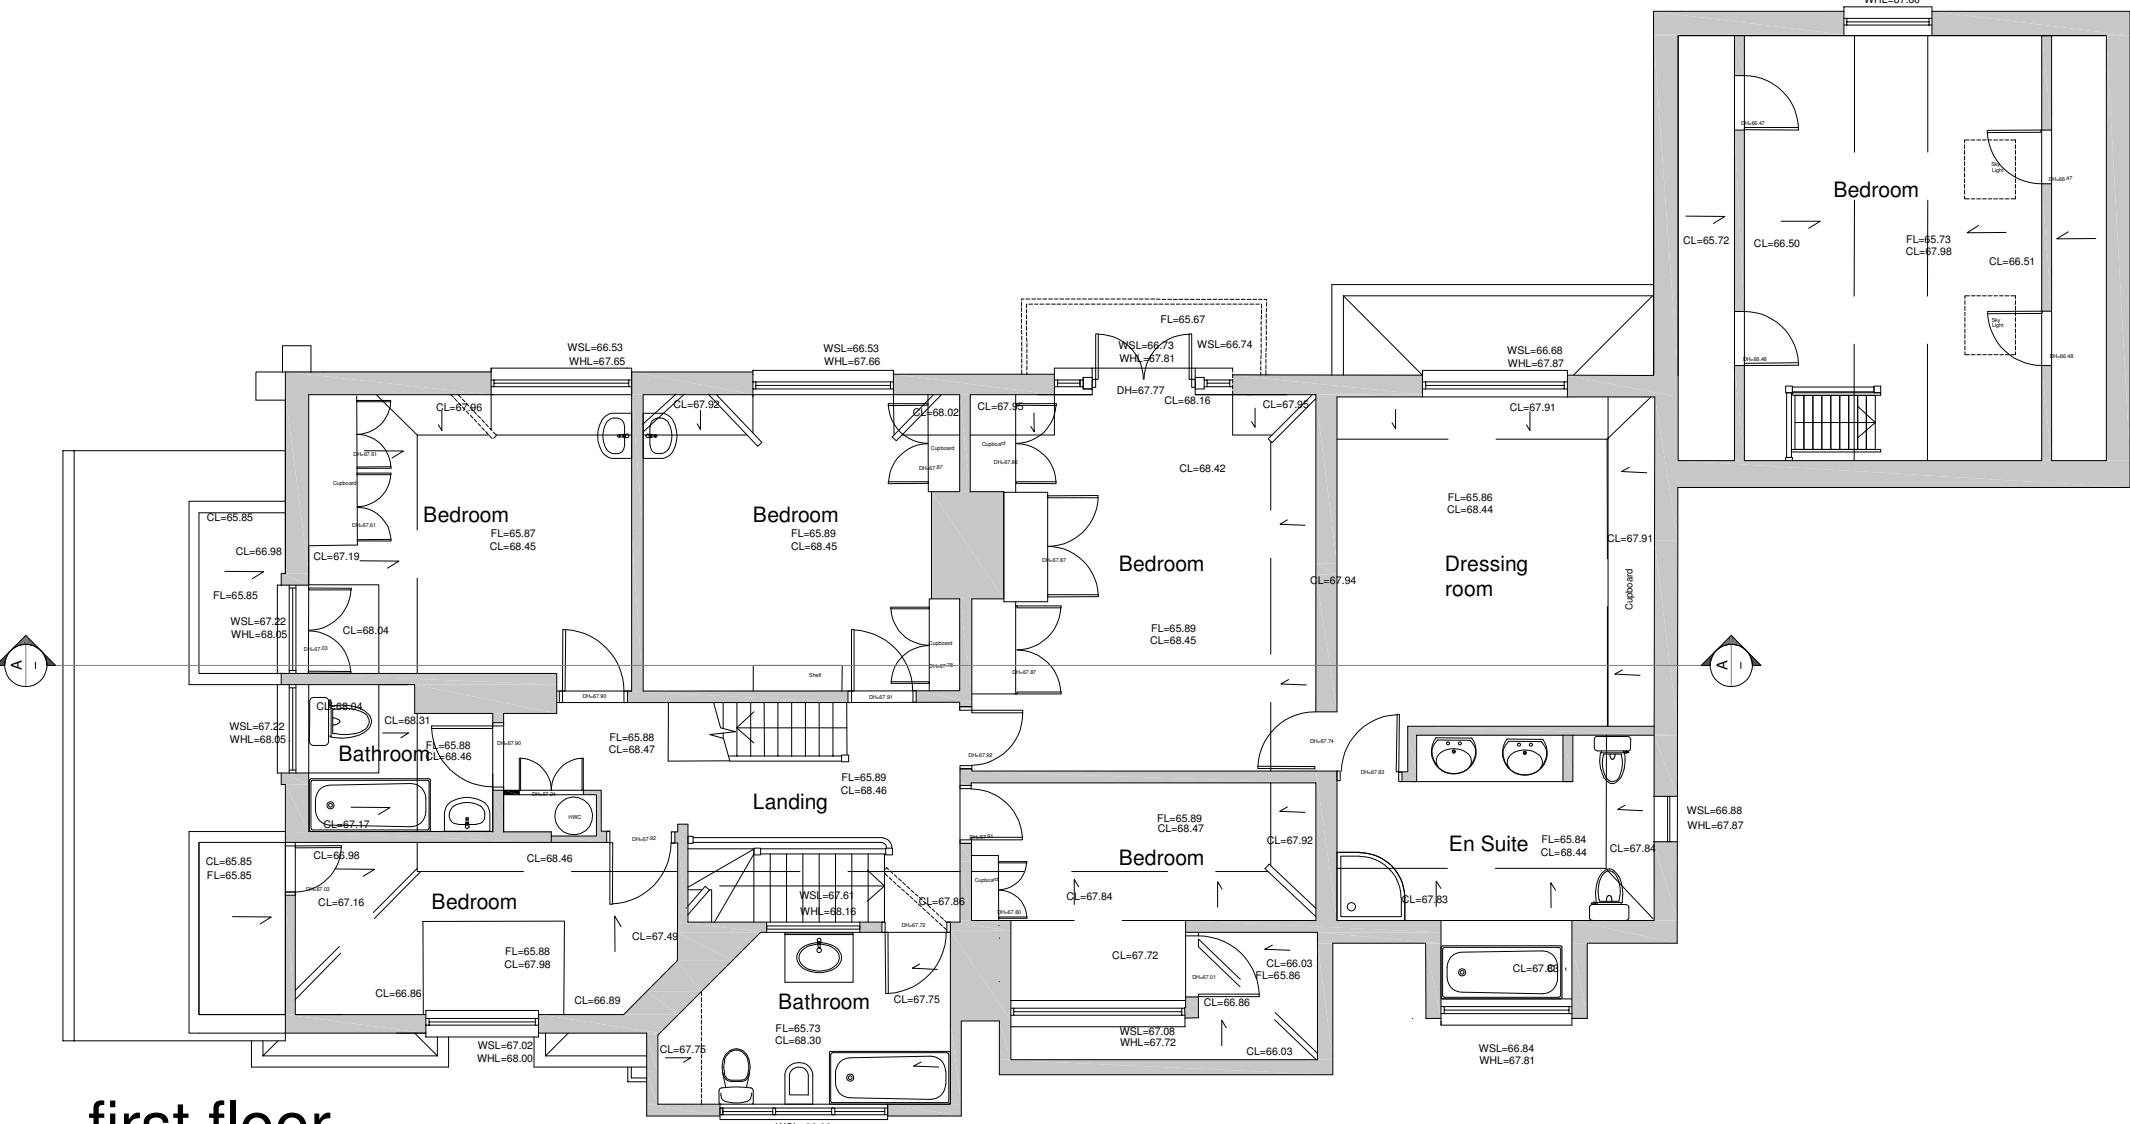

first floor

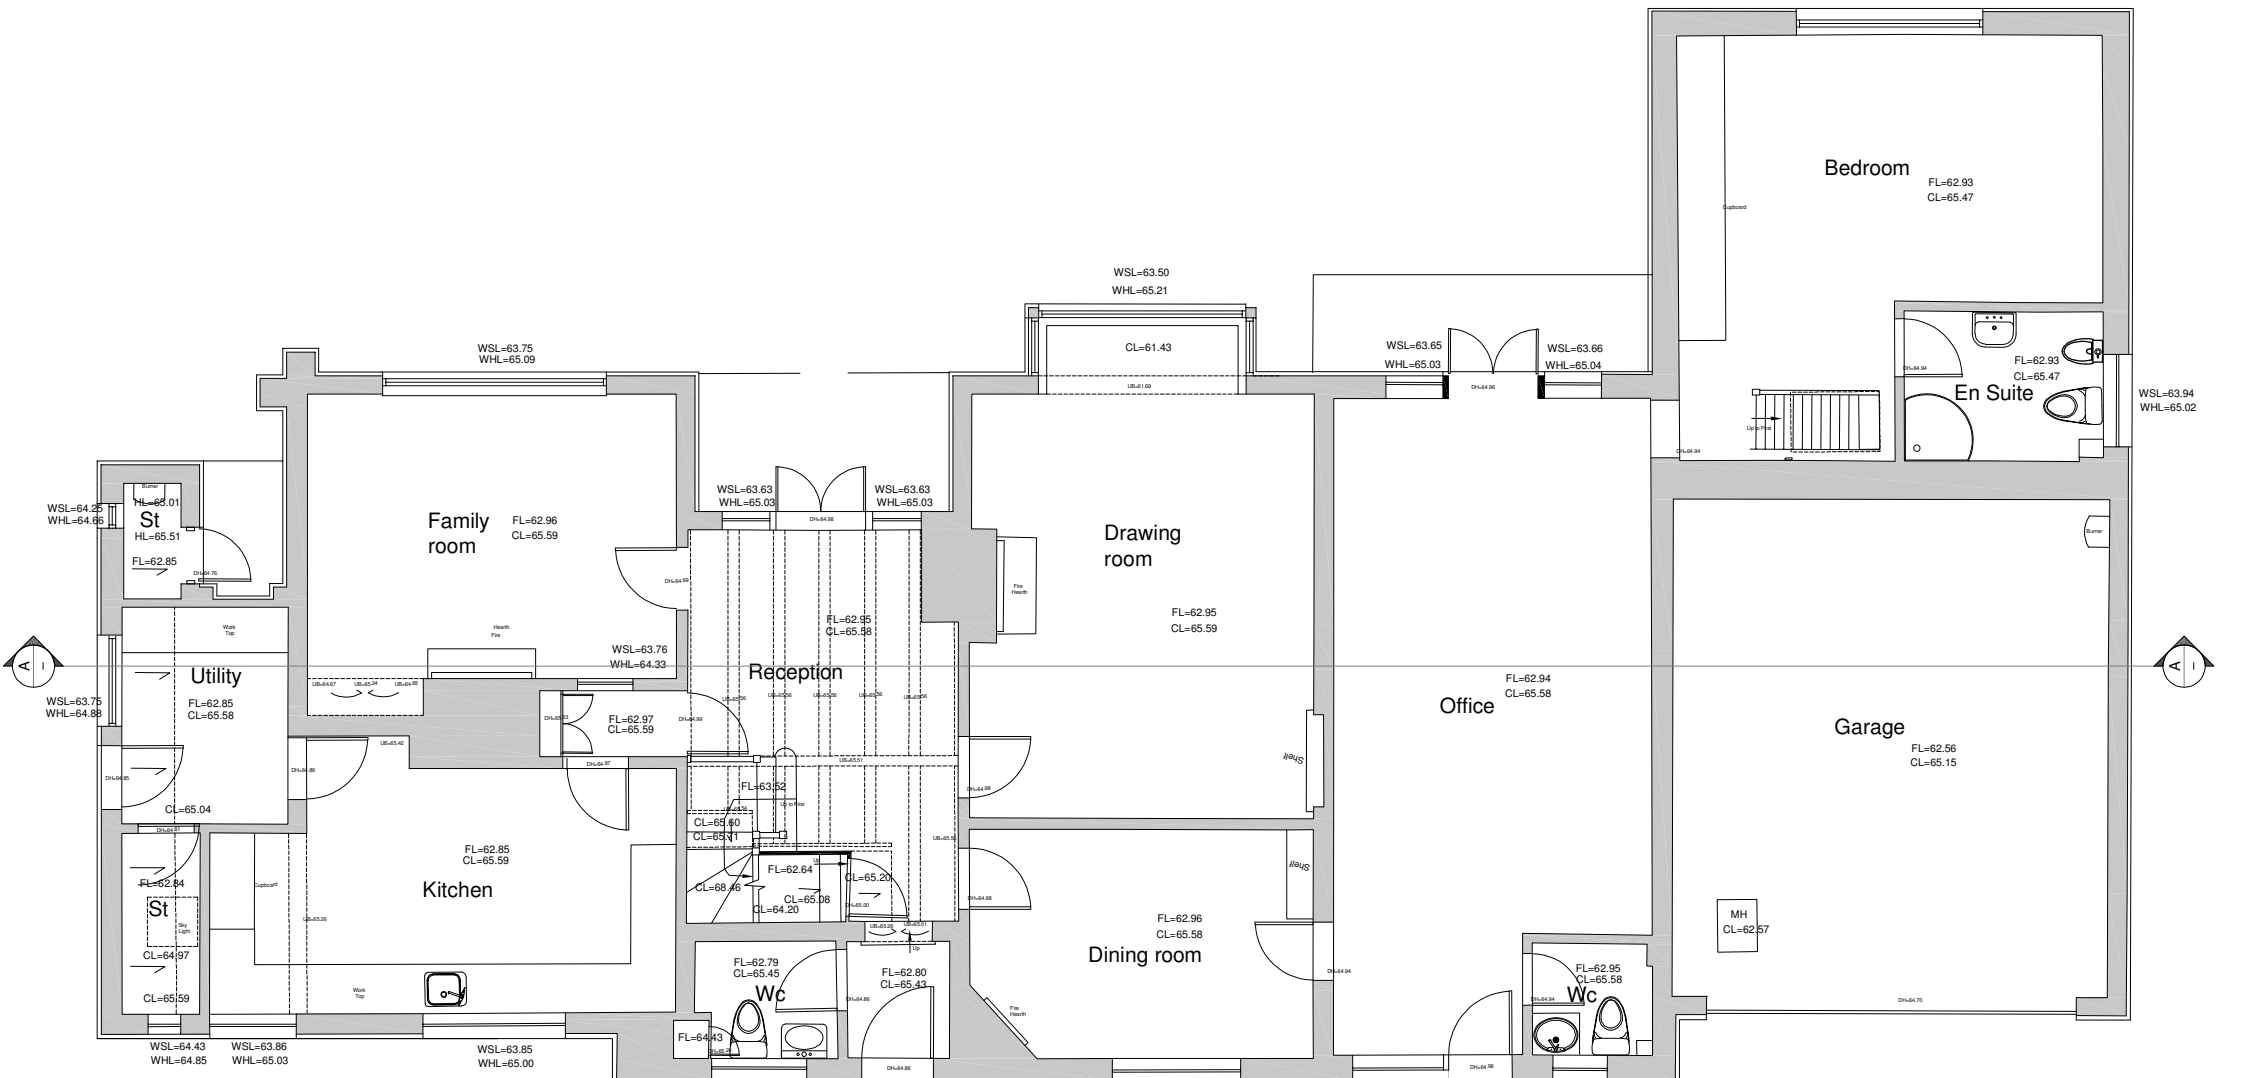

ground floor

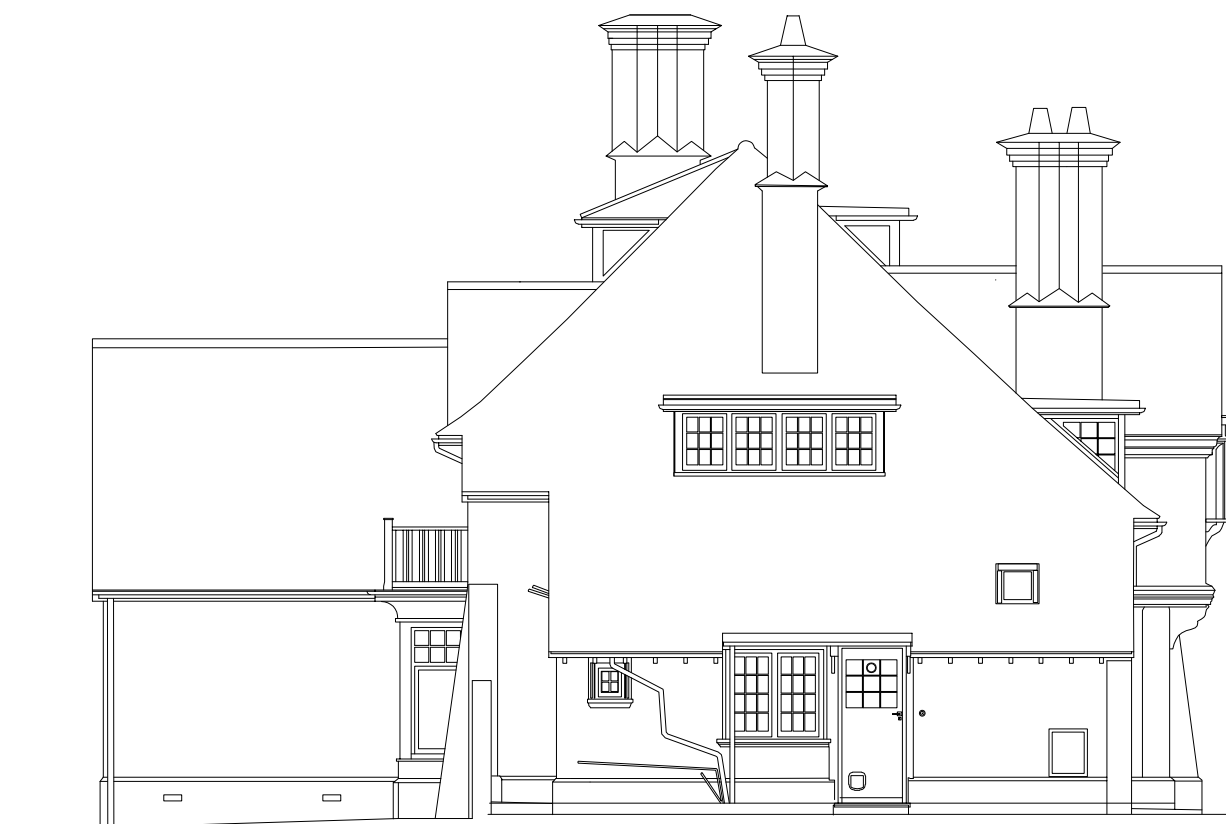

side elevation

Datum 61.00m



front elevation

Datum 61.00m




side elevation

Datum 61.00m



rear elevation


Datum 61.00m
1:100
0 2m 4m 6m 8m

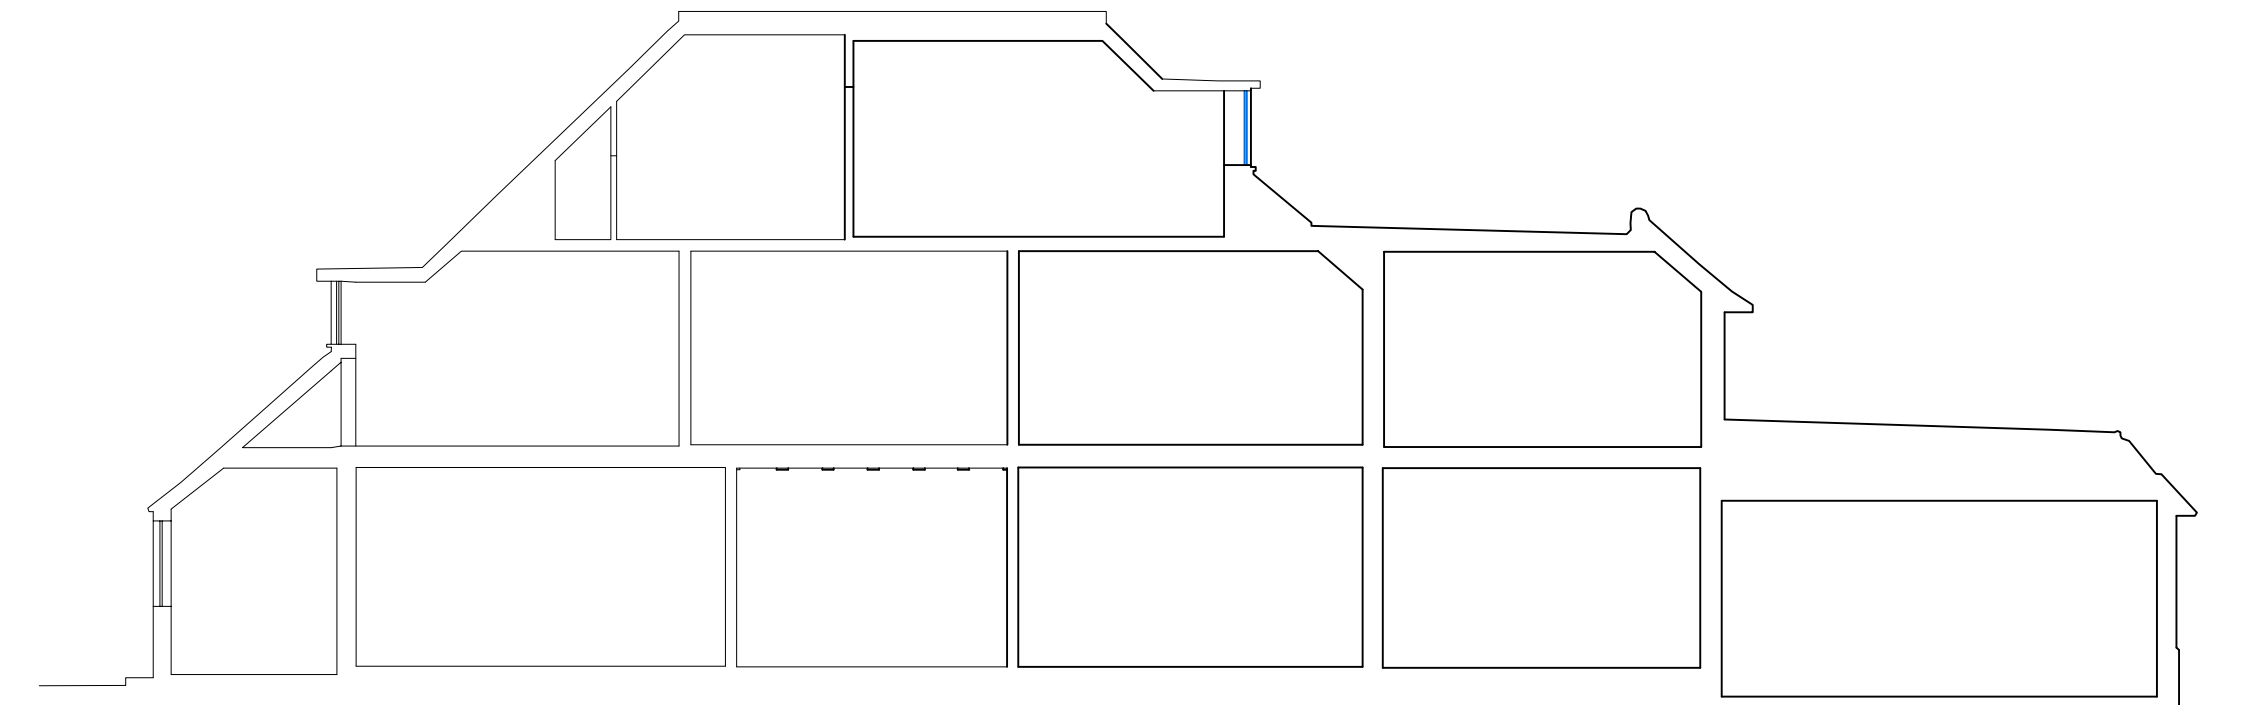

Section A-A

Datum 61.00m

Total floorspace and volumes		
existing	FIA m ²	Volume m ³
house	440.4	1257.3
garage	15.8	50.8
proposed	FIA m ²	Volume m ³
house	676.4	1943.7
garage	49	149.8

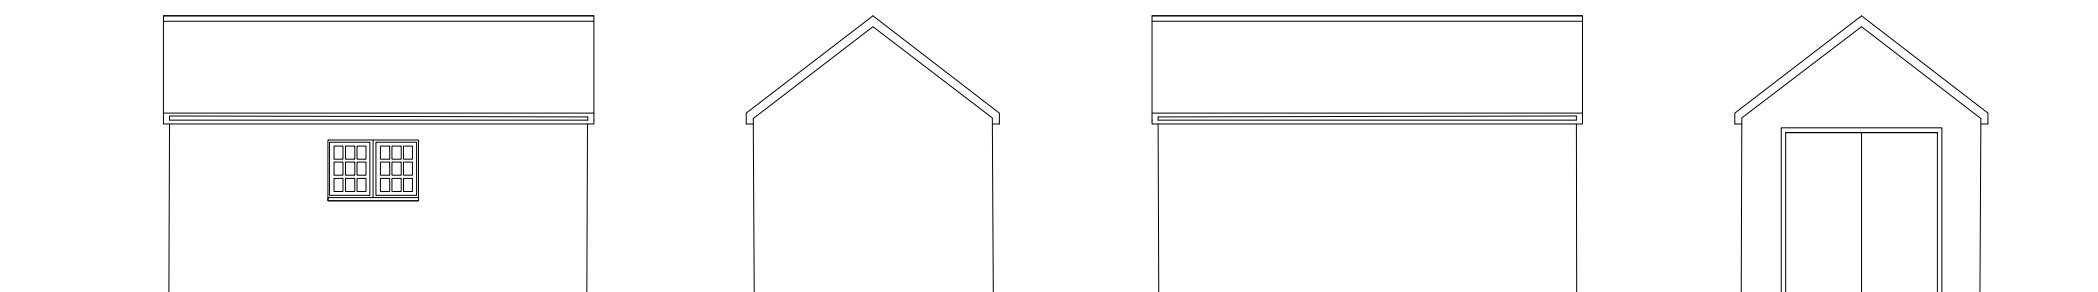


side elevation

rear elevation

side elevation

front elevation

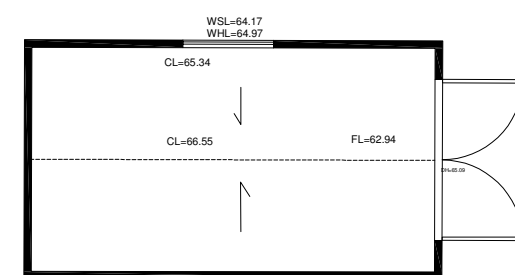

ground floor plan

garage

1:100
0 2m 4m 6m 8m

- Drg. No. 884-
01 Existing
02 Ground Floor Plan
03 First and Second Floor Plans
04 Elevations
05 Site Plan & Garage details

A	12.11.25	Existing garage, section AA & Floorspace-Volumes table
REV	DATE	DETAILS

Existing Layout

SITE ADDRESS
Moyle House, Fleet Hill,
Finchampstead, RG40 4LJ

PROJECT
Front porch, First Floor side and
single storey rear extensions

FAIRBANK CONSULTING
Fairbank House,
Eynsford Road, Farnham
DA4 0BQ
Tel: 01322 879791
info@fairbank-consulting.co.uk

SCALE 1:100 @ A1, 1:200 @ A3	DATE 05.04.25
DRG No. 884-01	REVISION A
CHECKED	DRAWN P.R.
ORIGINAL SIZE A1	