



NOTES

AREA SCHEDULE:


-GROUND FLOOR (GEA)	- 449m ²
-MEZZANINE FLOOR (GEA)	- 181m ²
-ENCLOSED YARD	- 2109m ²
-WATER TANKS	-157m ²

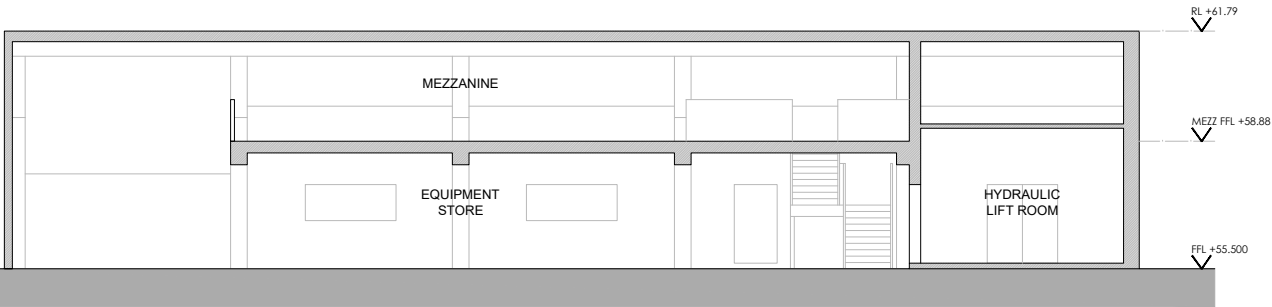


SECTION A-A

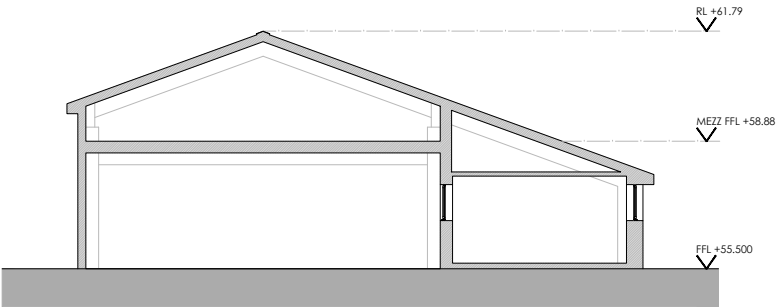


SECTION B-B

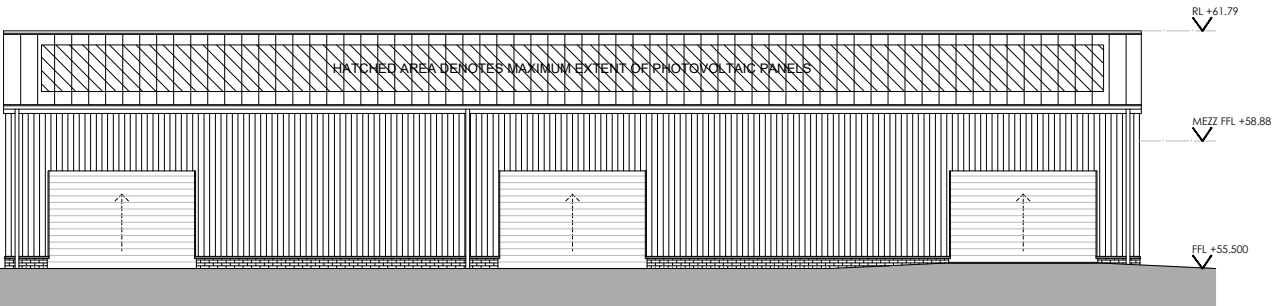


SOUTH ELEVATION

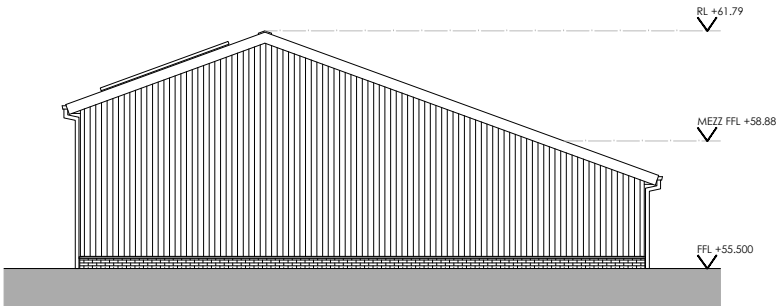


EAST ELEVATION

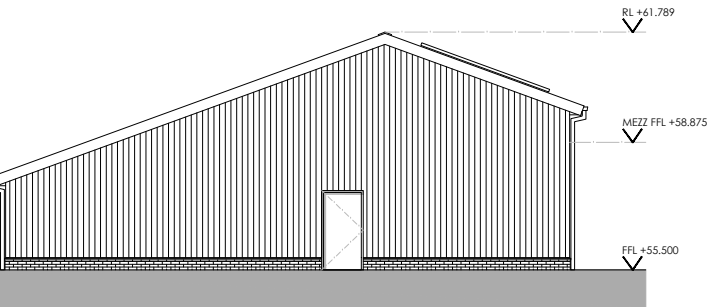

WEST ELEVATION

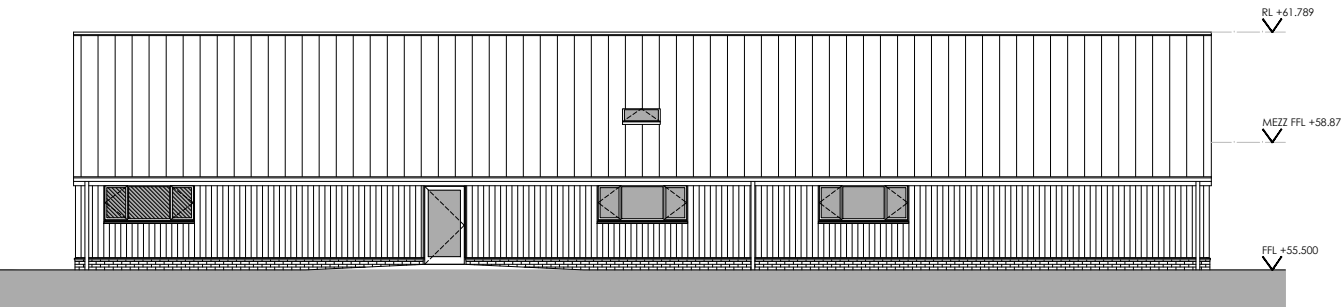

NORTH ELEVATION

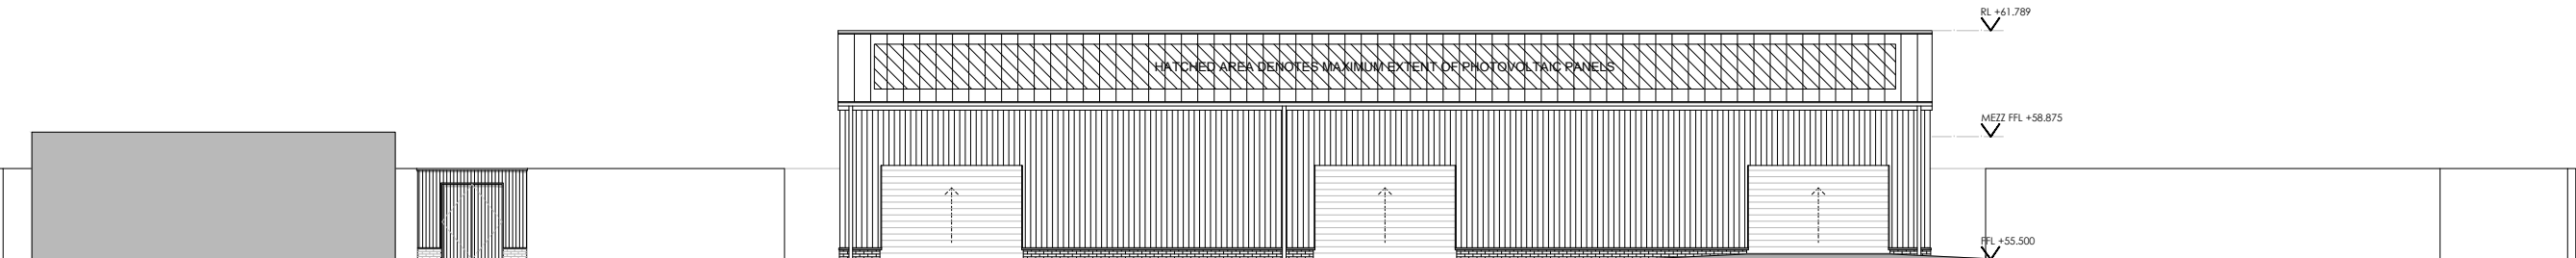

SOUTH ELEVATION (COMPOUND)

07	16/08/24	NON MATERIAL AMENDMENT - FIRE ESCAPE DOOR	DJS
06	24/01/23	NON MATERIAL AMENDMENT	OD
05	19/01/21	ISSUED FOR PLANNING	DL

REV	DATE	DESCRIPTION	DRAWN
-----	------	-------------	-------

CLIENT
SAND MARTINS
PROJECT
MAINTENANCE FACILITY
, PUMP HOUSE & WATER TANKS
DRAWING TITLE
PROPOSED ELEVATIONS & SECTIONS

STATUS PLANNING			
PROJECT No	DWG TYPE	DWG No	REV
2574	PL	C300	07
SCALE	DATE	DRAWN	CHECKED
1:200@A3	NOV 20	DL	-
CONTRACTOR TO CHECK SITE DIMENSIONS AND REPORT ANY VARIATIONS OR OMISSIONS TO LEWANDOWSKI ARCHITECTS. THIS DRAWING IS COPYRIGHT OF LEWANDOWSKI ARCHITECTS AND MUST NOT BE REPRODUCED OR USED WITHOUT PERMISSION. DO NOT SCALE FROM THE DRAWING.			
1st FLOOR, RAFTS COURT, BROCAS ST, ETON, SL4 6RF. T. 01753 620700 F. 01753 620621 www.lewandowskiarchitects.com			

