



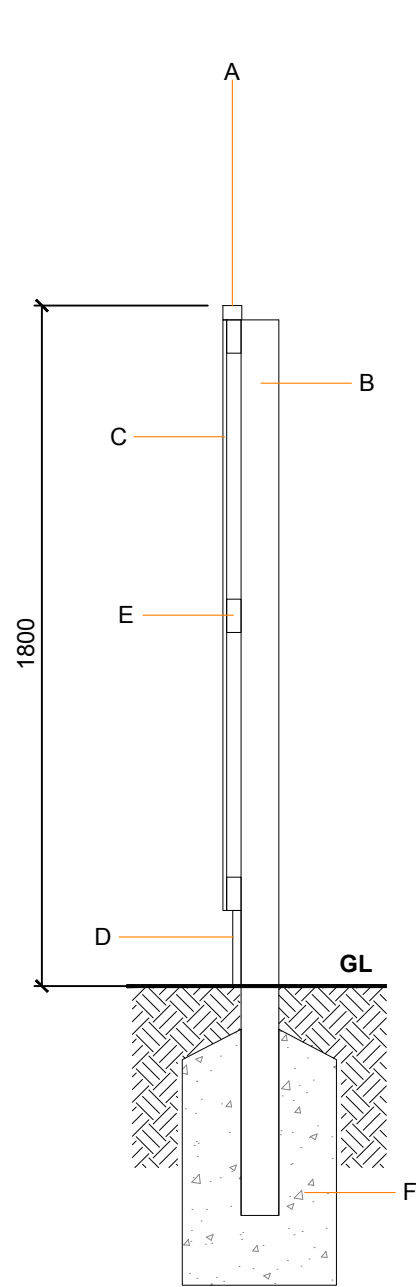

Section
Scale 1:20

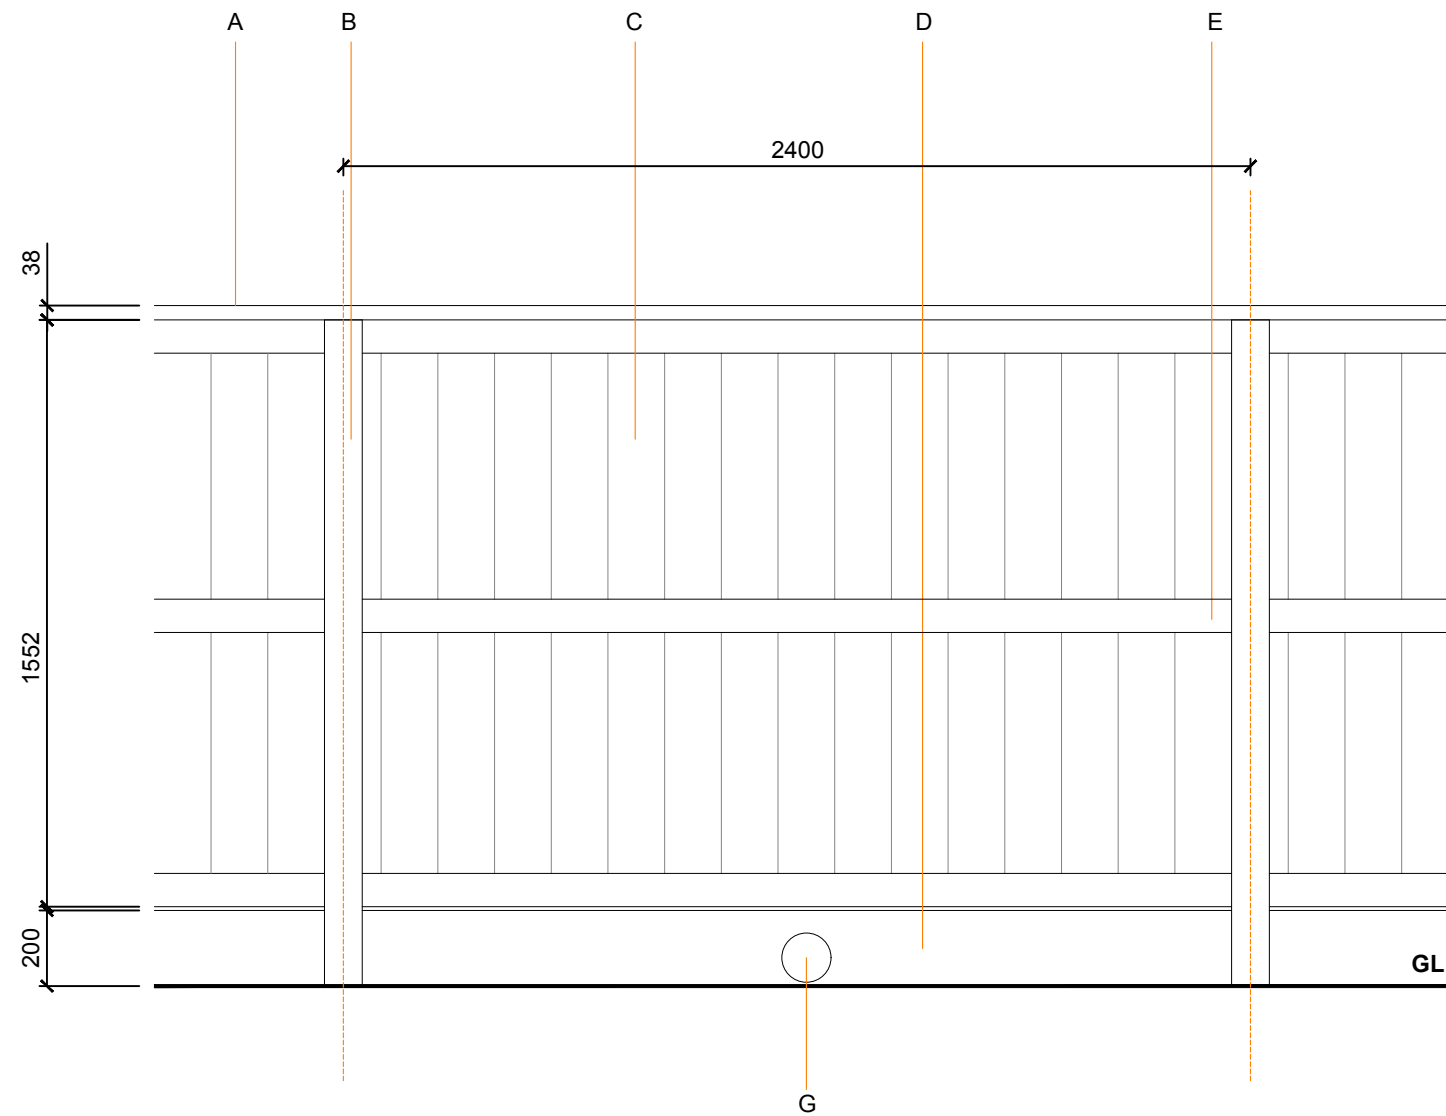

Front elevation
Scale 1:20

- DISCLAIMER**
- Drawing for Planning purpose only, DO NOT construct from drawing. Please refer to engineer for detailed specification.
 - All Timber fencing installed to be compliant with the code of practice for prefabricated wood panel fences: BS 1722-11:2006.
 - Refer to Boundary treatments L02 02 for specific locations.
 - All timber to be pressure treated, planed and free from splits and twists.
 - All reinforcements and foundations to Engineers detail and specification.
 - Fencing to be installed to manufacturers instructions.
 - Connecting gates to match closed board timber fence specification

- Key**
- A. Timber Capping Rail.** 38mm X 50mm Rebated Fence Capping 3600mm lengths - Sawn as required for accurate fit
- B. Timber Post.** 100 X 100mm Sawn Pressure Treated Post (FSC Mix). 2400mm length - Saw fence post as required, ensuring 1 / 3 of overall fence height has been buried into foundations. Fixed at 1800 - 2400mm centres.
- C. Timber Panels.** 150mm Feather Edge Pressure Treated (FSC Mix) 1800 lengths. Fixed with galvanised stainless steel nails. Right hand hanging as standard.
- D. Timber Gravel Board.** 22mm x 200mm Sawn Treated - 2400mm or 4800mm lengths (4800mm lengths to be cut in half). To be fixed using galvanised stainless steel nails at 1800 - 2400mm centres in accordance with post locations. Should Include Hedgehog Highway Hole.
- E. Timber Rail.** 38mm x 88mm Sawn Treated - 2400mm or 4800mm lengths (4800mm lengths to be cut in half). To be fixed using galvanised stainless steel nails at 1800 - 2400mm centres in accordance with post locations.
- F. Concrete Foundations.** Set minimum 100mm below finished surface with min 100mm gravel base to concrete foundation. Concrete foundations and sub based to be specified to engineers detail and specification.
- G. Hedgehog Highway Hole.**

A Fence height amended		KV/GB	20.03.25
REV	NOTES	DATE	
Nine Mile Ride, Finchampstead			A
Typical Close Board Timber Fencing			PG / GB
230122A D 03 07	1:20 @ A3	MAR 25	

CliftonEmerydesign

Hems House, 84 Longbrook Street, Exeter, Devon, EX4 6AP
T: 01392 368866 W: www.cliftonemerydesign.co.uk M: mail@cliftonemerydesign.co.uk

DRAWING-STATUS Planning

CONTRACTORS MUST CHECK ALL DIMENSIONS ON SITE. ONLY FIGURED DIMENSIONS ARE TO BE WORKED FROM. THIS DRAWING IS COPYRIGHT.