


All information contained in this drawing
(including digital data) should be checked and
verified prior to any fabrication or construction.
Grid coordinates are based on an arbitrary system.

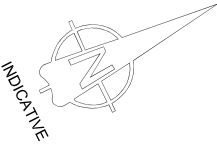

Fit
Mark

Fit Mark 

Fit
Mark

Rev. Suffix	Date		Initial	Revision Details						
Surveyor	GG	Verified By	GG	CAD Operator	TJH	Approved By	ARL	Date	31.05.23	

To an arbitrary datum
level used 50:00m

Elivia Homes

Location	240 Nine Mile Ride Finchampstead
----------	-------------------------------------

Drawing Title

Measured Building Survey
Ground floor plan

Job No. 2305017	Old Job No.
Drawing Number EH/2305017/240G	Revision Suffix
Scale 1:50m (A1)	Date May 2023


CD SURVEYS LTD
LAND, BUILDING & SITE ENGINEERING

PENTIRE - STABLE 1 Tel (01932) 761196
FORDBRIDGE ROAD Fax (01932) 786419
SUNBURY-ON-THAMES Email: mail@cdsurveys.com
MIDDLESEX, TW16 6AX Visit us at: www.cdsurveys.com

All information contained in this drawing
(including digital data) should be checked and
verified prior to any fabrication or construction.
Grid coordinates are based on an arbitrary system.





Scale Bar

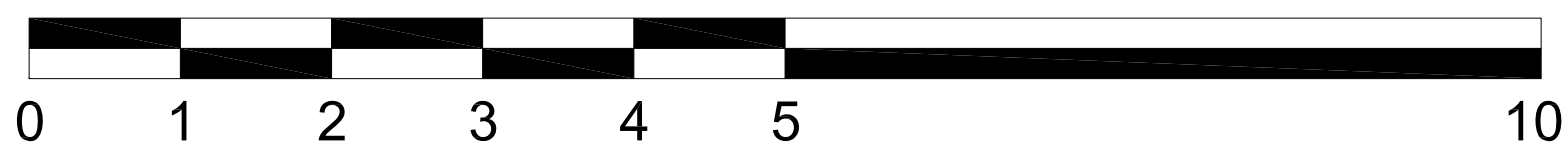

Rev. Suffix	Date	Initial	Revision Details						
Surveyor	GG	Verified By	GG	CAD Operator	TJH	Approved By	ARL	Date	31.05.23
Levelling		Datum							
To an arbitrary datum level used 50:00m									
Client									
Elivia Homes									
Location									
240 Nine Mile Ride Finchampstead									
Drawing Title									
Measured Building Survey First floor plan									
Job No.		2305017			Old Job No.				
Drawing Number					Revision Suffix				
EH/2305017/240F									
Scale					Date				
1:50m (A1)					May 2023				
 CD SURVEYS LTD LAND, BUILDING & SITE ENGINEERING PENTIRE - STABLE 1 Tel (01932) 761196 FORDBRIDGE ROAD, Fax (01932) 786419 SUNBURY-ON-THAMES Email: mail@cdsurveys.com MIDDLESEX, TW16 6AX Visit us at: www.cdsurveys.com									

Ground Floor = 167.2351m²
First Floor = 124.6188m²
Outbuilding = 66.0801m²
Outbuilding = 6.9007m²
Combined = 364.8347m²

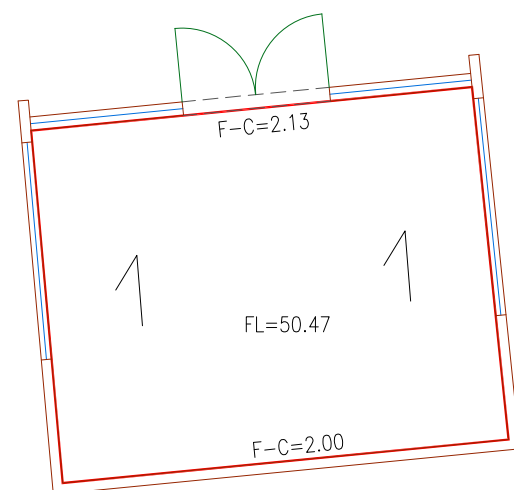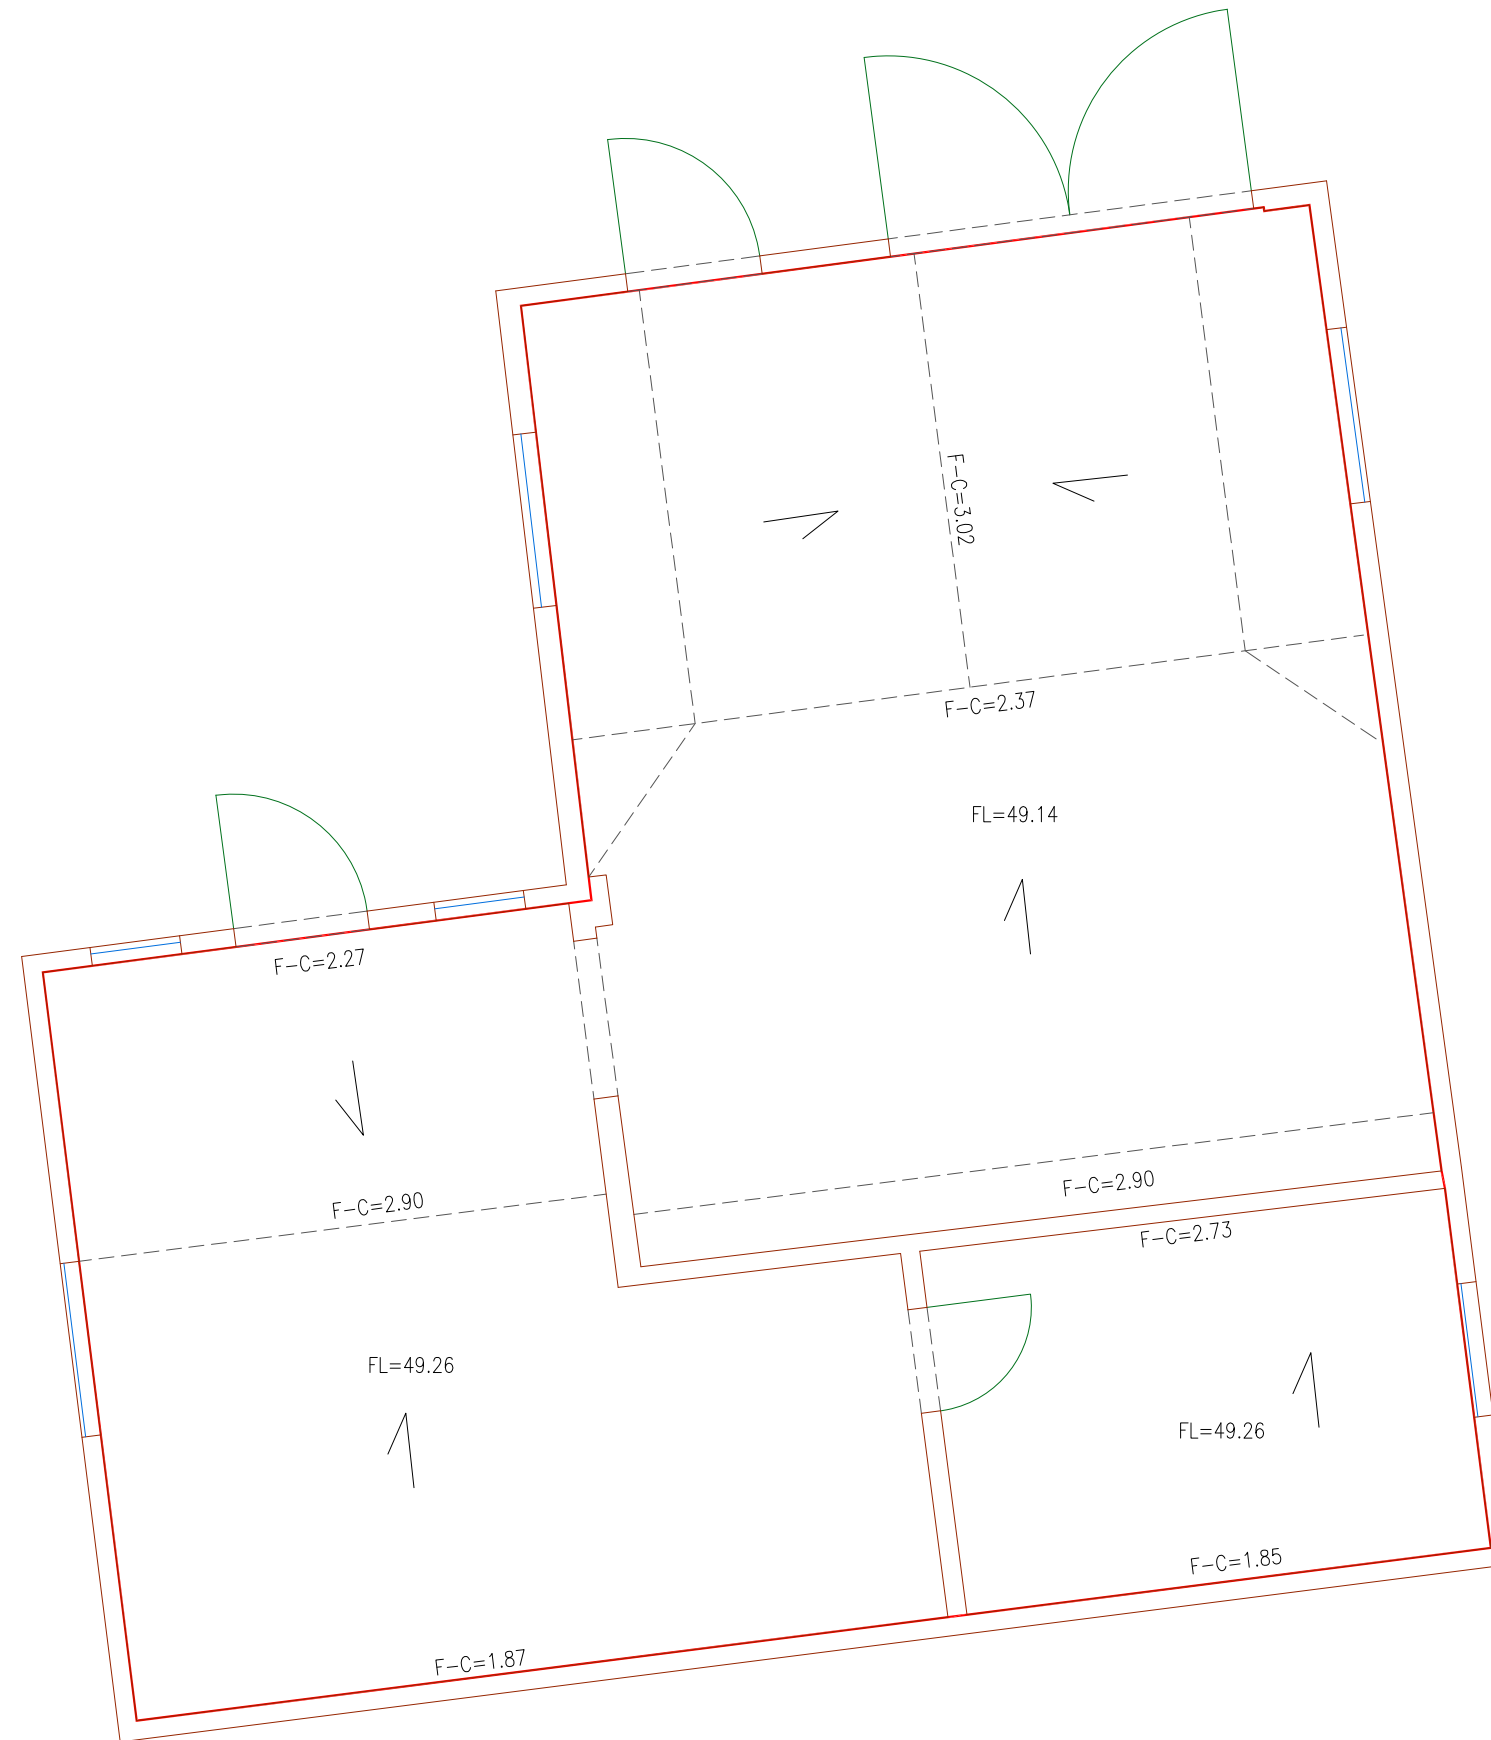

Rev. Suffix	Date	Initial	Revision Details						
Surveyor	GG	Verified By	GG	CAD Operator	T,J,H	Approved By	ARL	Date	30/05/23
Levelling				Datum					
To an OS GNSS Datum									
Client									
Elivia Homes									
Location									
240 Nine Mile Ride Outbuilding, Finchampstead									
Drawing Title									
Measured Building Survey Outbuildings									
Job No. 2305017				Old Job No.					
Drawing Number EH/2305017/OB				Revision Suffix					
Scale 1:50 (A2)				Date May 2023					
 CD SURVEYS LTD <i>LAND, BUILDING & SITE ENGINEERING</i> PENTIRE - STABLE 1 Tel (01932) 761196 FORDBRIDGE ROAD, Fax (01932) 786419 SUNBURY-ON-THAMES Email: mail@cdsurveys.com MIDDLESEX, TW16 6AX Visit us at: www.cdsurveys.com									