




Front Elevation to Wharfedale Road

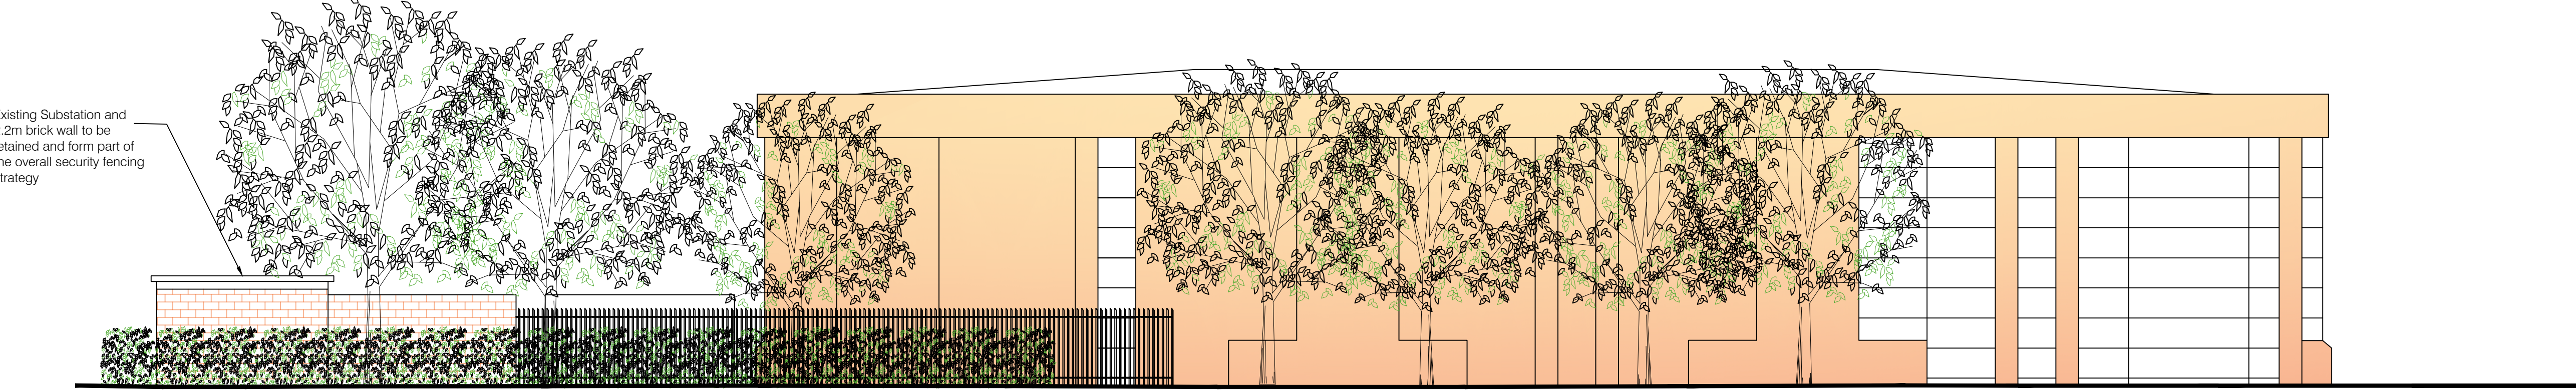


Side Elevation

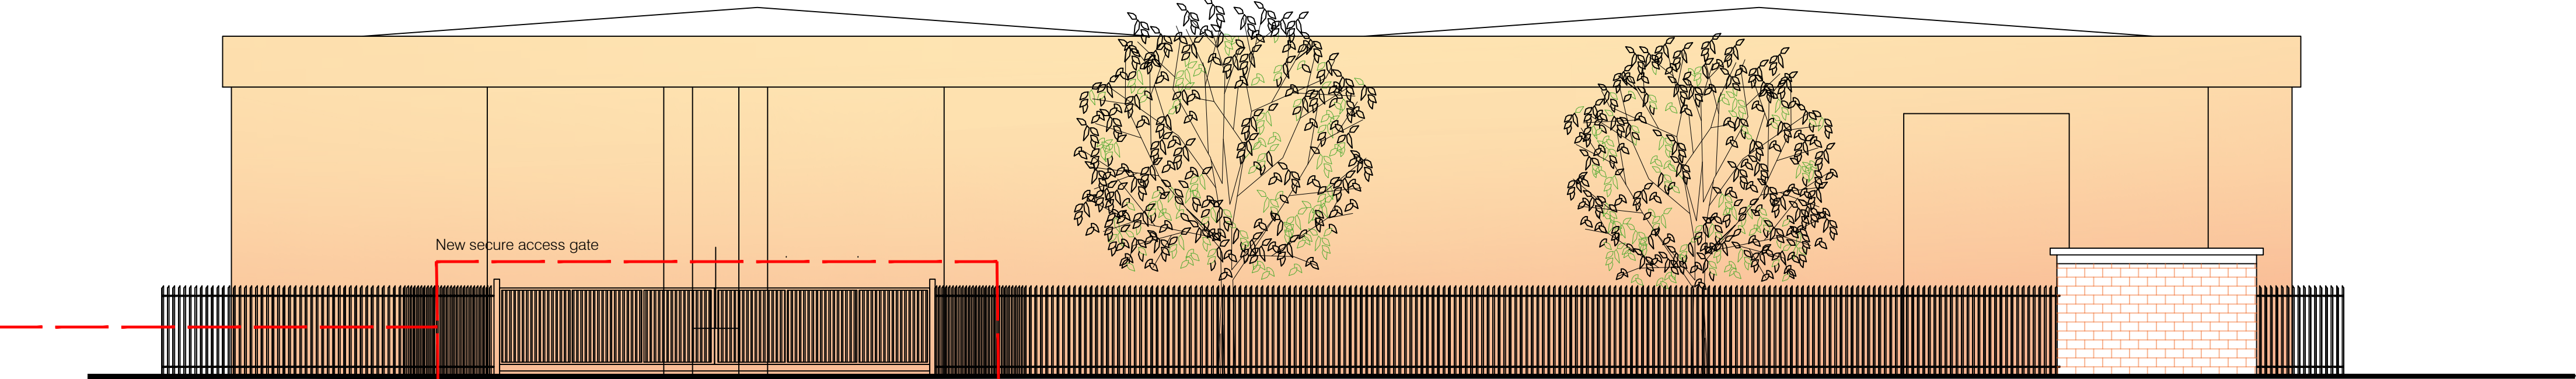

Rear Elevation to service yard

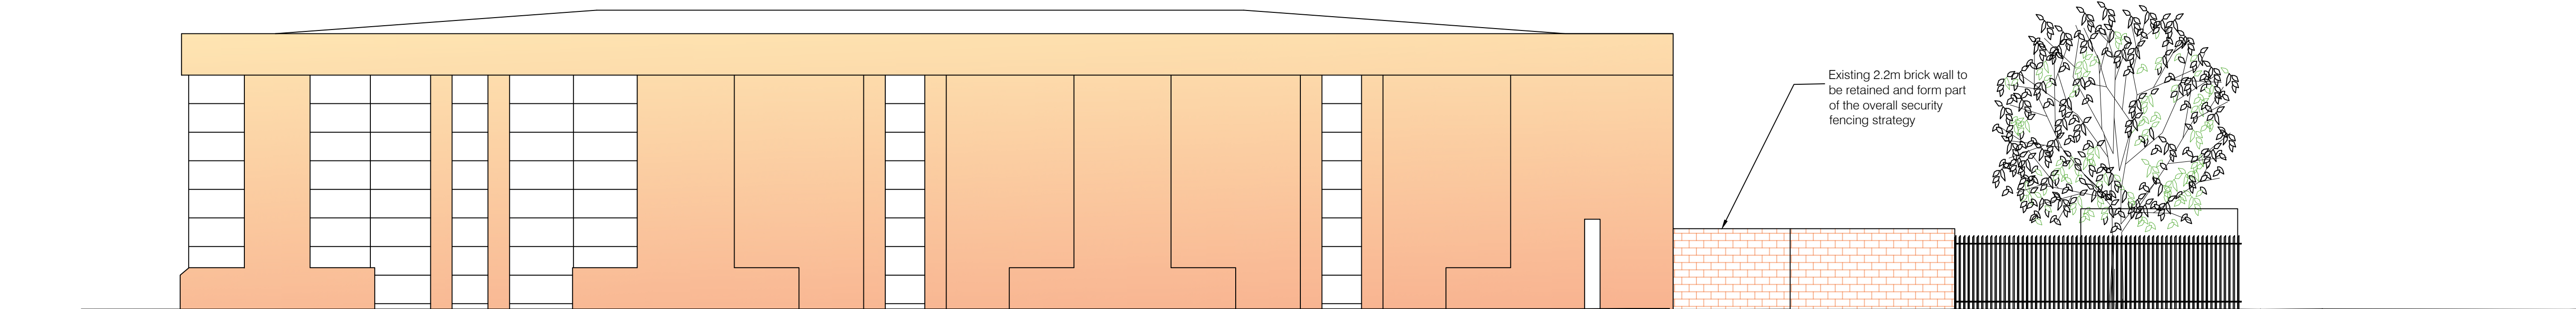


Side Elevation

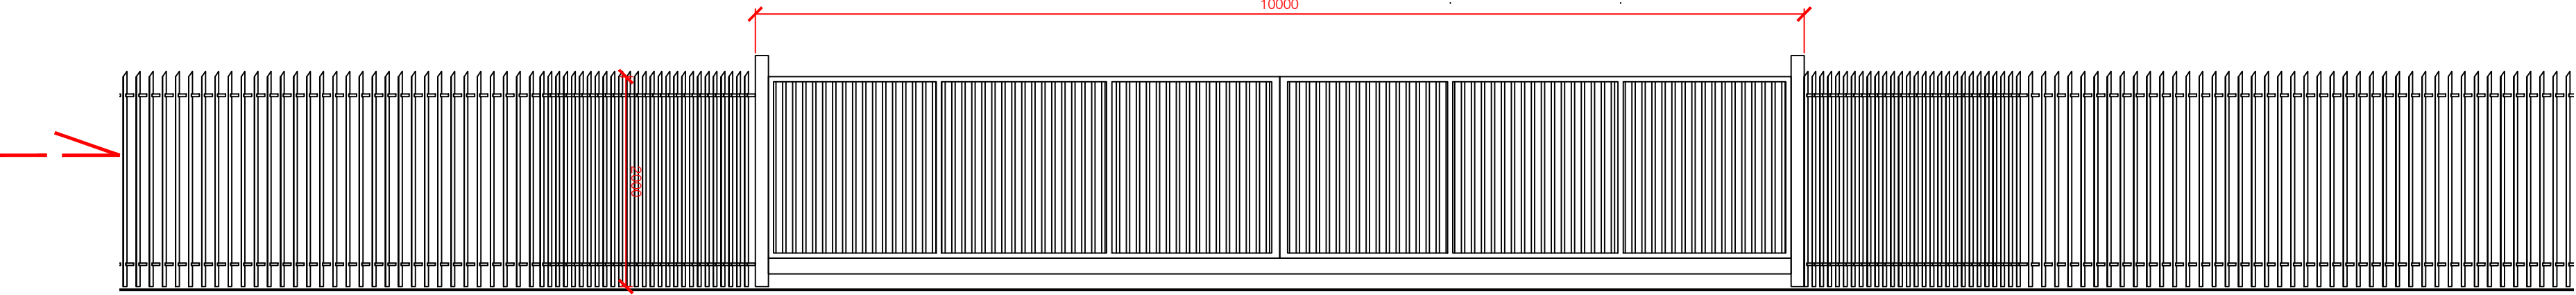

Proposed Gate Elevation
Scale 1:50

Gate specification: First Fence Cantilever or similar
Security system TBC
Pallisade Fence: 2m high in RAL 9005 Jet Black or similar

 

NOTES

GENERAL NOTES

No dimension is to be scaled from this drawing. All Contractors must familiarise themselves with site conditions, including checking all dimensions, and must report in writing any discrepancies with the information depicted in this drawing or the specifications. The Contractor shall obtain further instructions from CBRE prior to proceeding with the affected elements.

This drawing is to be read in conjunction with other related drawings: Specifications, Schedules and Bill of Materials (the Contract Information) produced and issued by CBRE and other involved parties for this project. The Contractor shall advise in writing of any inconsistencies or contradictions of any of the information contained therein and shall obtain further instructions from CBRE prior to proceeding.

Contractors to advise on suitability of all details and to ensure structural integrity, stability and strength of all construction for the intended performance.

Contractors to ensure that all specified and implied materials, fixtures and fittings are fabricated and installed in accordance with their manufacturers' recommendations. Contractor is responsible for obtaining all relevant manufacturers' data and related information. Where manufacturers' recommendations conflict or are inconsistent with any of the information contained within the Contract Information, the Contractor shall obtain further instructions from CBRE prior to proceeding.

Contractors to ensure that all materials and construction complies with Building Regulations, Environmental Health, Planning, CDM and any other relevant statutory requirements.

Contractors to ensure all specified materials, fixtures and fittings are procured to meet all aspects of the project programme and must advise CBRE if any items will not be available in sufficient time and to request further instructions.

COPYRIGHT NOTICE

This and all other documents authored by CBRE and all information and concepts both depicted and implied therein are the sole property of CBRE. Reproduction or transmission in any form is strictly forbidden unless prior permission is obtained in writing from CBRE. Construction based on the depicted information at any time or location not related to this project is strictly forbidden unless prior permission is obtained in writing from CBRE.

REV	DATE	DETAILS	DRAWN	CHECKED
P01	29/08/25	Issued for Planning	RC	RC
P02	28/10/25	Issued for Planning Amendments in response to Highways comments	RC	AMN

Rear Elevation to service yard

Side Elevation

Side Elevation

Front Elevation to Wharfedale Road

CLIENT NAME	Keysight Technologies
PROJECT	Proposed Fence Installation Unit 610 Ancells Business Park Wharfedale Road Winnersh
TITLE	Proposed Elevations
STATUS	Planning
DATE	May 2025
SCALE	1:100 @ A1
DRAWN	RC
CHECKED	AMN
DRAWING NUMBER	WIN - BOX - XX - XX - D - A - 0305
PROJECT NO.	
REVISION	P02



CBRE GWS
Principle PJM
61 Southwark Street
London, SE1 0HL