



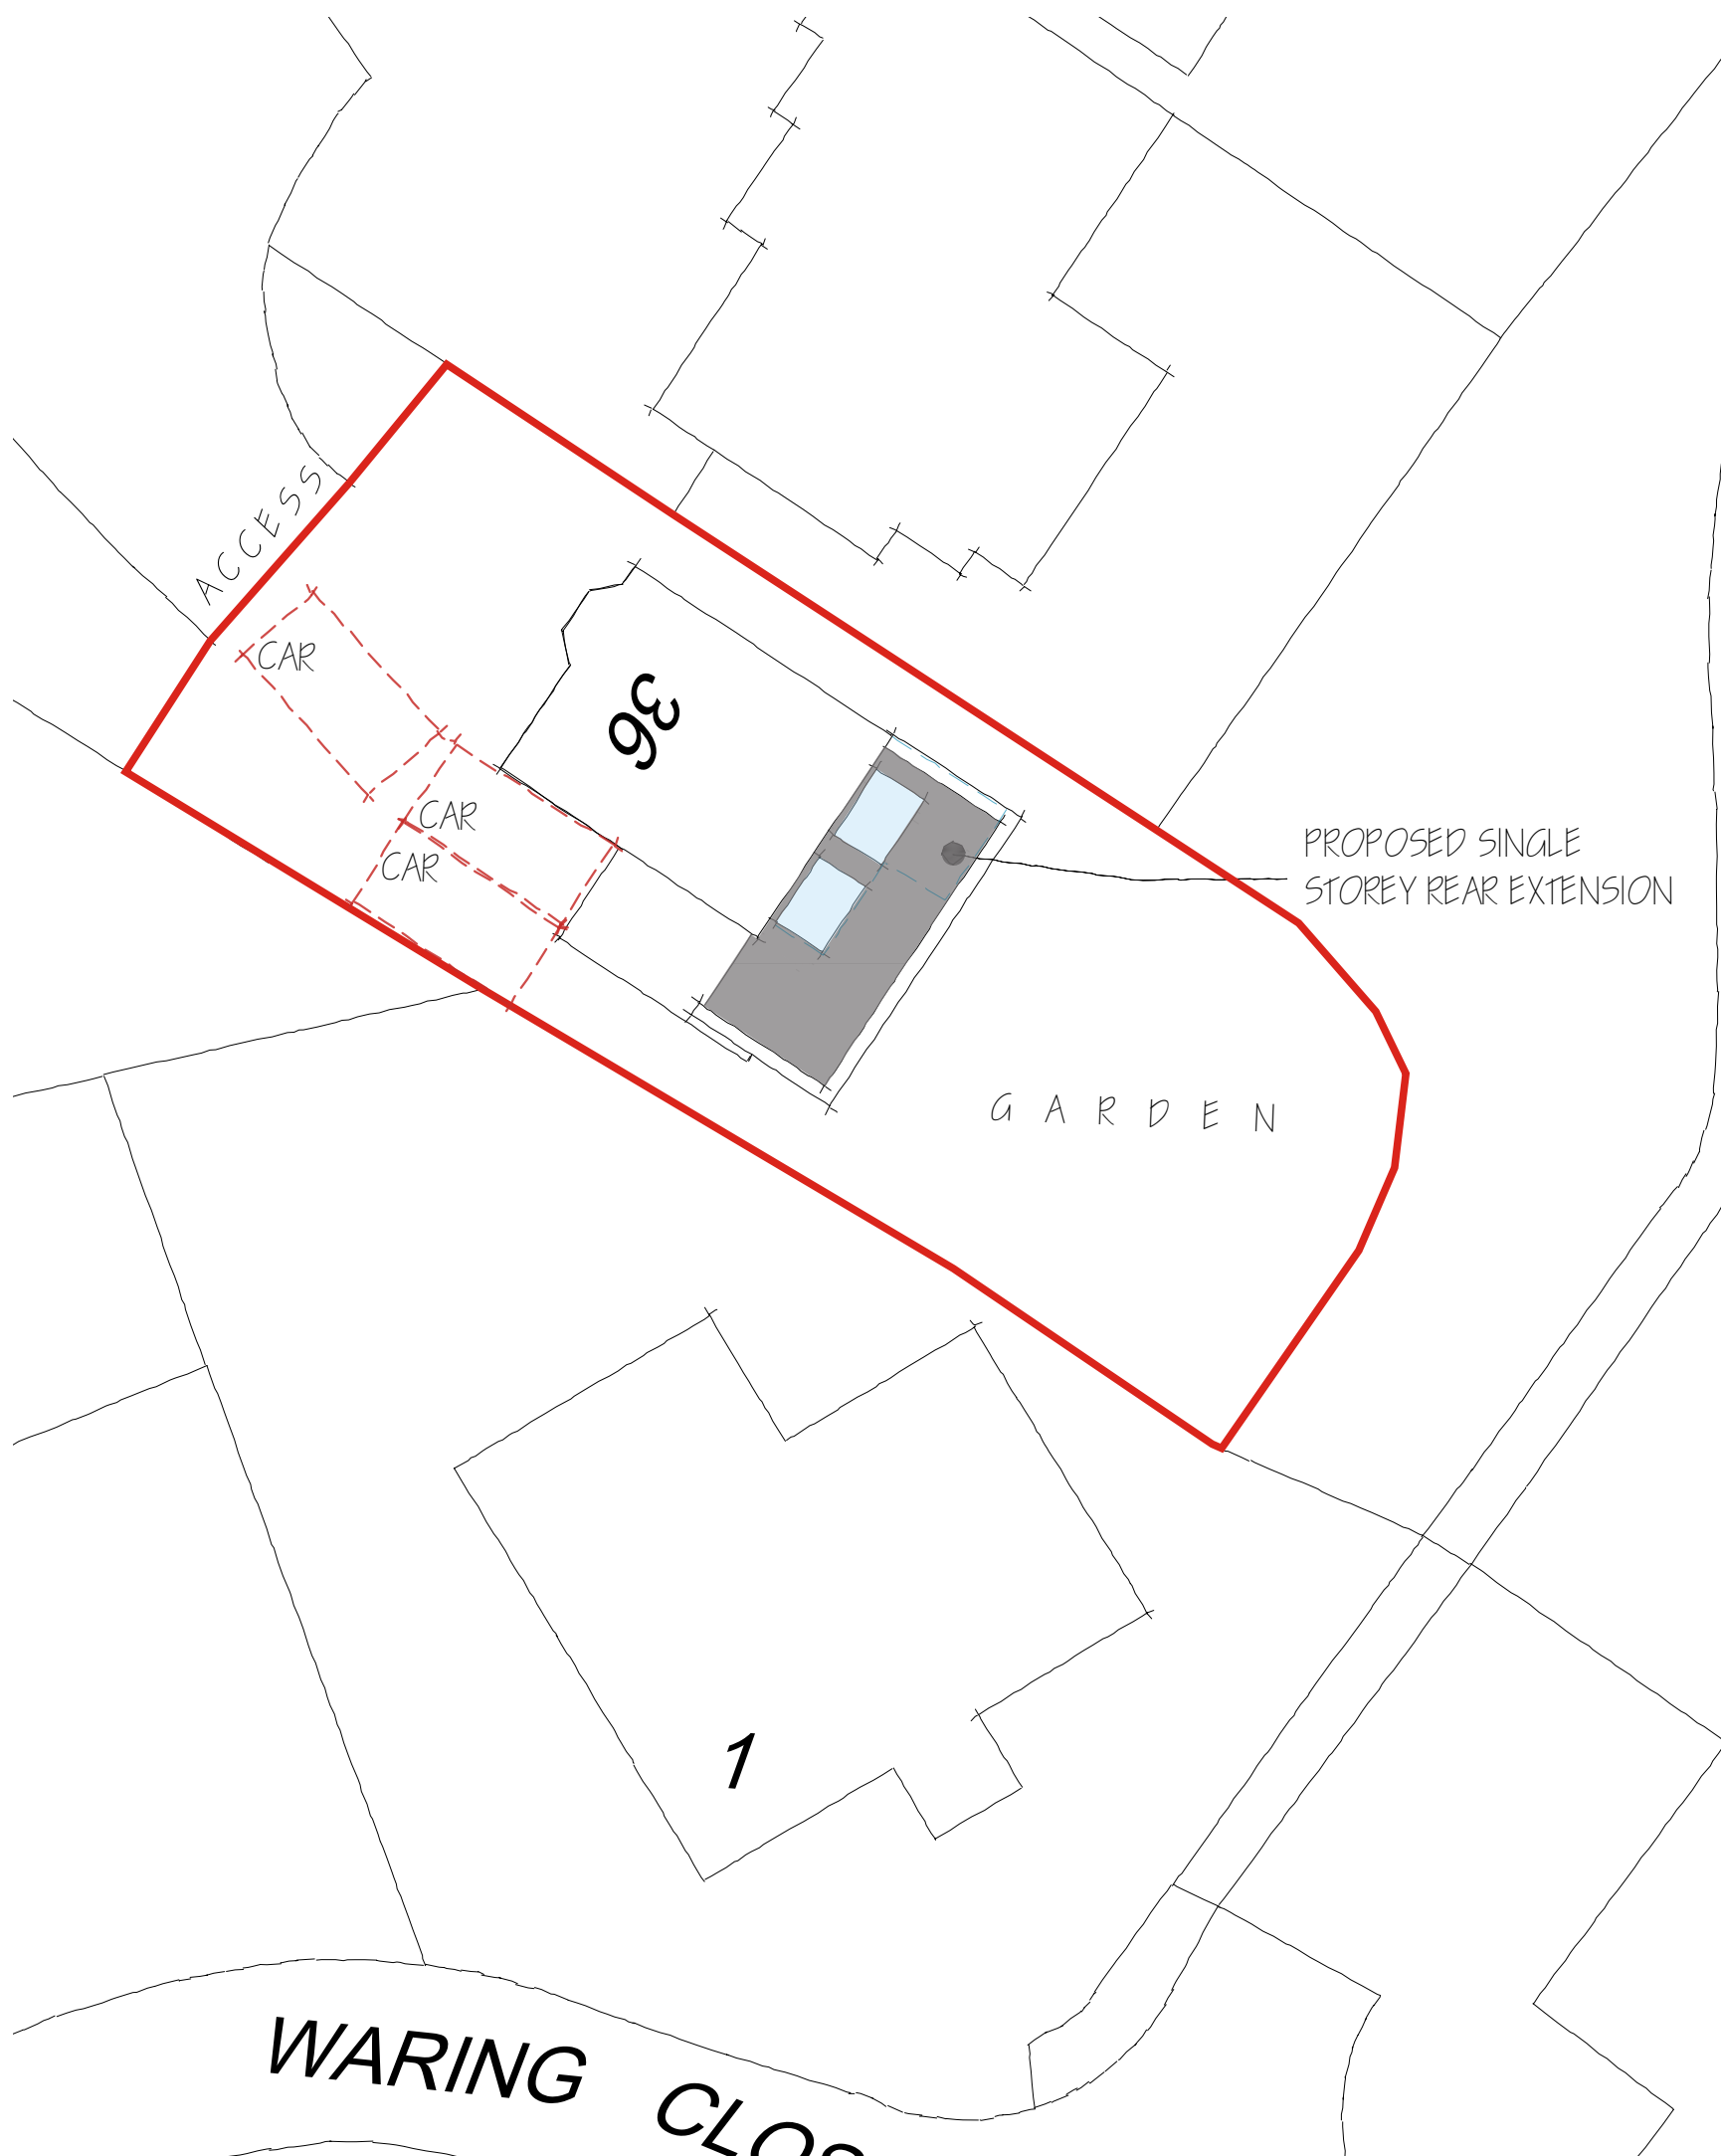


SITE PLAN 1:200

© Crown copyright 2026 Ordnance Survey 100053143

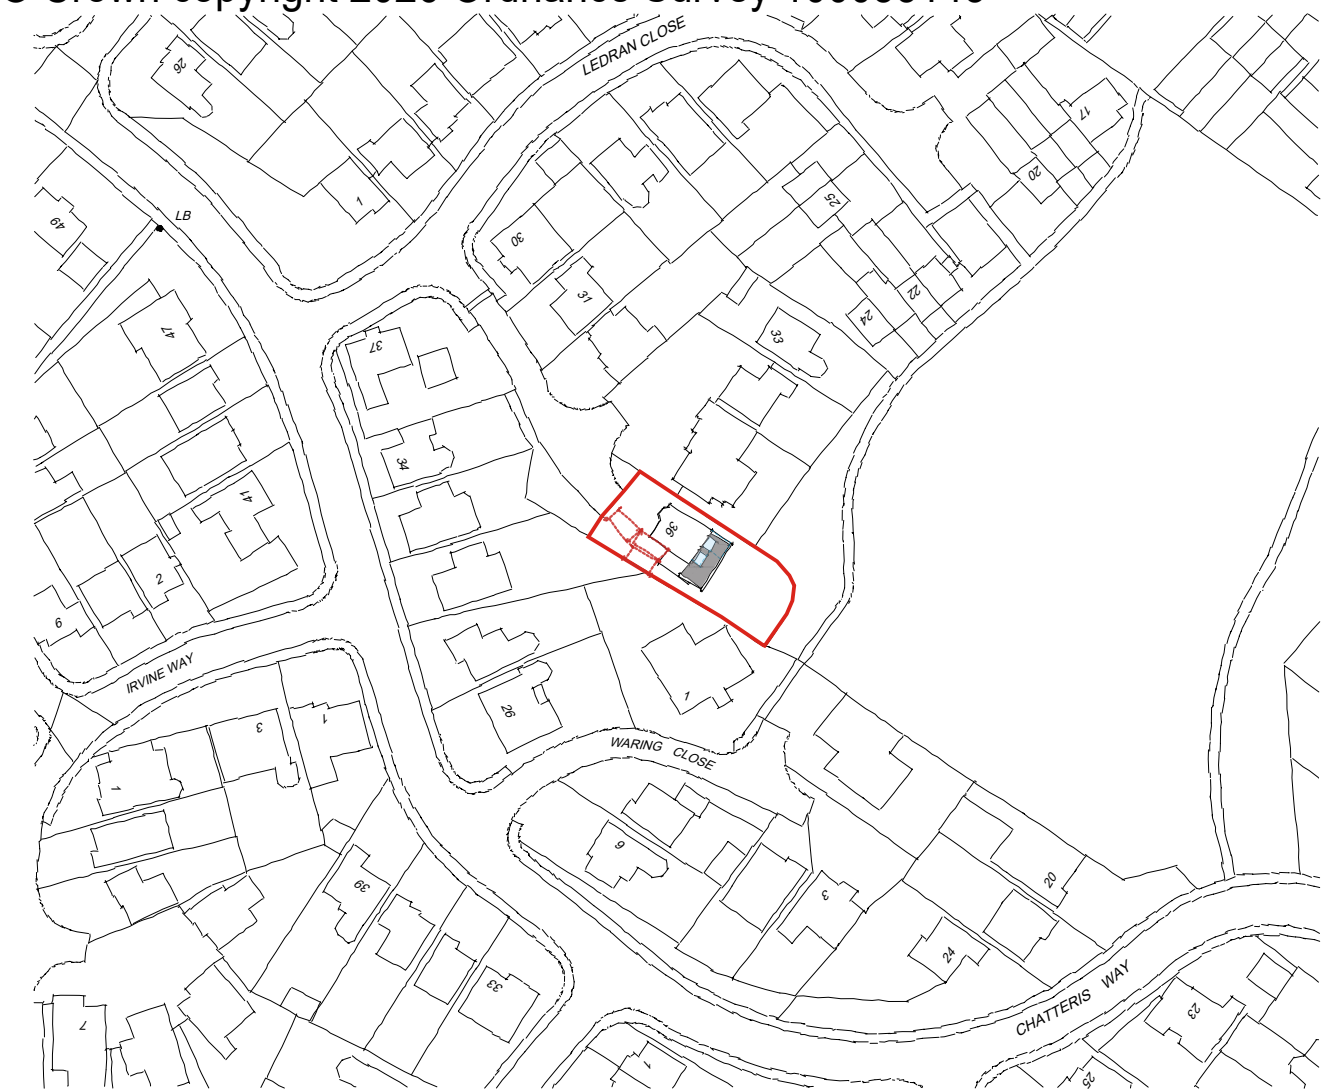

LOCATION PLAN 1:1250

1:100 scale Bar
This Drawing has been produced for printing onto A3 size paper,

 

REV	COMMENTS	DATE

TCB

TC Biggin Architecture
 ARCHITECTURE & PLANNING
www.tcbarchitecture.co.uk • info@tcbarchitecture.co.uk • 07889 218936

CLIENT Mr and Mrs Daborn

PROJECT 36 Ledran Close, Lower Earley, Reading, RG6 4JF

DRAWING PROPOSED SITE AND LOCATION PLANS

DATE Dec 25 DWG SCALE 1:200/1250 DRAWN TB DWG No. 199/202 REV A

VERIFY ALL DIMENSIONS BEFORE SETTING OUT, COMMENCING WORK OR PRODUCTION OF FABRICATION DRAWINGS. REPORT ANY DISCREPANCIES TO THE SITE SUPERVISOR IMMEDIATELY. ©

