
 


Site Plan

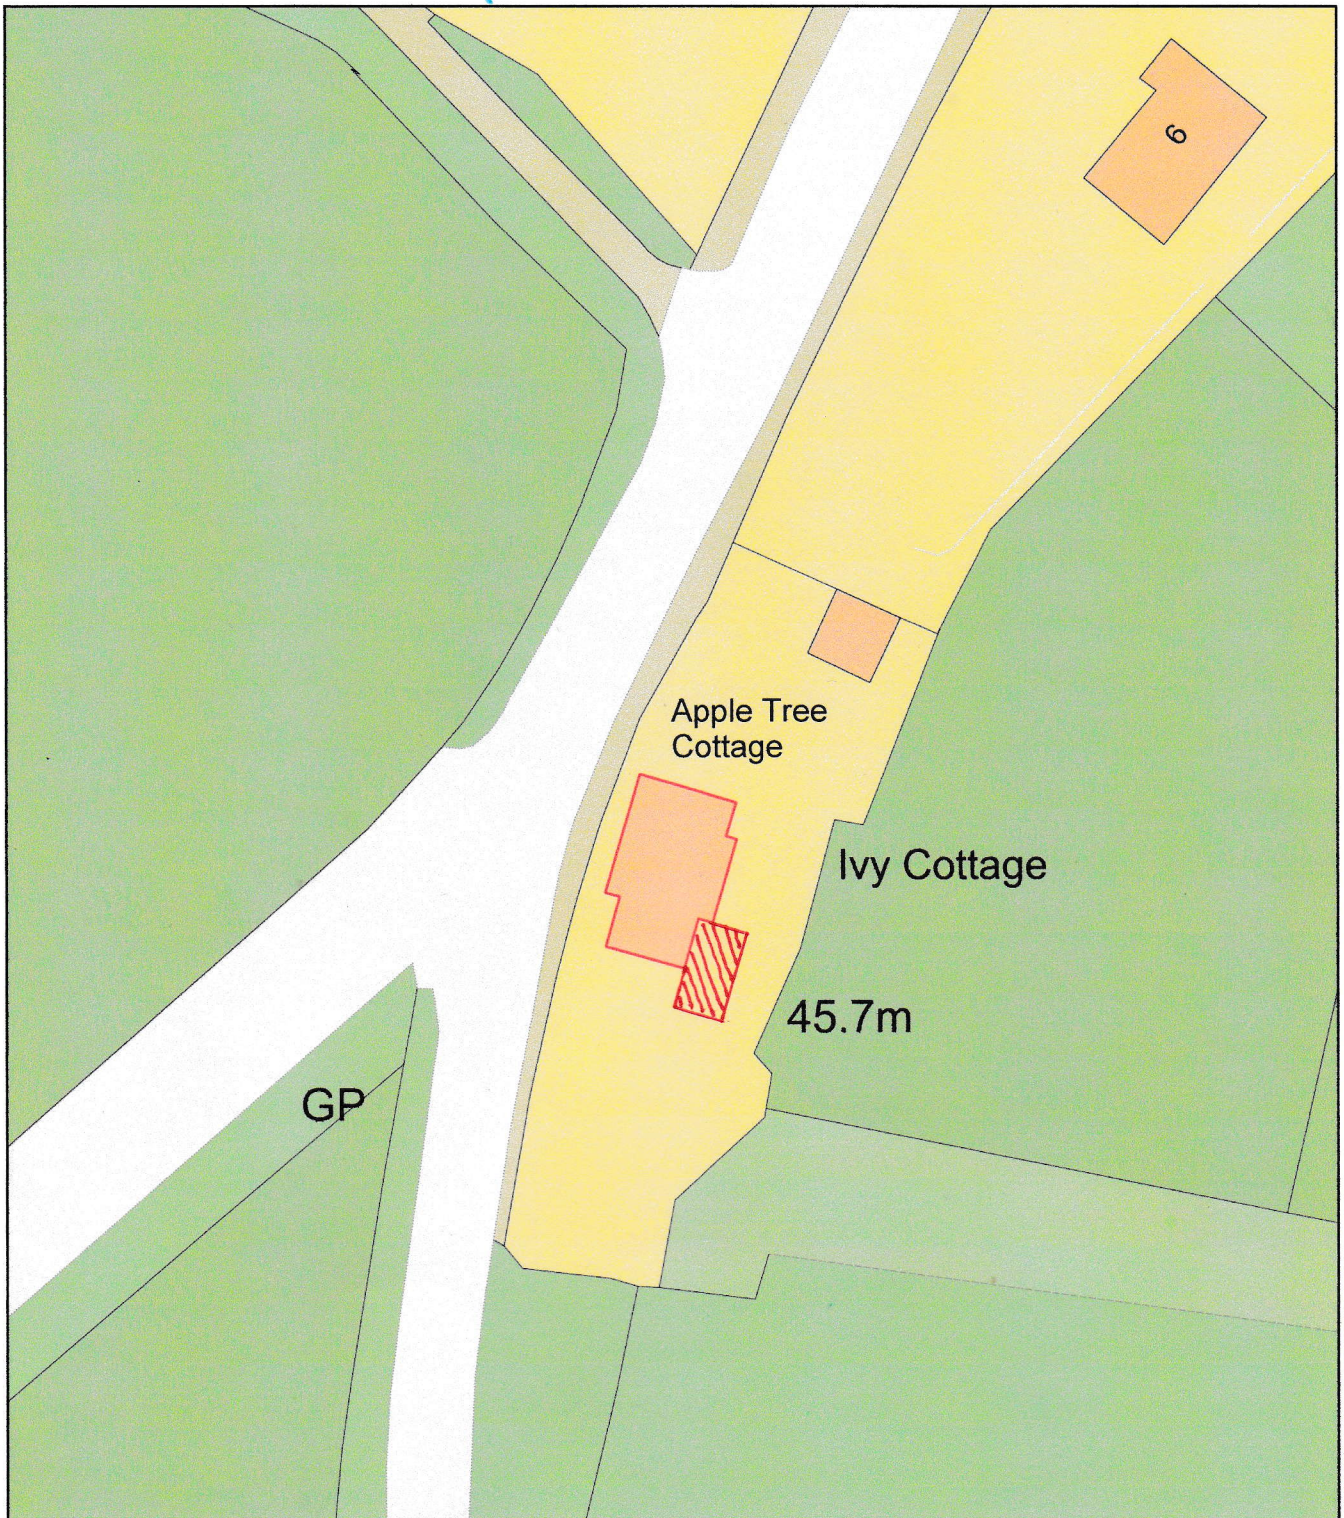

Plan Produced for: Apple Tree Cottage

Date Produced: 19 Aug 2025

Plan Reference Number: TQRQM25231113243264

Scale: 1:500 @ A4

