






Existing Ground Floor
1 : 100

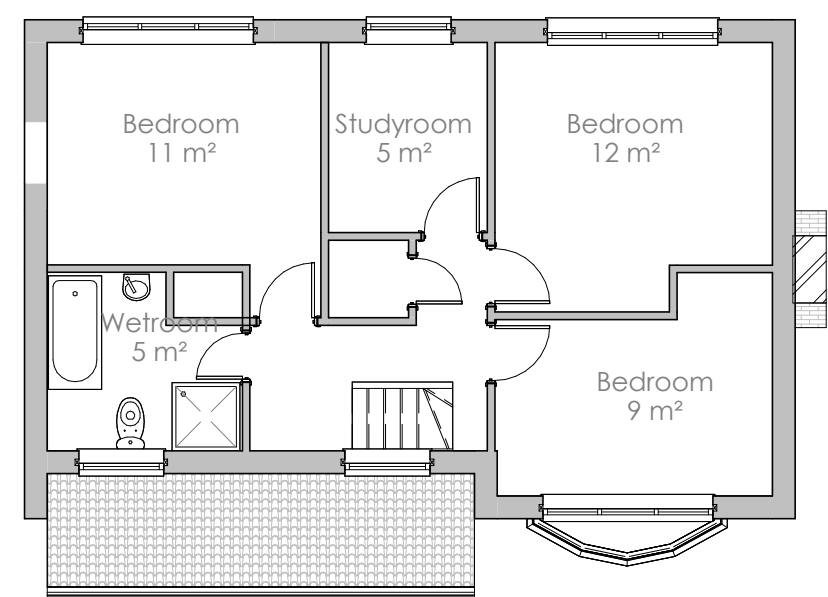



Existing First Floor
1 : 100

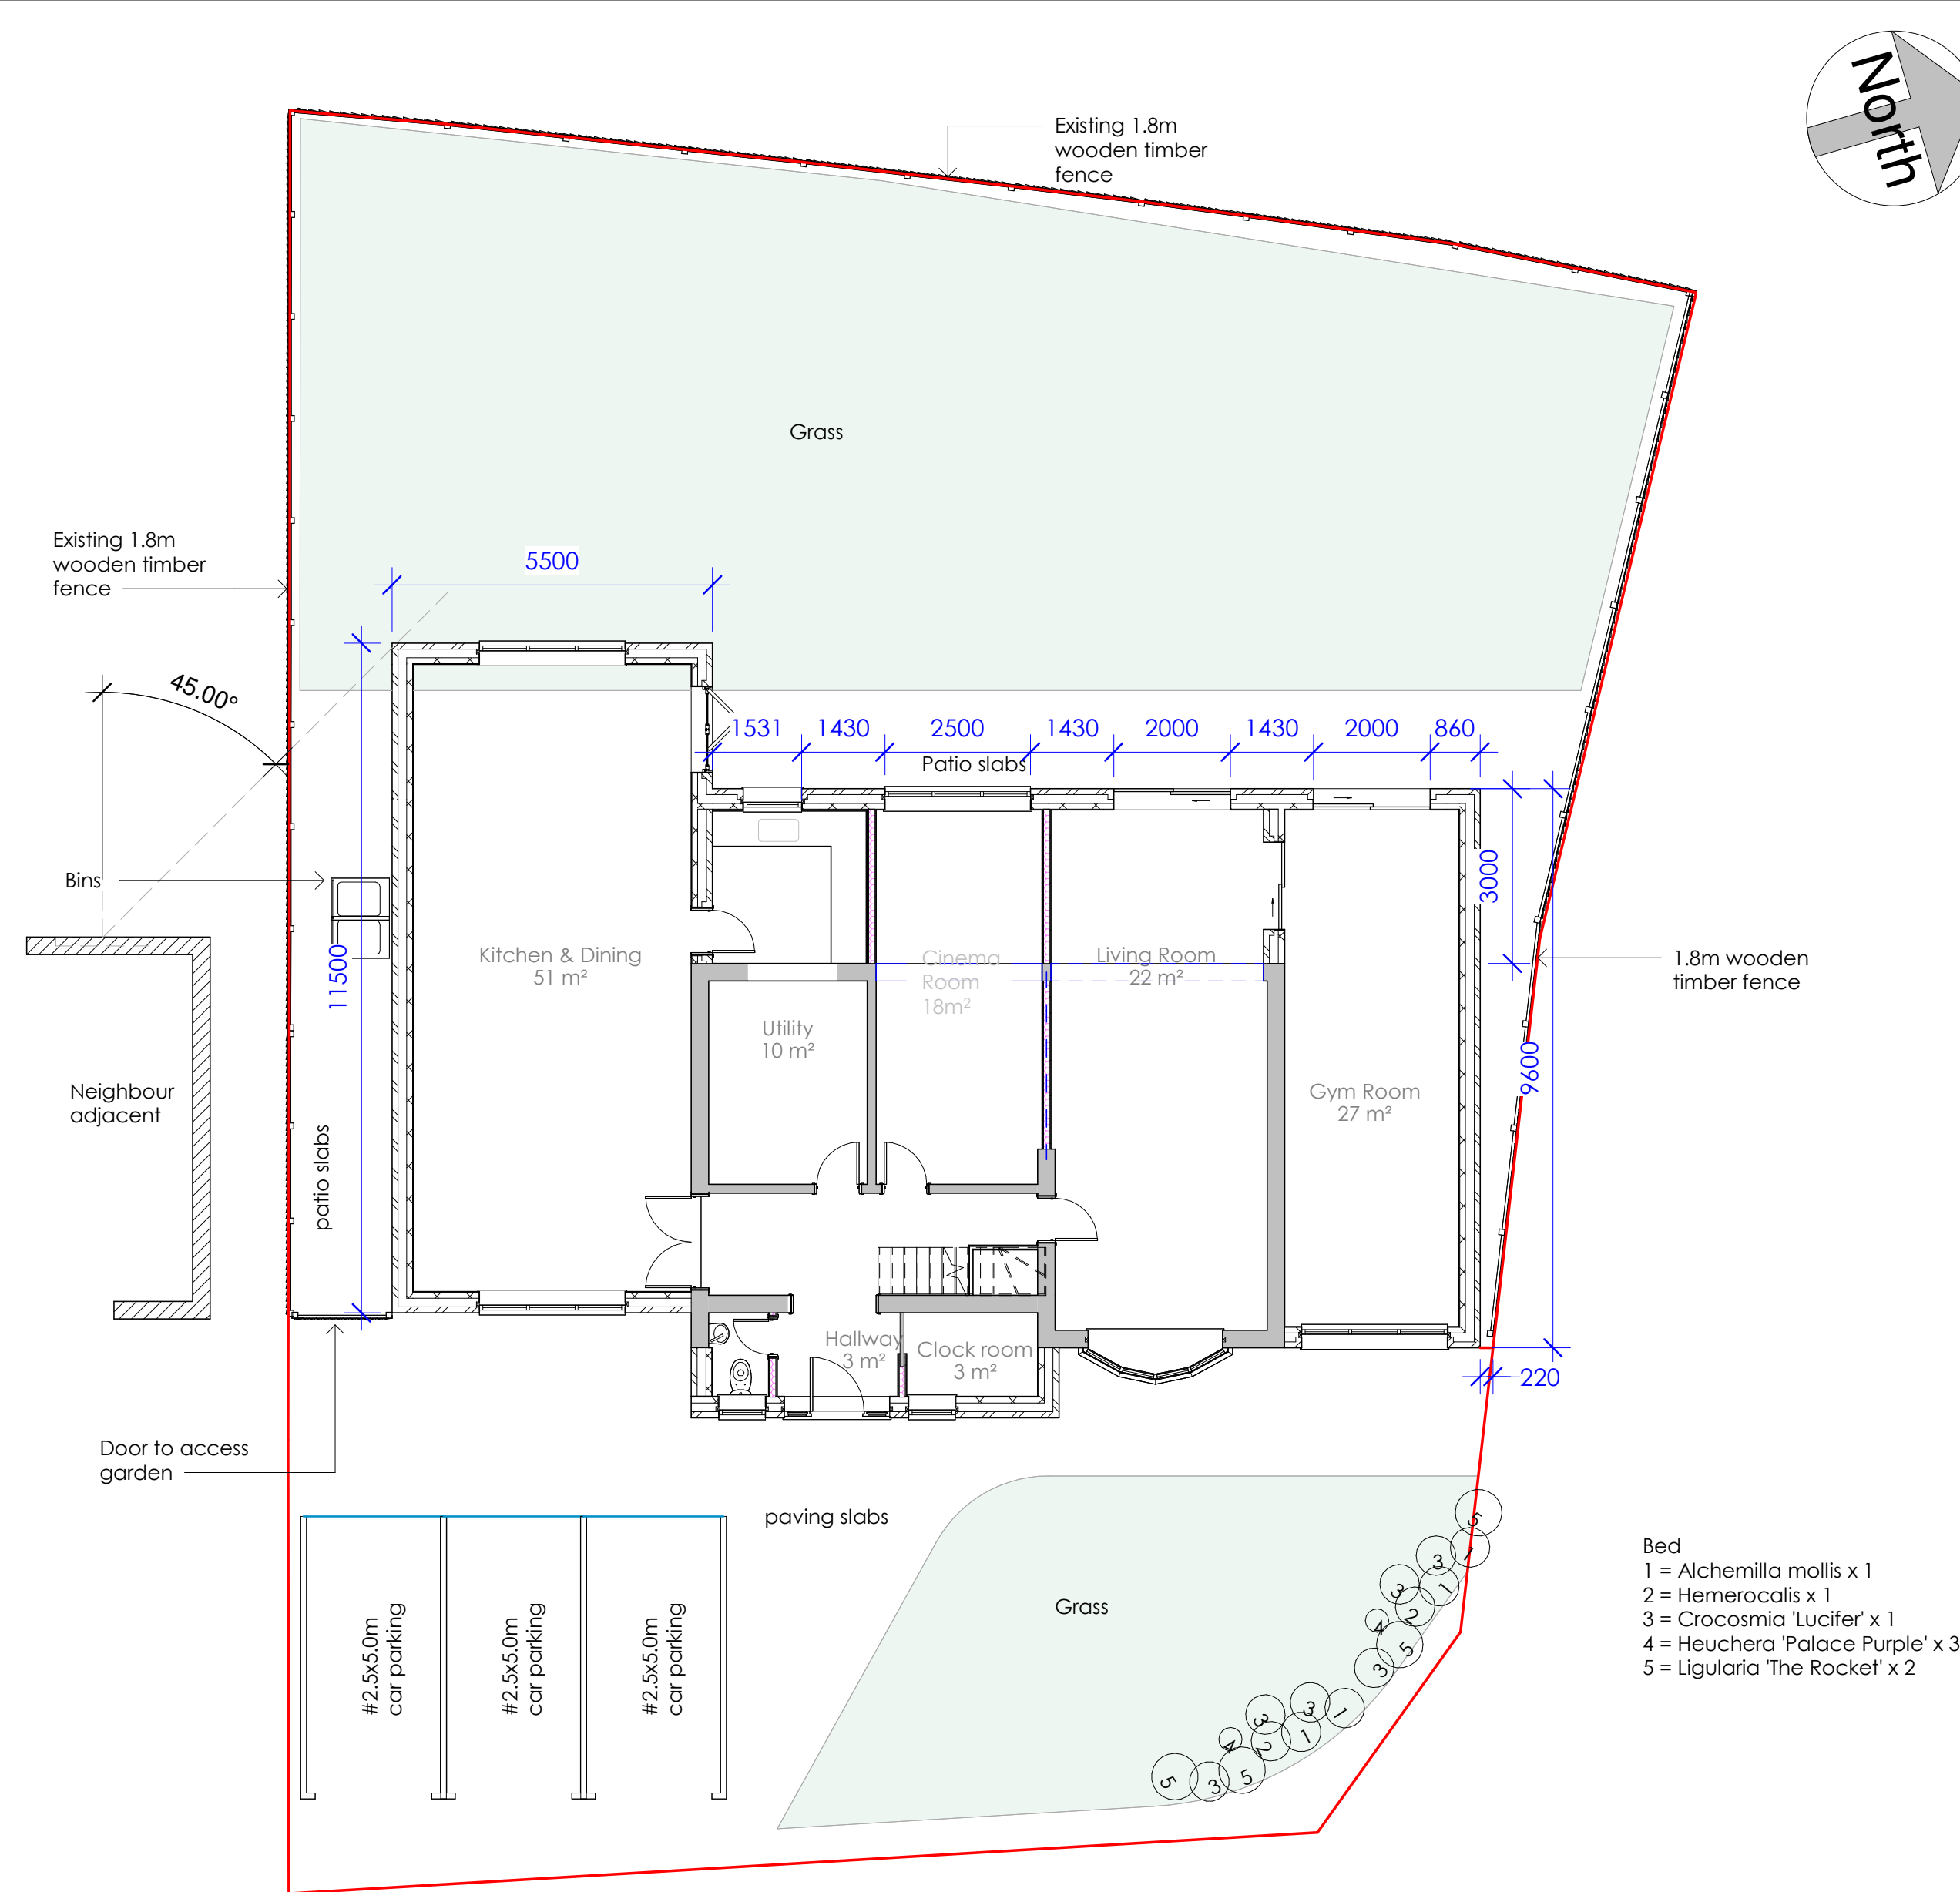

Proposed Ground Floor
1 : 100

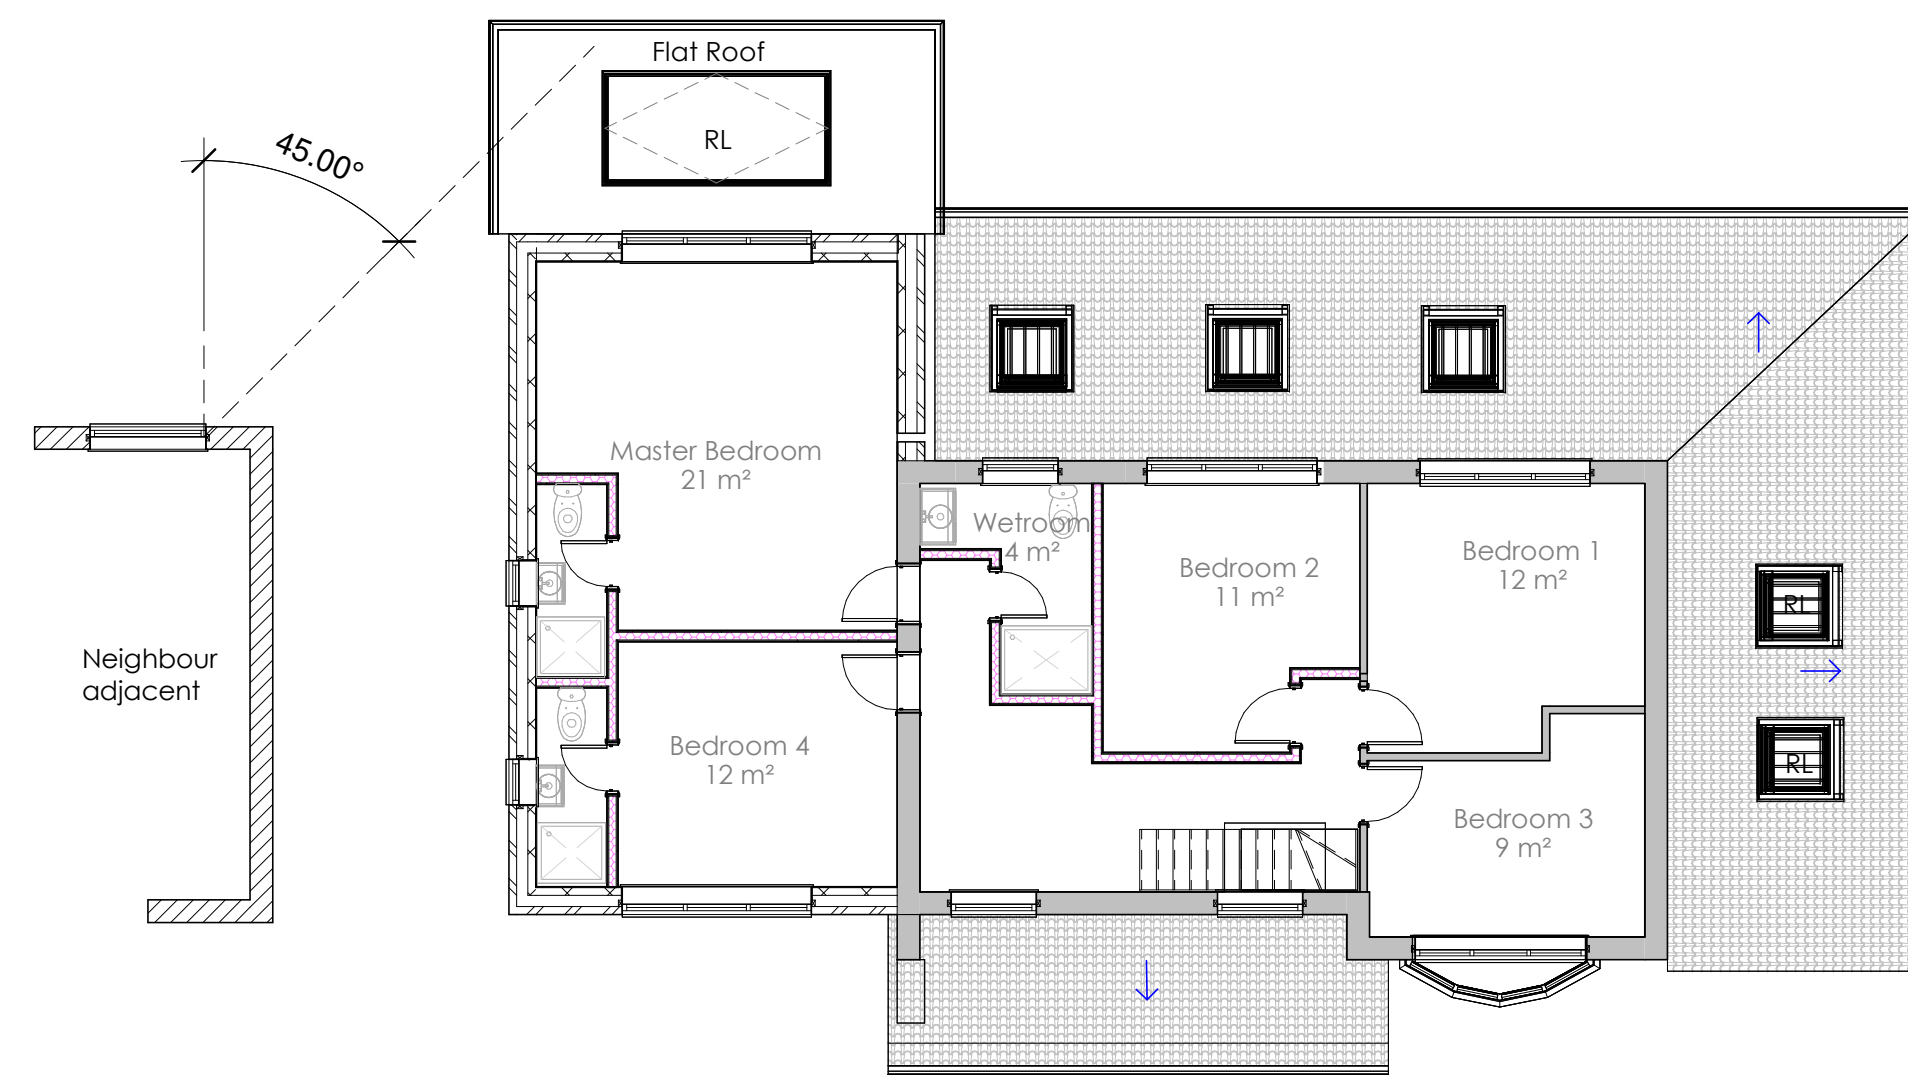

Proposed First Floor
1 : 100

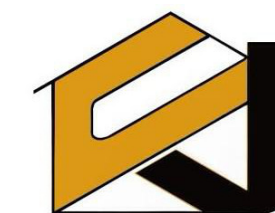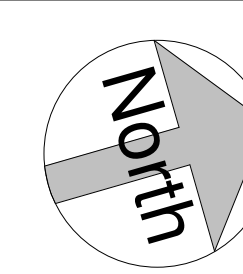


PLAN | DESIGN | BUILD
JCENG SOLUTIONS
tel:0118 348 6230 mob:07411070270
email:info@jcengsolutions.com
web:www.jcengsolutions.com

NOTES:

THE CONTRACTORS ARE TO CHECK ALL DIMENSIONS, DRAIN RUNS AND GENERAL CONDITIONS ON THE SITE BEFORE WORKS COMMENCE, AND INFORM JCENG SOLUTIONS IMMEDIATELY UPON DISCOVERY OF ANY ERRORS, OMISSIONS OR DISCREPANCIES. ALL WORKS ARE TO BE CARRIED OUT IN ACCORDANCE WITH CURRENT BUILDING REGULATIONS, BRITISH STANDARDS, CODE OF PRACTICE AND LOCAL AUTHORITY REQUIREMENTS. DO NOT SCALE FROM THIS DRAWING WITHOUT FIRST OBTAINING WRITTEN AUTHORISATION FROM JCENG SOLUTIONS.

THIS DRAWING IS THE PROPERTY OF JCENG SOLUTIONS AND IS ISSUED ON THE CONDITION THAT IT IS NOT REPRODUCED, DISCLOSED OR COPIED TO ANY UNAUTHORISED PERSON IN WHOLE OR PART WITHOUT PRIOR WRITTEN CONSENT

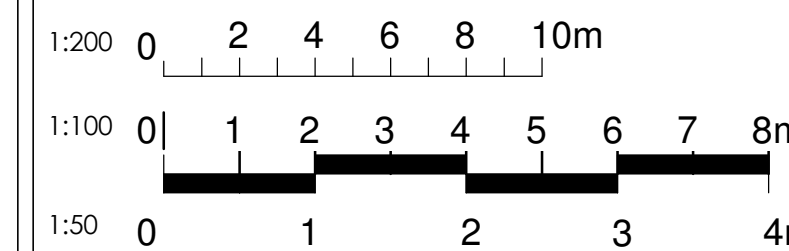

- Site boundary
— Beam /lintels
- - - Demolition
RL Roof Light
- IC - Inspection Chamber
MH - Man hole
— Soil vent pipe (svp)
— Rainwater pipe (rwp)
- New cavity wall
Existing structure to be unaffected
Stud partition wall

Planning Application : 250844
Householder application for the proposed two storey side/ rear extension, single storey side extension, extension of existing front porch, demolition of existing chimney and changes to fenestration.

01	29.08.25	Two obscure-glazed windows are located on the front elevation of the porch.
REV	DATE	DESCRIPTION

CLIENT ADDRESS

1 Woodrow Drive, Wokingham
RG40 1RU

TITLE

Existing and Proposed Floor
Plans

CLIENT

Mrs.Randhawa

DRAWN BY JC	CHECKED BY RB	
----------------	------------------	--

SCALE (@ A1)
As indicated

DRAWING NUMBER PP-200-WK-04	REV 01
--------------------------------	-----------