




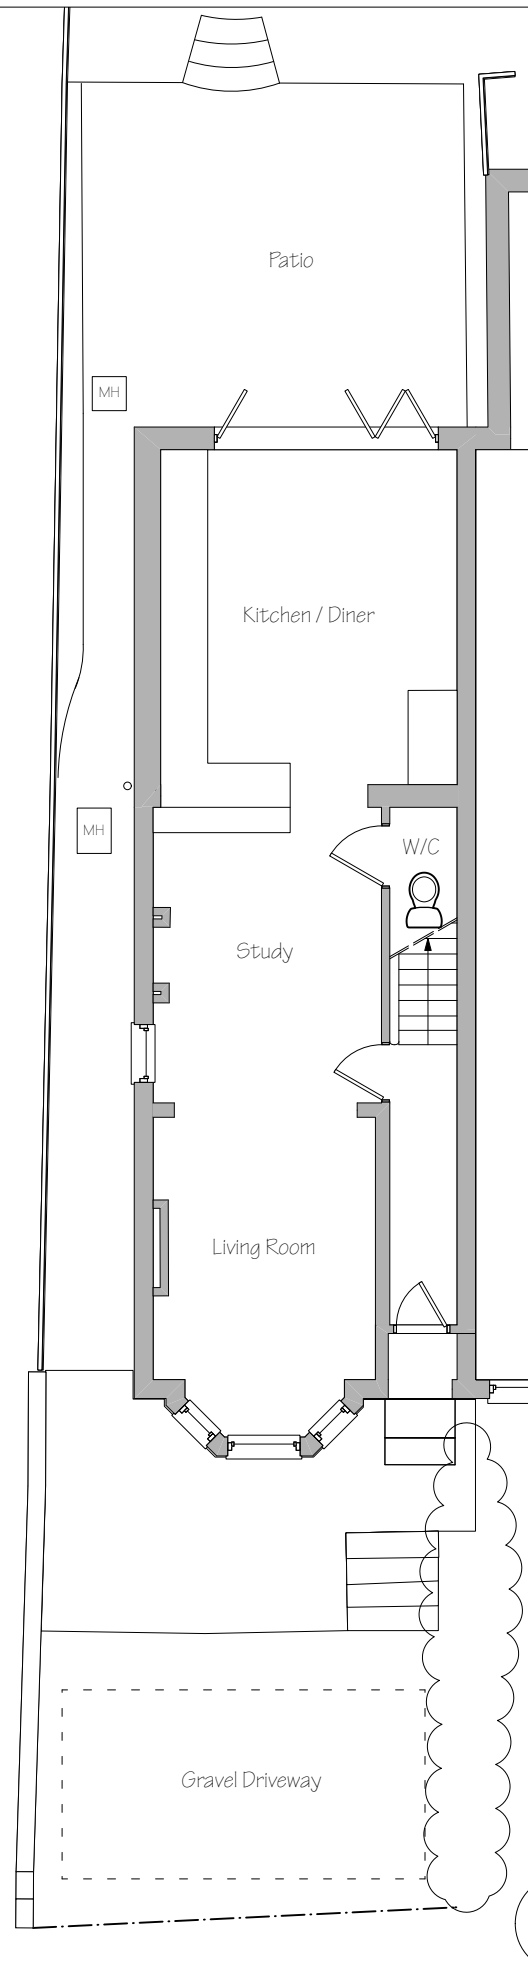

1 Ground Floor

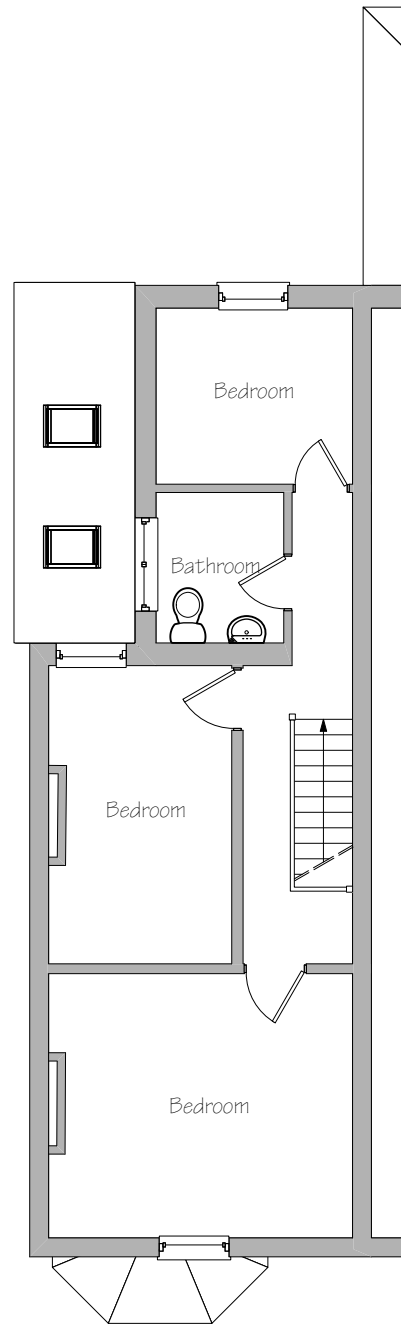

2 First Floor

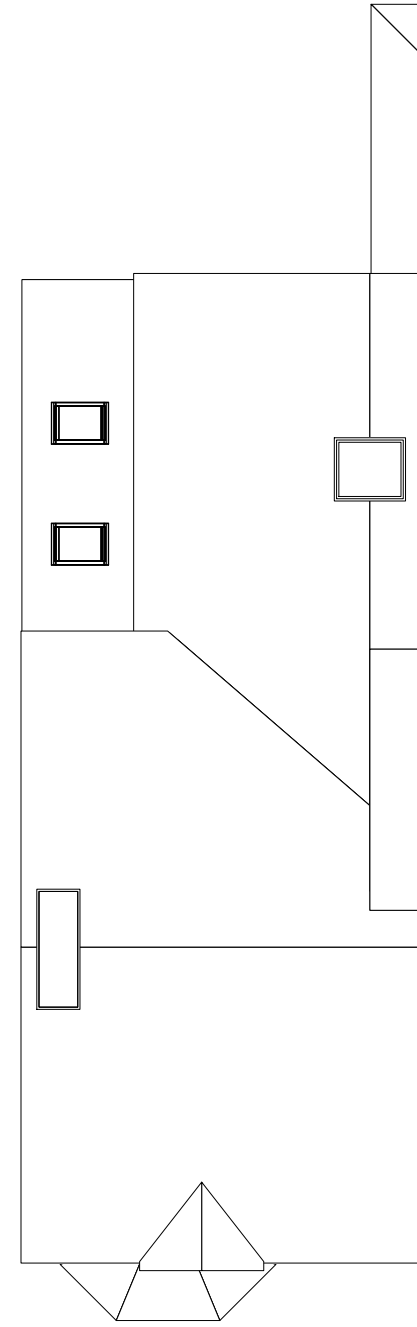

3 Roof

TITLE
Existing Plans

DRAWING No.
4074-01

DRAWN
KH

ISSUE
B

DATE
16/07/2025

CLIENT
Ms Jolley

PROJECT ADDRESS
70 Victoria Rd, Wargrave RG10
8AE

SCALE
1:100 at A3






1 Front Elevation



3 Side Elevation (Left)



2 Rear Elevation

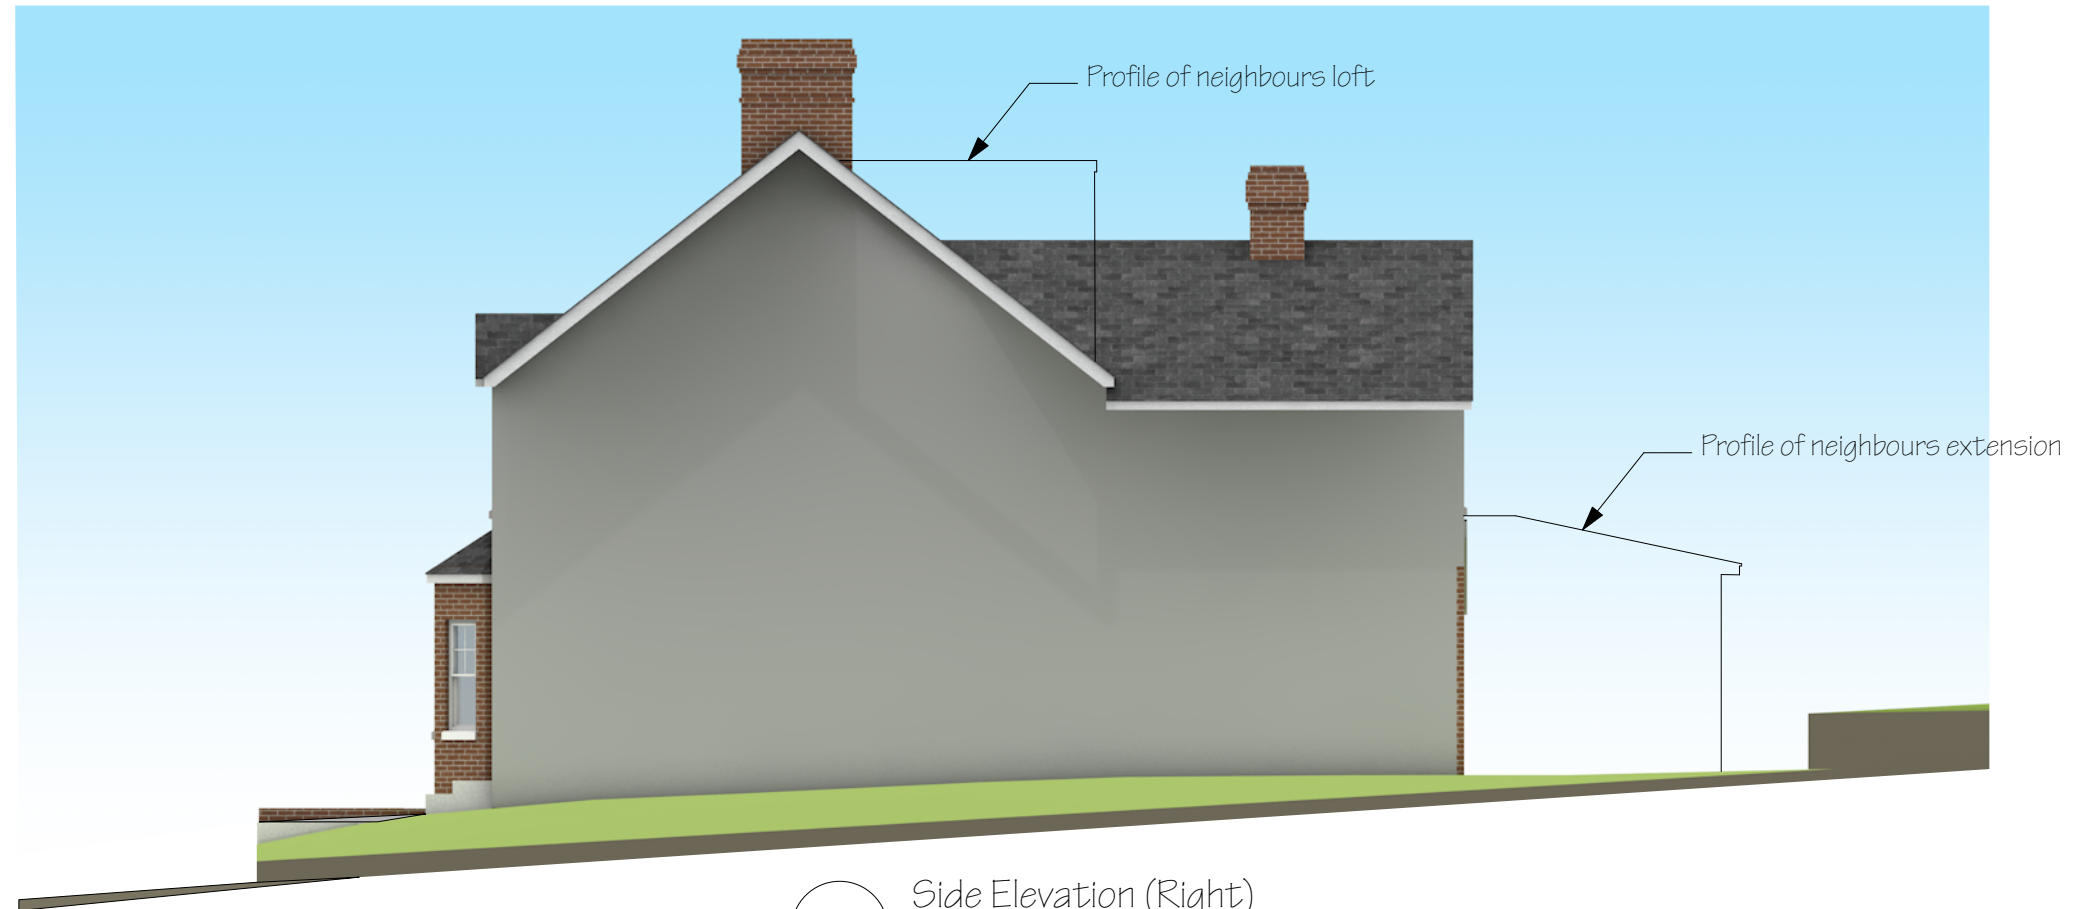

4 Side Elevation (Right)

TITLE
Existing Elevations

DRAWING No.
4074-02

DRAWN
KH


ISSUE
B


DATE
16/07/2025

CLIENT
Ms Jolley

PROJECT ADDRESS
70 Victoria Rd, Wargrave RG10
8AE

SCALE
1:100 at A3

 

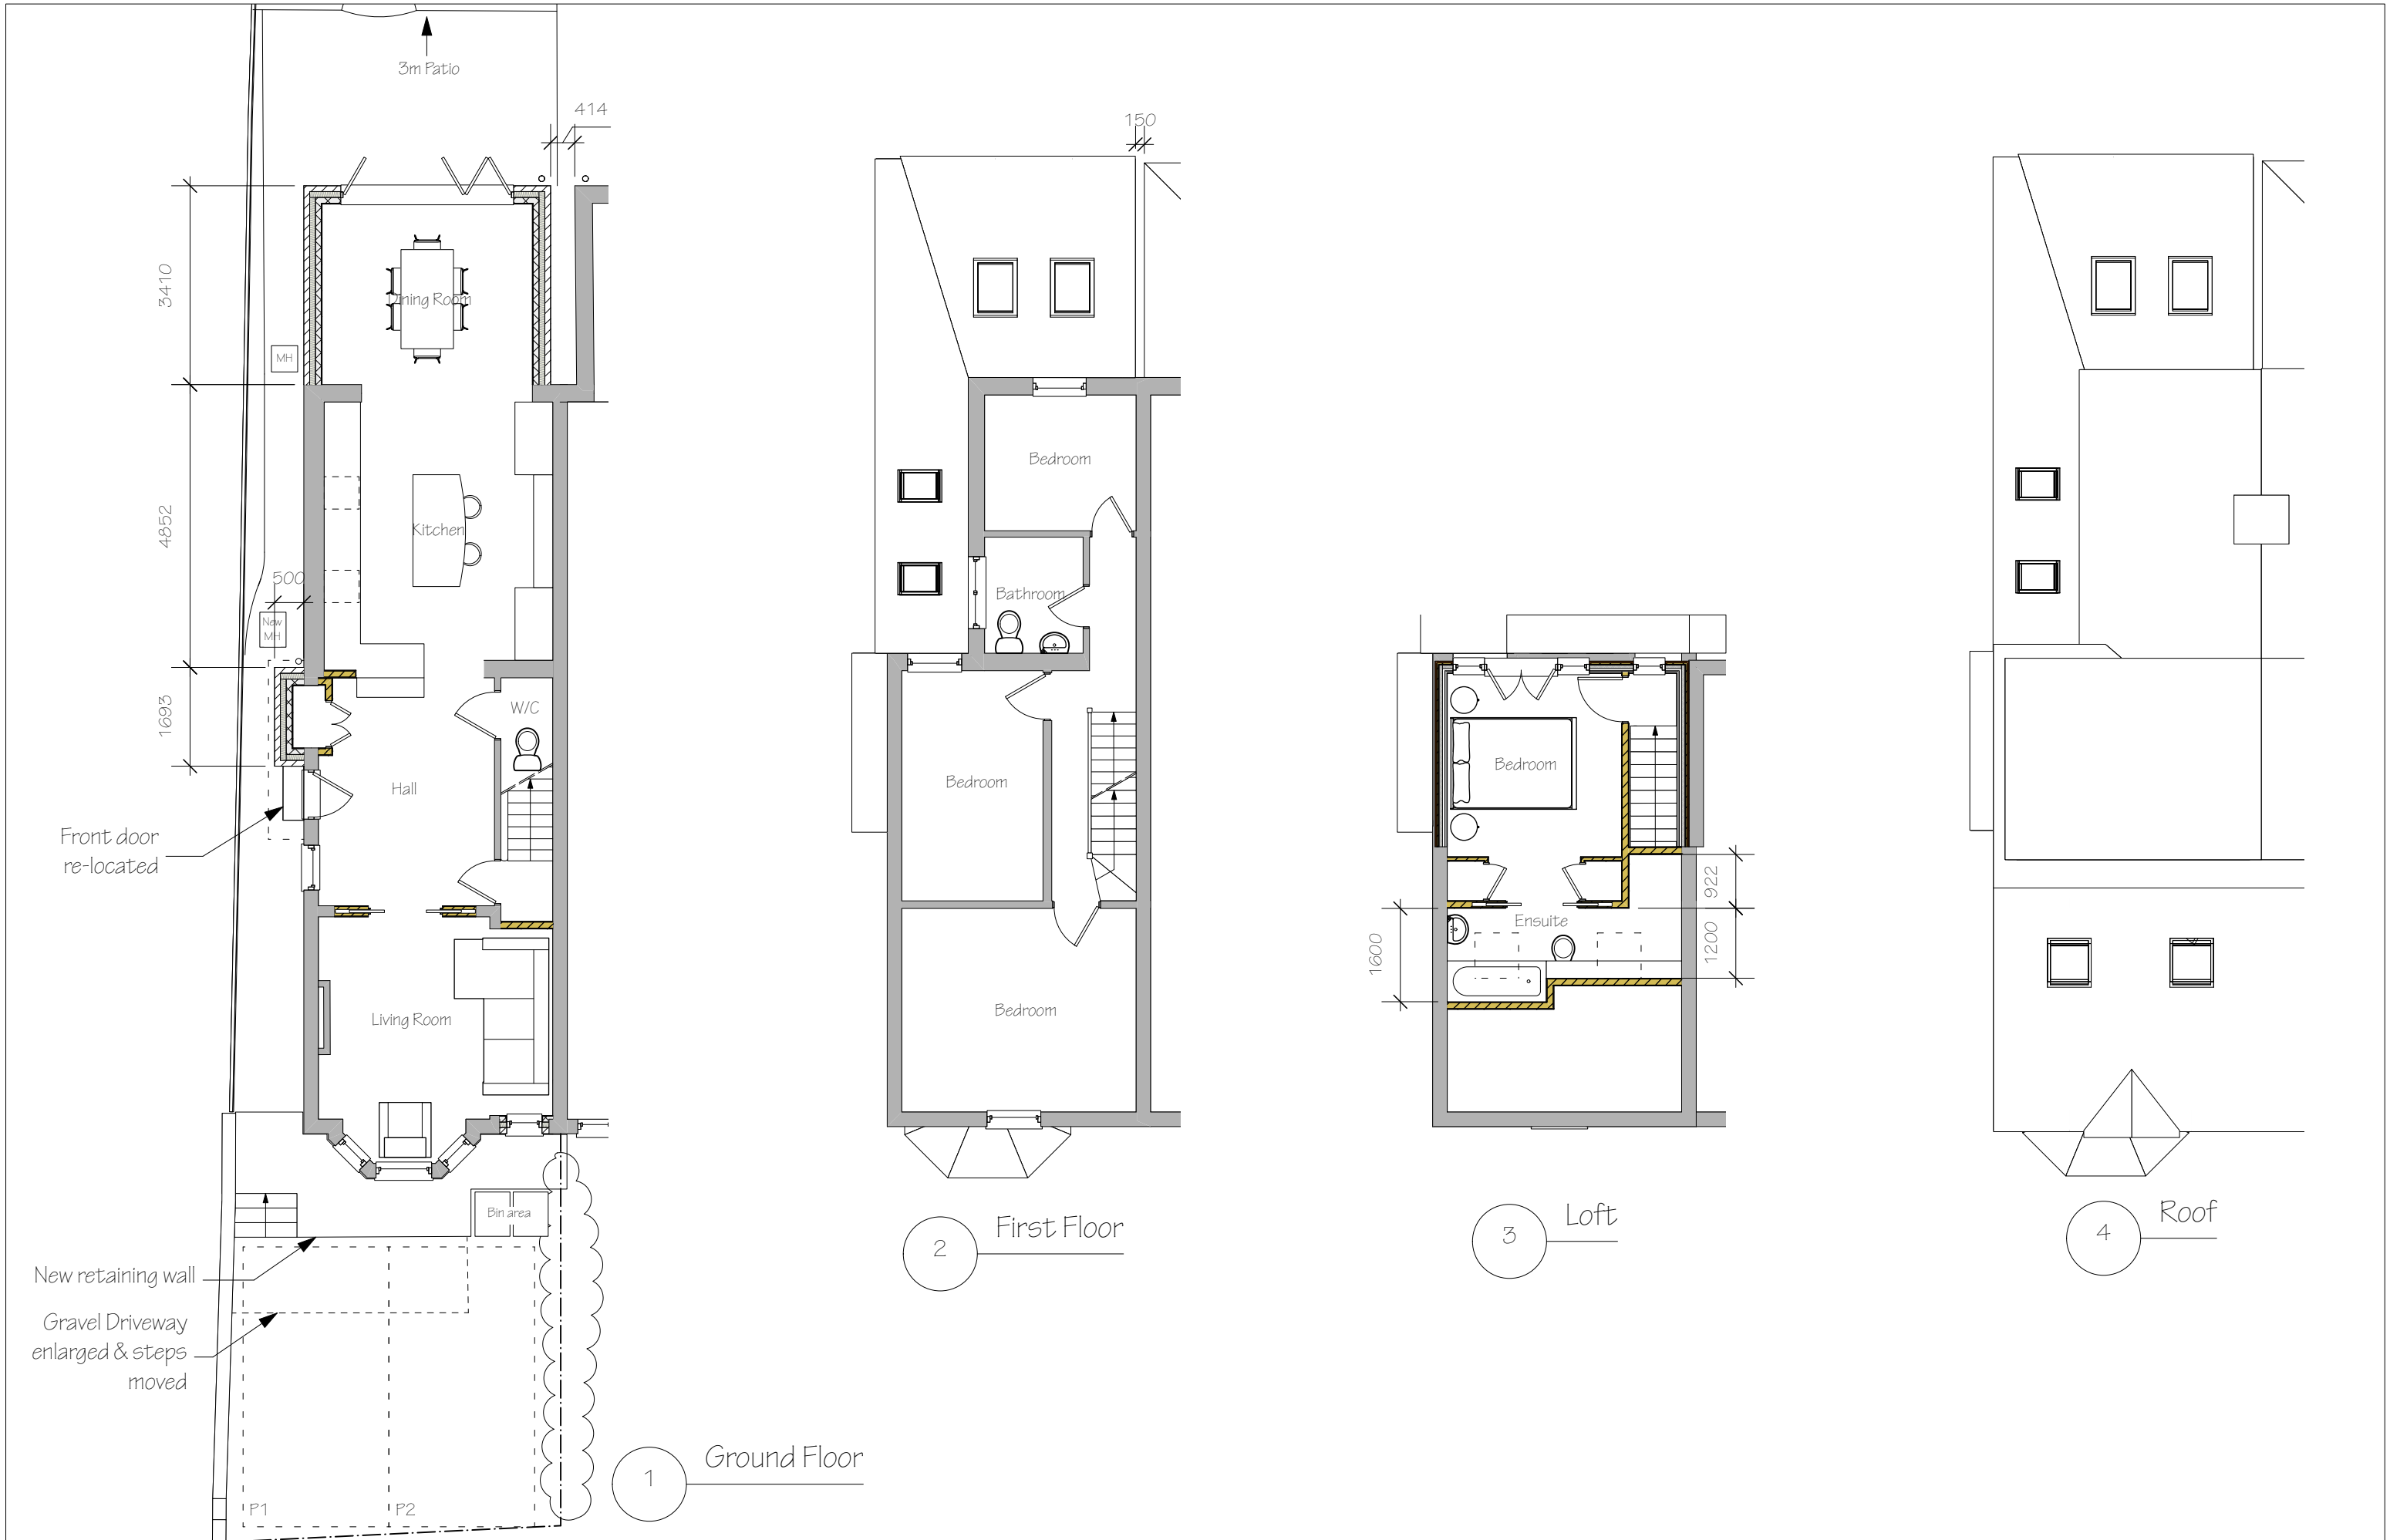

TITLE Proposed Plans	DRAWING No. 4074-03	DRAWN KH	ISSUE B	DATE 16/07/2025	CLIENT Ms Jolley	PROJECT ADDRESS 70 Victoria Rd, Wargrave RG10 8AE	SCALE 1:100 at A3 1m 2m 3m 4m 5m	 hello@arkitectly.co.uk
--------------------------------	-------------------------------	--------------------	-------------------	---------------------------	----------------------------	---	---	---




1 Front Elevation



3 Side Elevation (Left)



2 Rear Elevation

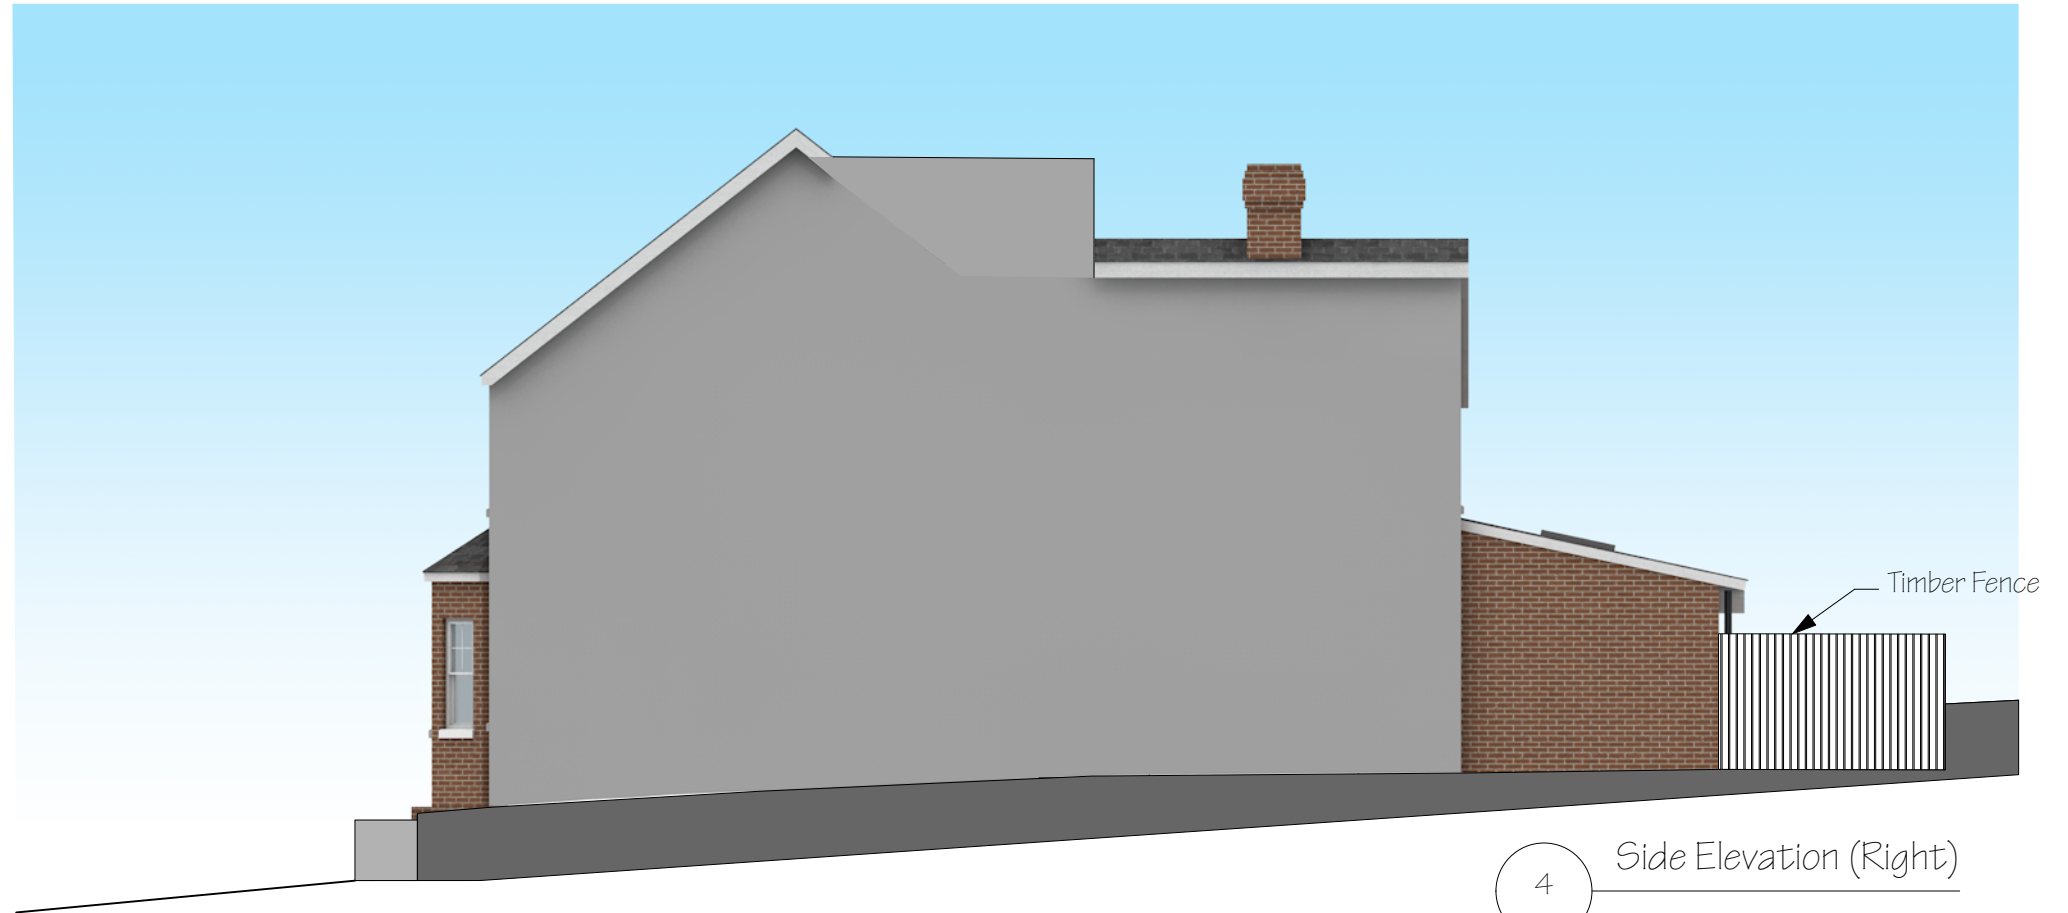

4 Side Elevation (Right)

TITLE
Proposed Elevations

DRAWING No.
4074-04

DRAWN
KH

ISSUE
B

DATE
16/07/2025


CLIENT
Ms Jolley

PROJECT ADDRESS
70 Victoria Rd, Wargrave RG10
8AE


SCALE
1:100 at A3




Arkitectly
hello@arkitectly.co.uk

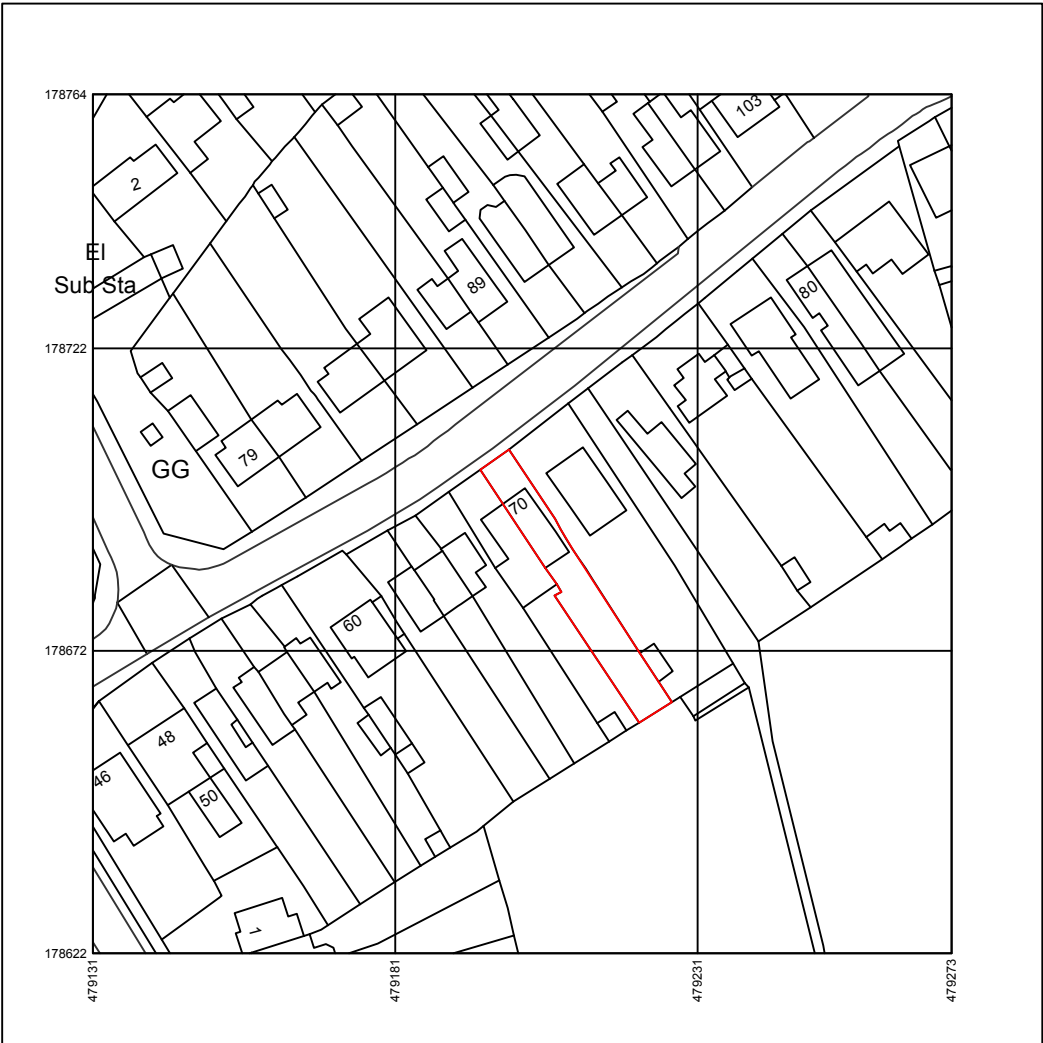


0 10 20 30 40 50 M

 

1 Location Plan
Scale 1:1250 @ A3

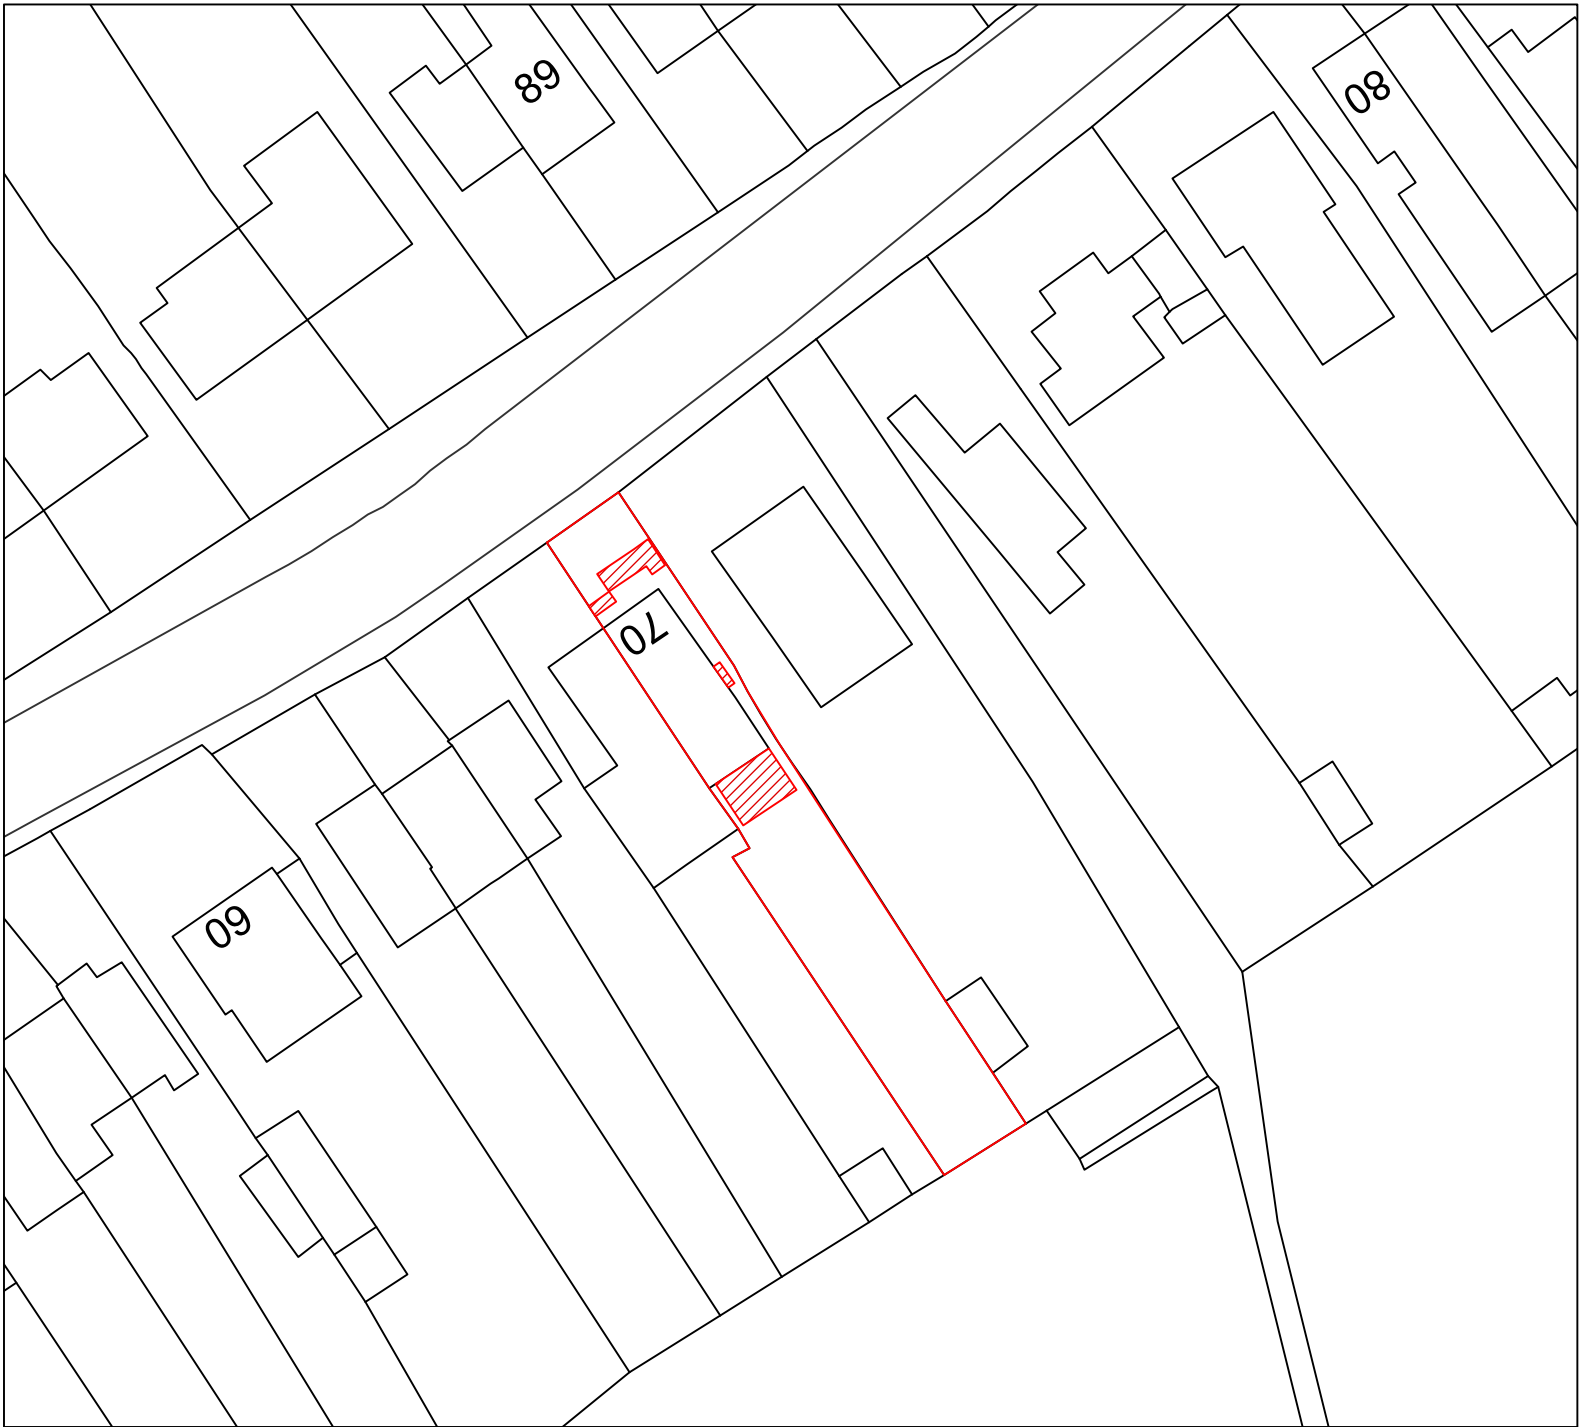

0 5 10 15 20 25 M

 

2 Block Plan
1:500 @ A3



Ordnance survey data reproduced under licence (No. 100054135)

TITLE Location & Block Plans	DRAWING No. 4074-05	DRAWN KH	ISSUE B	DATE 16/07/2025	CLIENT Ms Jolley	PROJECT ADDRESS 70 Victoria Rd, Wargrave RG10 8AE	SCALE As shown at A3	 hello@arkitectly.co.uk
------------------------------------	------------------------	-------------	------------	--------------------	---------------------	---	-------------------------	---