


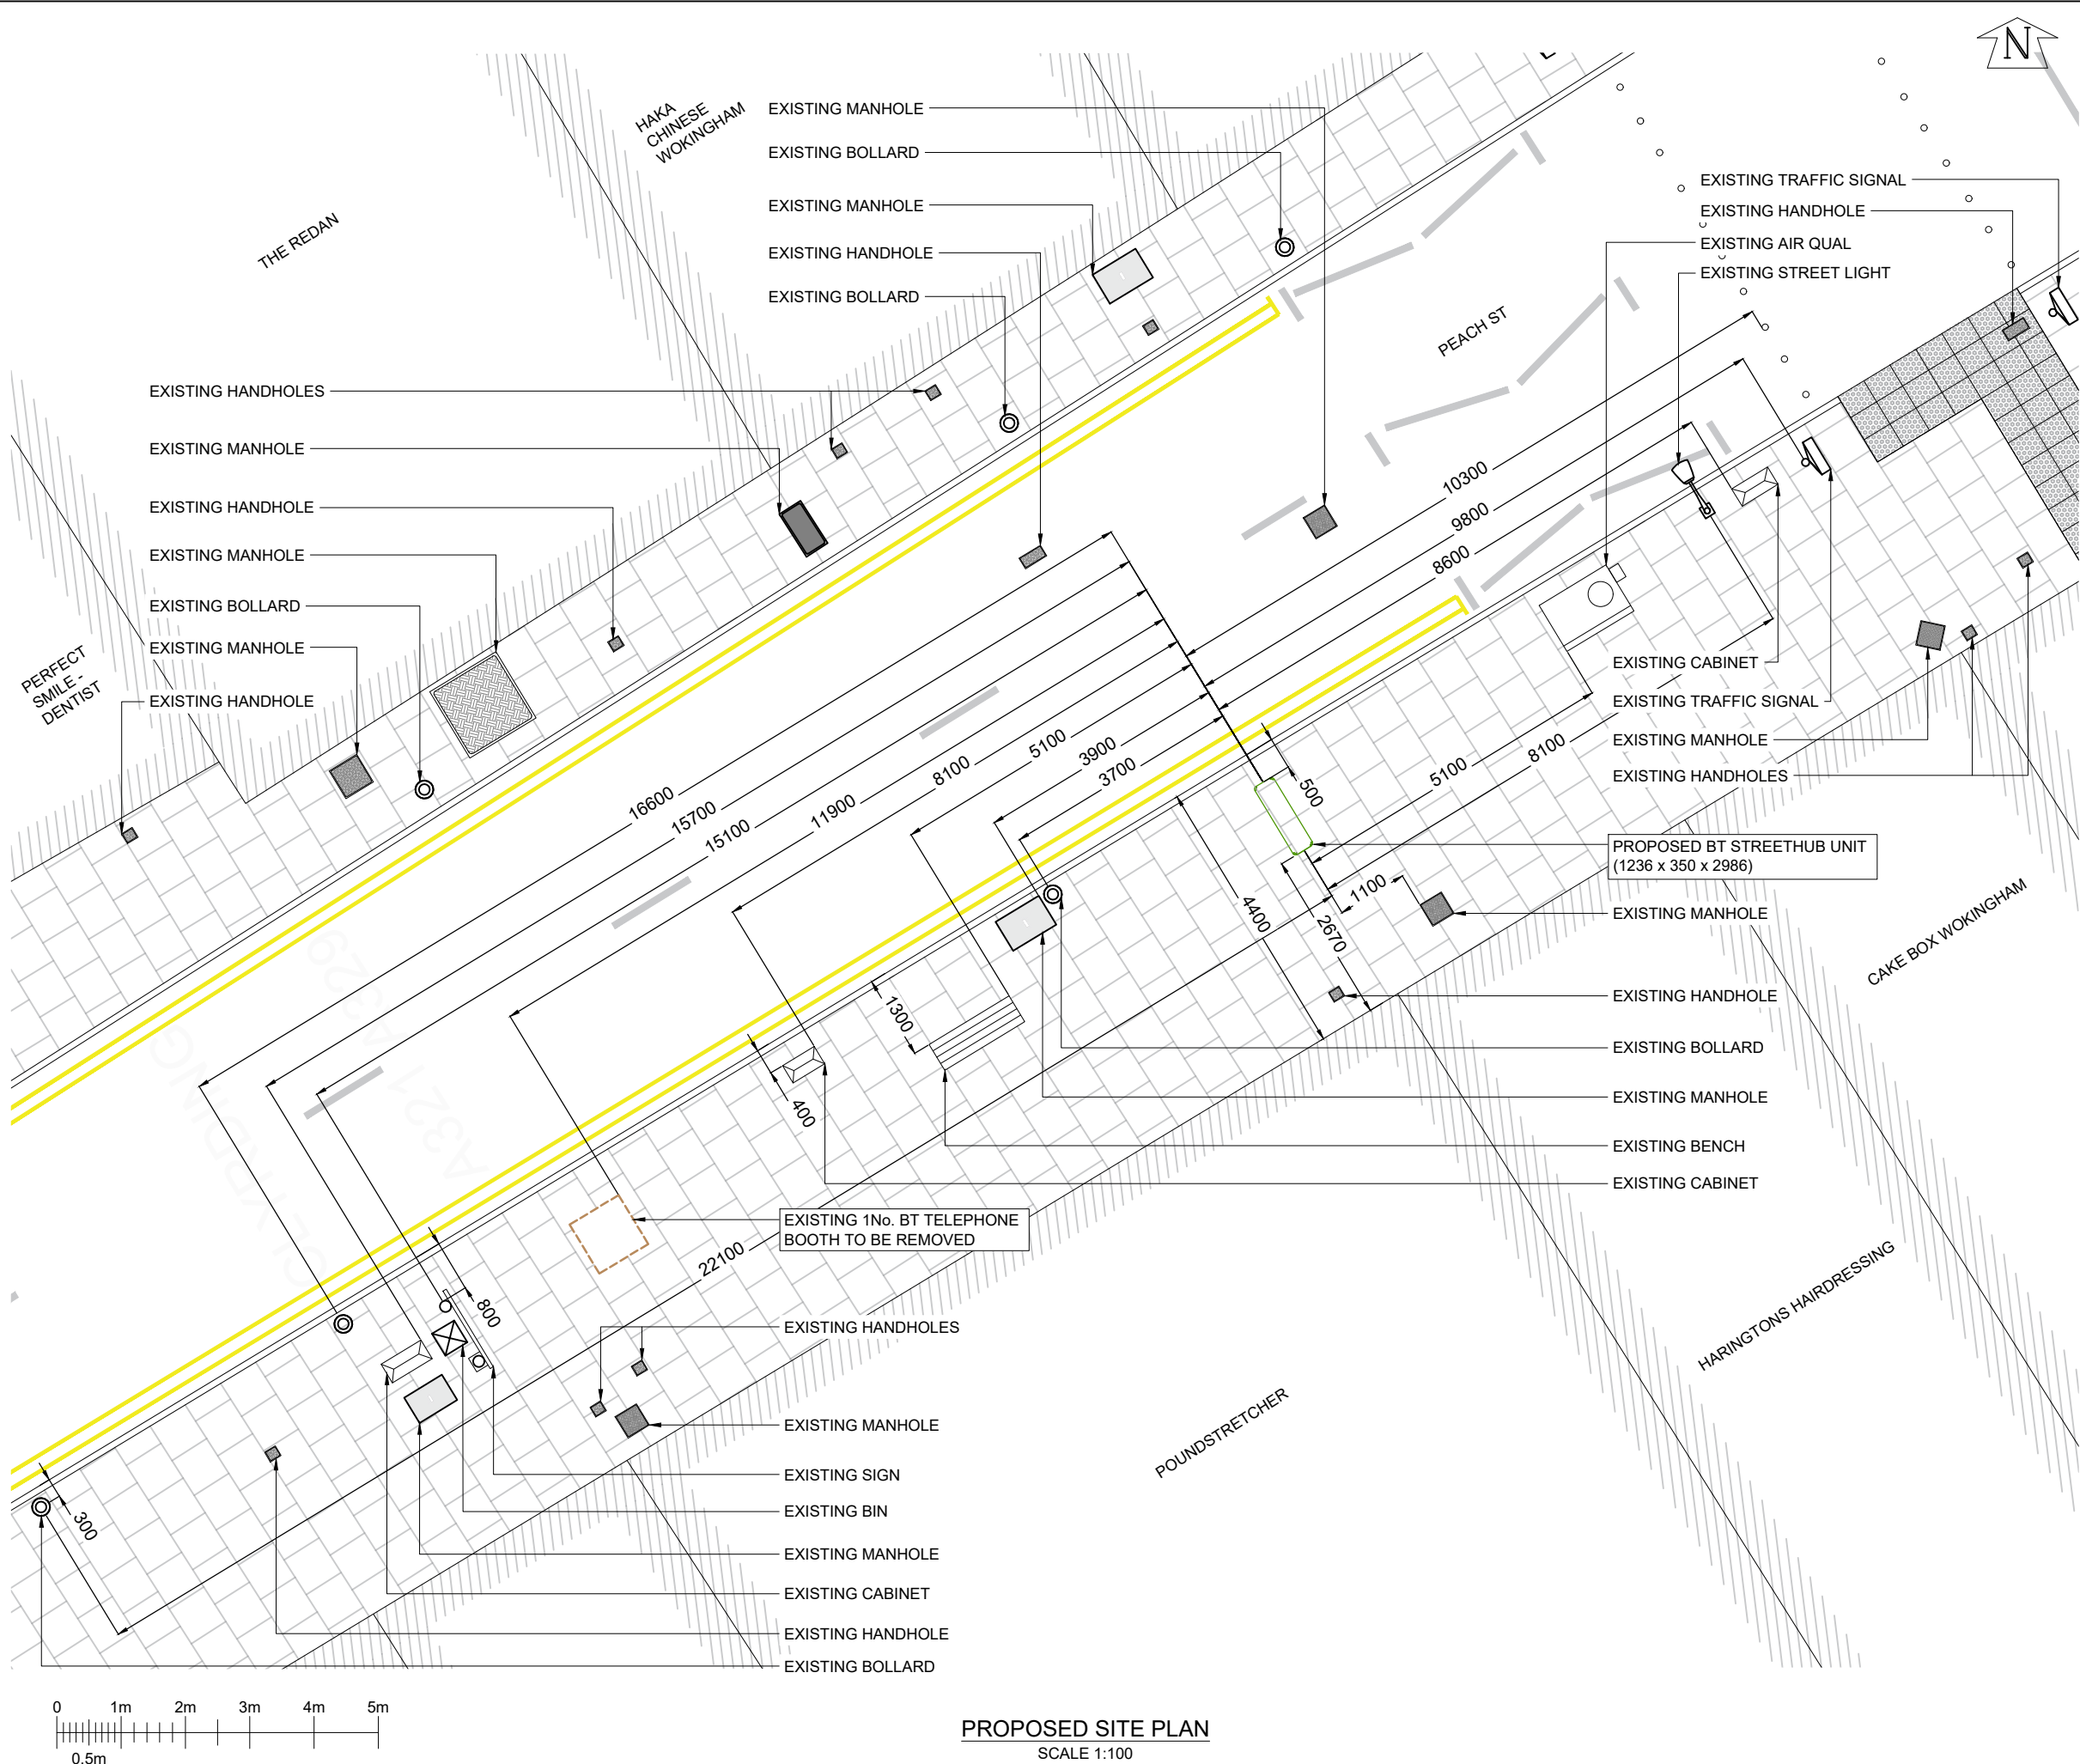

GENERAL NOTES

Use written dimensions only, do not scale from drawing. Use latest revision of all referenced information.

LAT 51.410623

LONG -0.831675

A	07-08-2025	New BT Streethub Structure	MJS	ABH
Rev	Date	Description	Drawn	Chkd

Drg Status

PLANNING

Cell No. & Name

3-WKM001

Site Name & Address

Pavement o/s Poundstretcher, 25 Peach Street, Wokingham RG40 1XJ

Drawing Title

PROPOSED SITE PLAN

Scale	1:100	Date	07-08-2025
Drawn By	MJS	Checked By	ABH
Drawing Number	002	Revision	A