


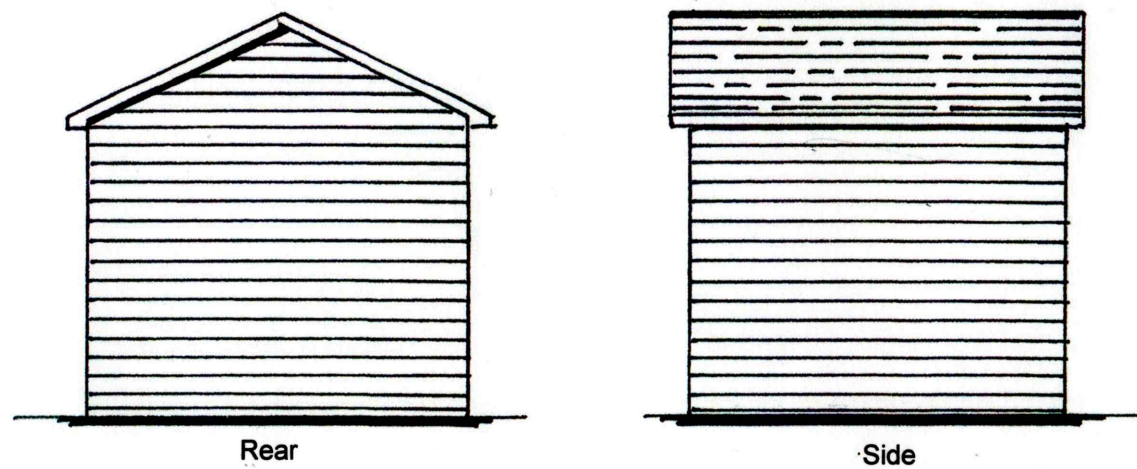
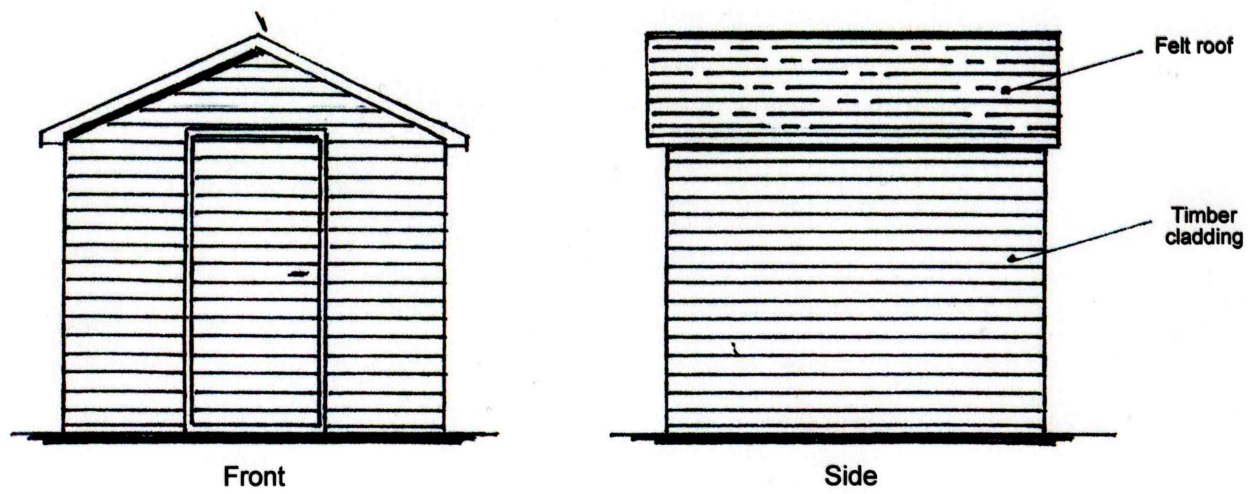
 


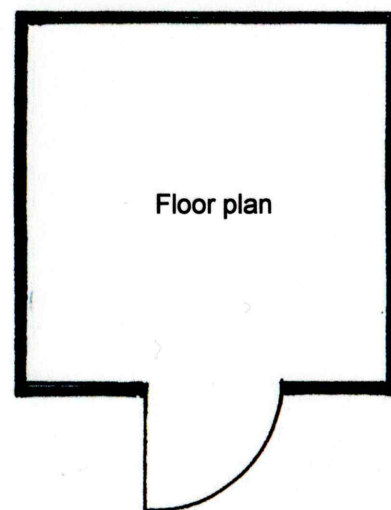

Elevations & floor plan

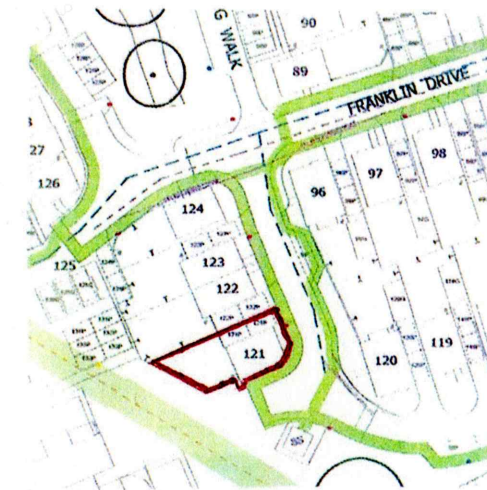


48 Franklin Drive, Wokingham
Client: Ewan Barbour
Drawing No. DRN 100

 

Location plan

Crown Copyright all rights reserved.
Licence number 100026316

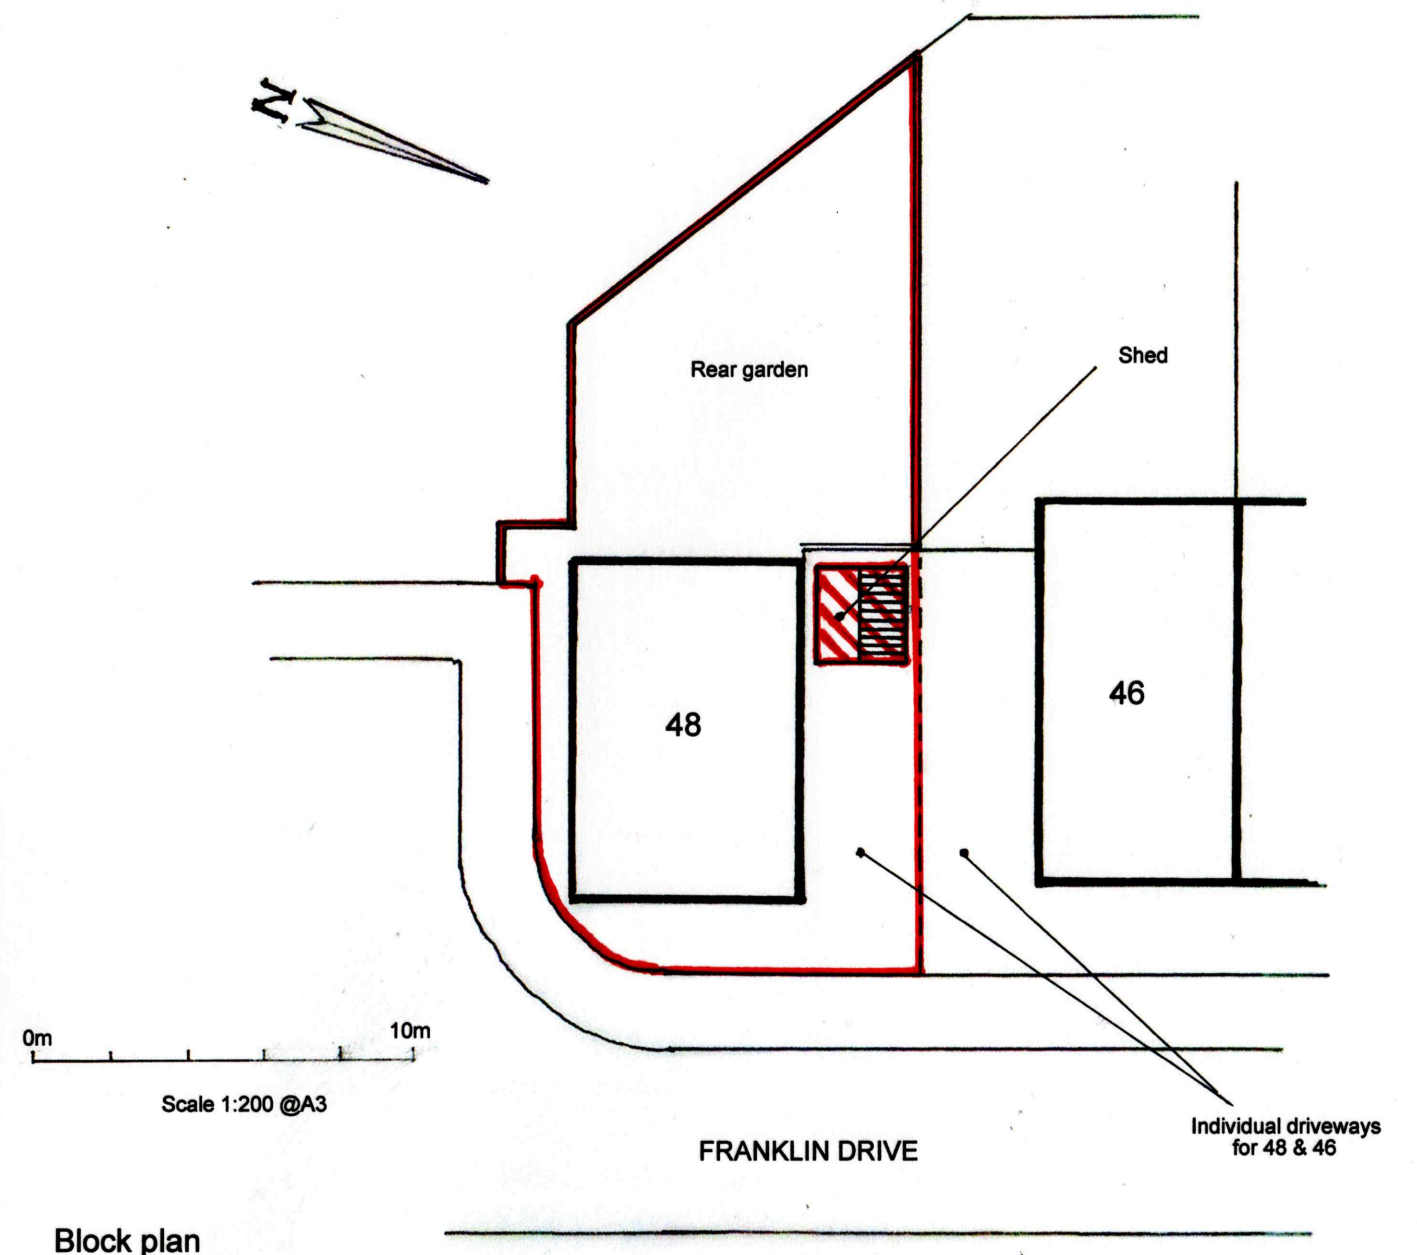

Block plan