



All dimensions are to be checked on site before work commences.
Figured dimensions to be taken in preference to scaled dimensions.
If in doubt please ask.
© Copyright reserved.

 


Proposed Front Elevation

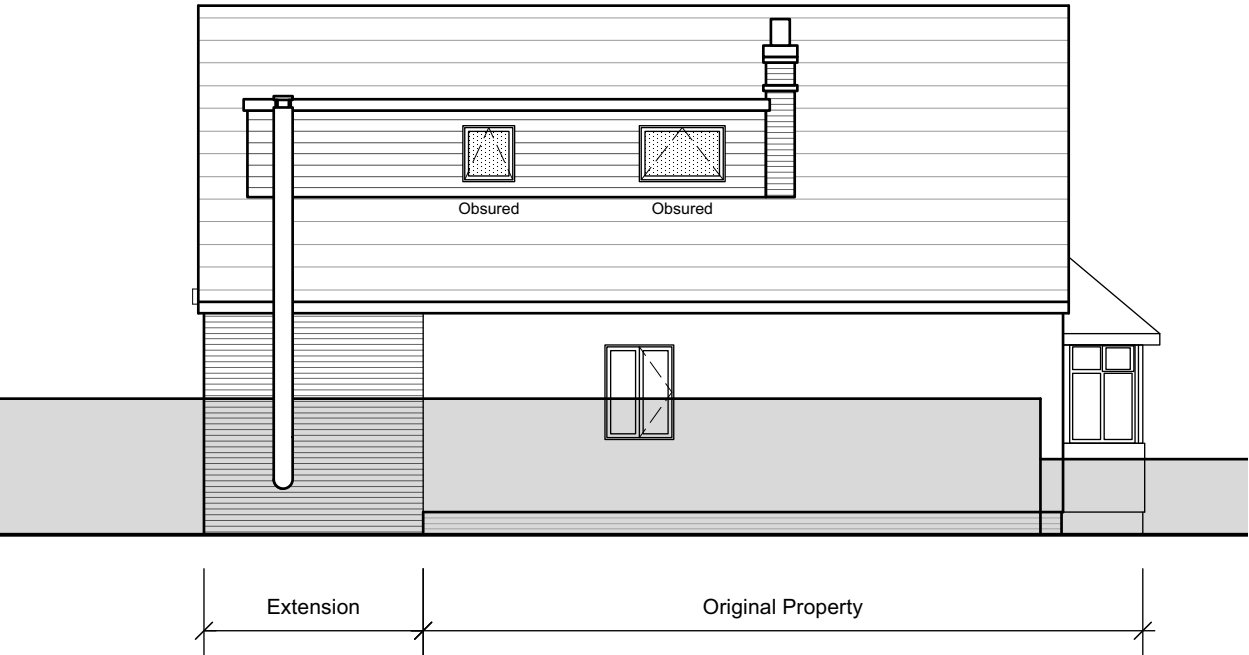

Proposed Side 1 Elevation



Proposed Rear Elevation

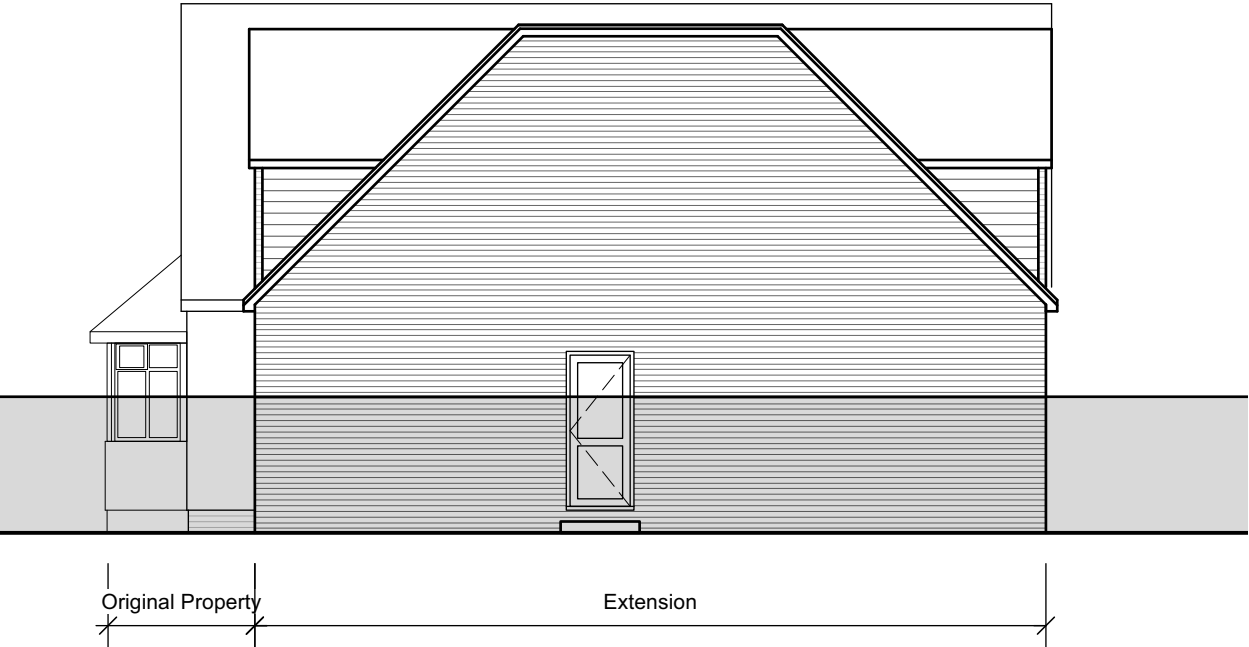

Proposed Side 2 Elevation

P1		Issued for Planning	11/12/25	LN
Rev	Notes		Date	Initial
Status				
Planning				
HOLTHAM+NEWMAN ARCHITECTS				
The Old Dairy, 282A Hyde End Road, Spencers Wood, Reading, Berkshire RG7 1DN			T: 07971 316497 E: hello@hnarchitects.co.uk	
Project: 12 Denton Road Wokingham RG40 2DX				
Client Mr and Mrs Kirk				
Drawing Title: Proposed Elevations Minor Amendment				
Scale: 1:100 @A3		Dwg. No.:		Rev.:
Drawn by: LN		2457 - P210		P1
Date: Feb 2025				