



DEVELOPMENTS IN DESIGN LTD

WWW.DEVELOPMENTSINDESIGN.CO.UK
TEL.01344 641286

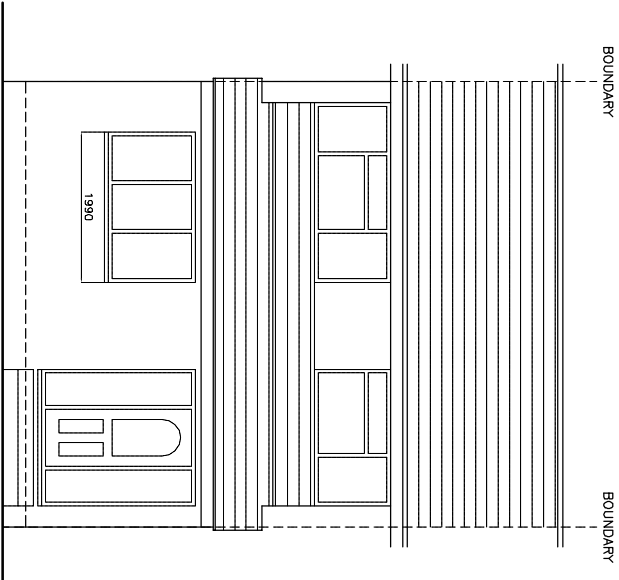


PROPOSED FRONT ELEVATION

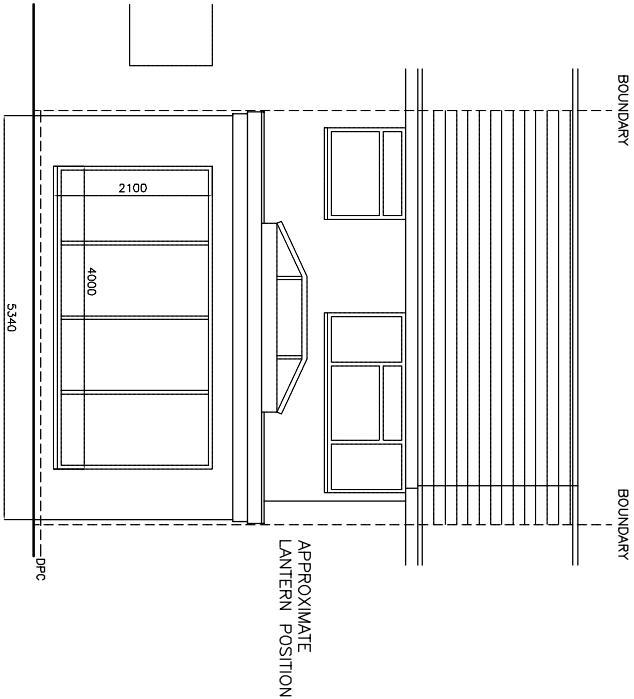


PROPOSED REAR ELEVATION

ROOF TILES, GREY INTERLOCKING TILE
BRICKWORK, RED FACING BRICK
ALL GUTTERING AND DOWNPIPES WHITE PLASTIC
WINDOWS WHITE UPVC
ALL EXTERNAL TIMBER CLAD IN WHITE UPVC

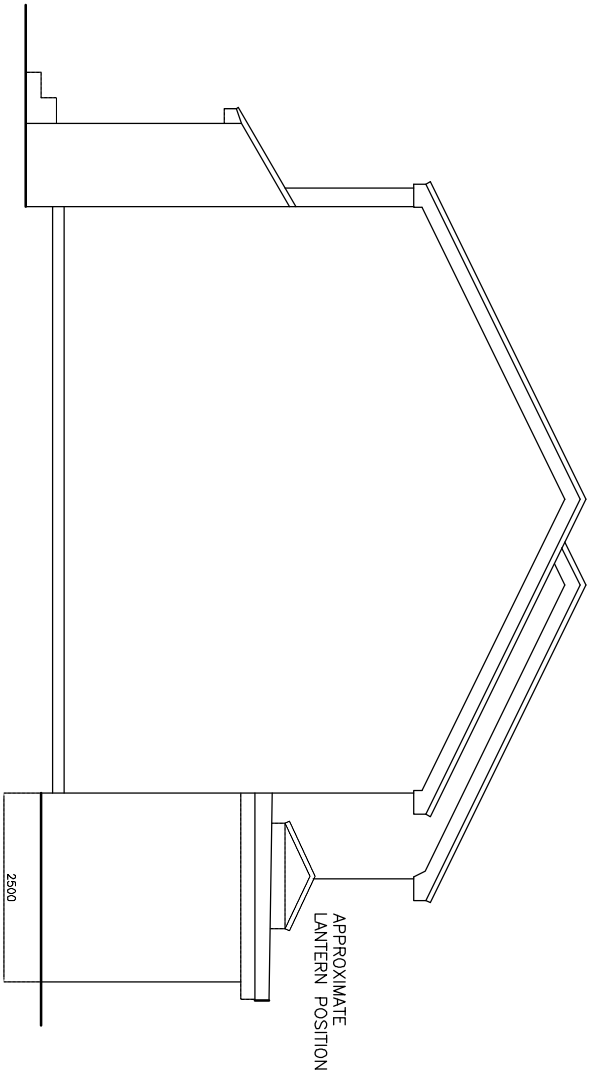


PROPOSED SIDE ELEVATION

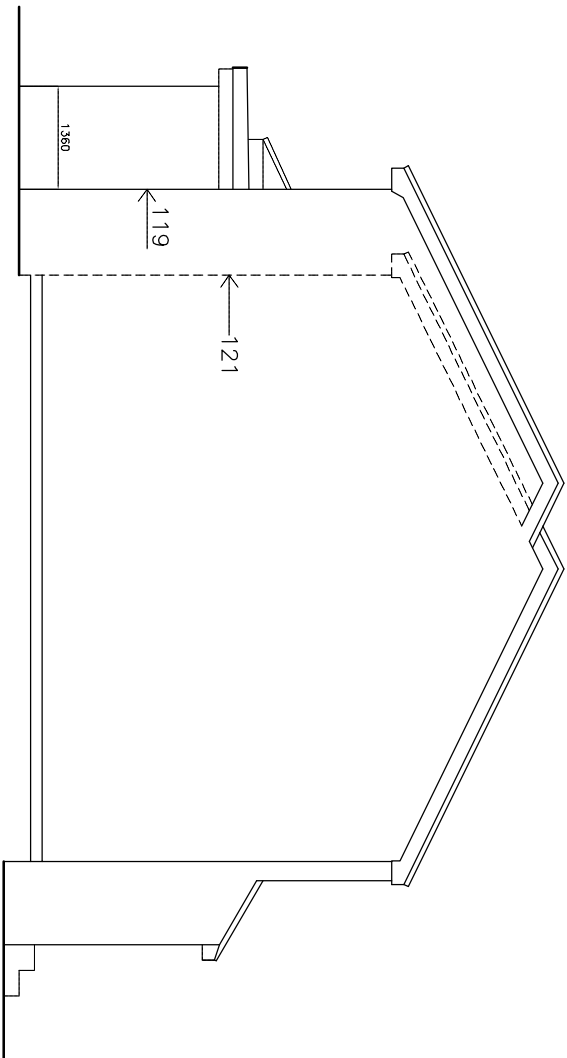

PROPOSED SIDE ELEVATION

PROPOSED SINGLE STOREY FRONT AND REAR EXTENSION

 

DRAWING NO. SD.002
DATE 19.11.25
SCALE 1:100

MR AND MRS PICKETT

121 FAIRWATER DRIVE WOODLEY BERKS RG5 3JQ