

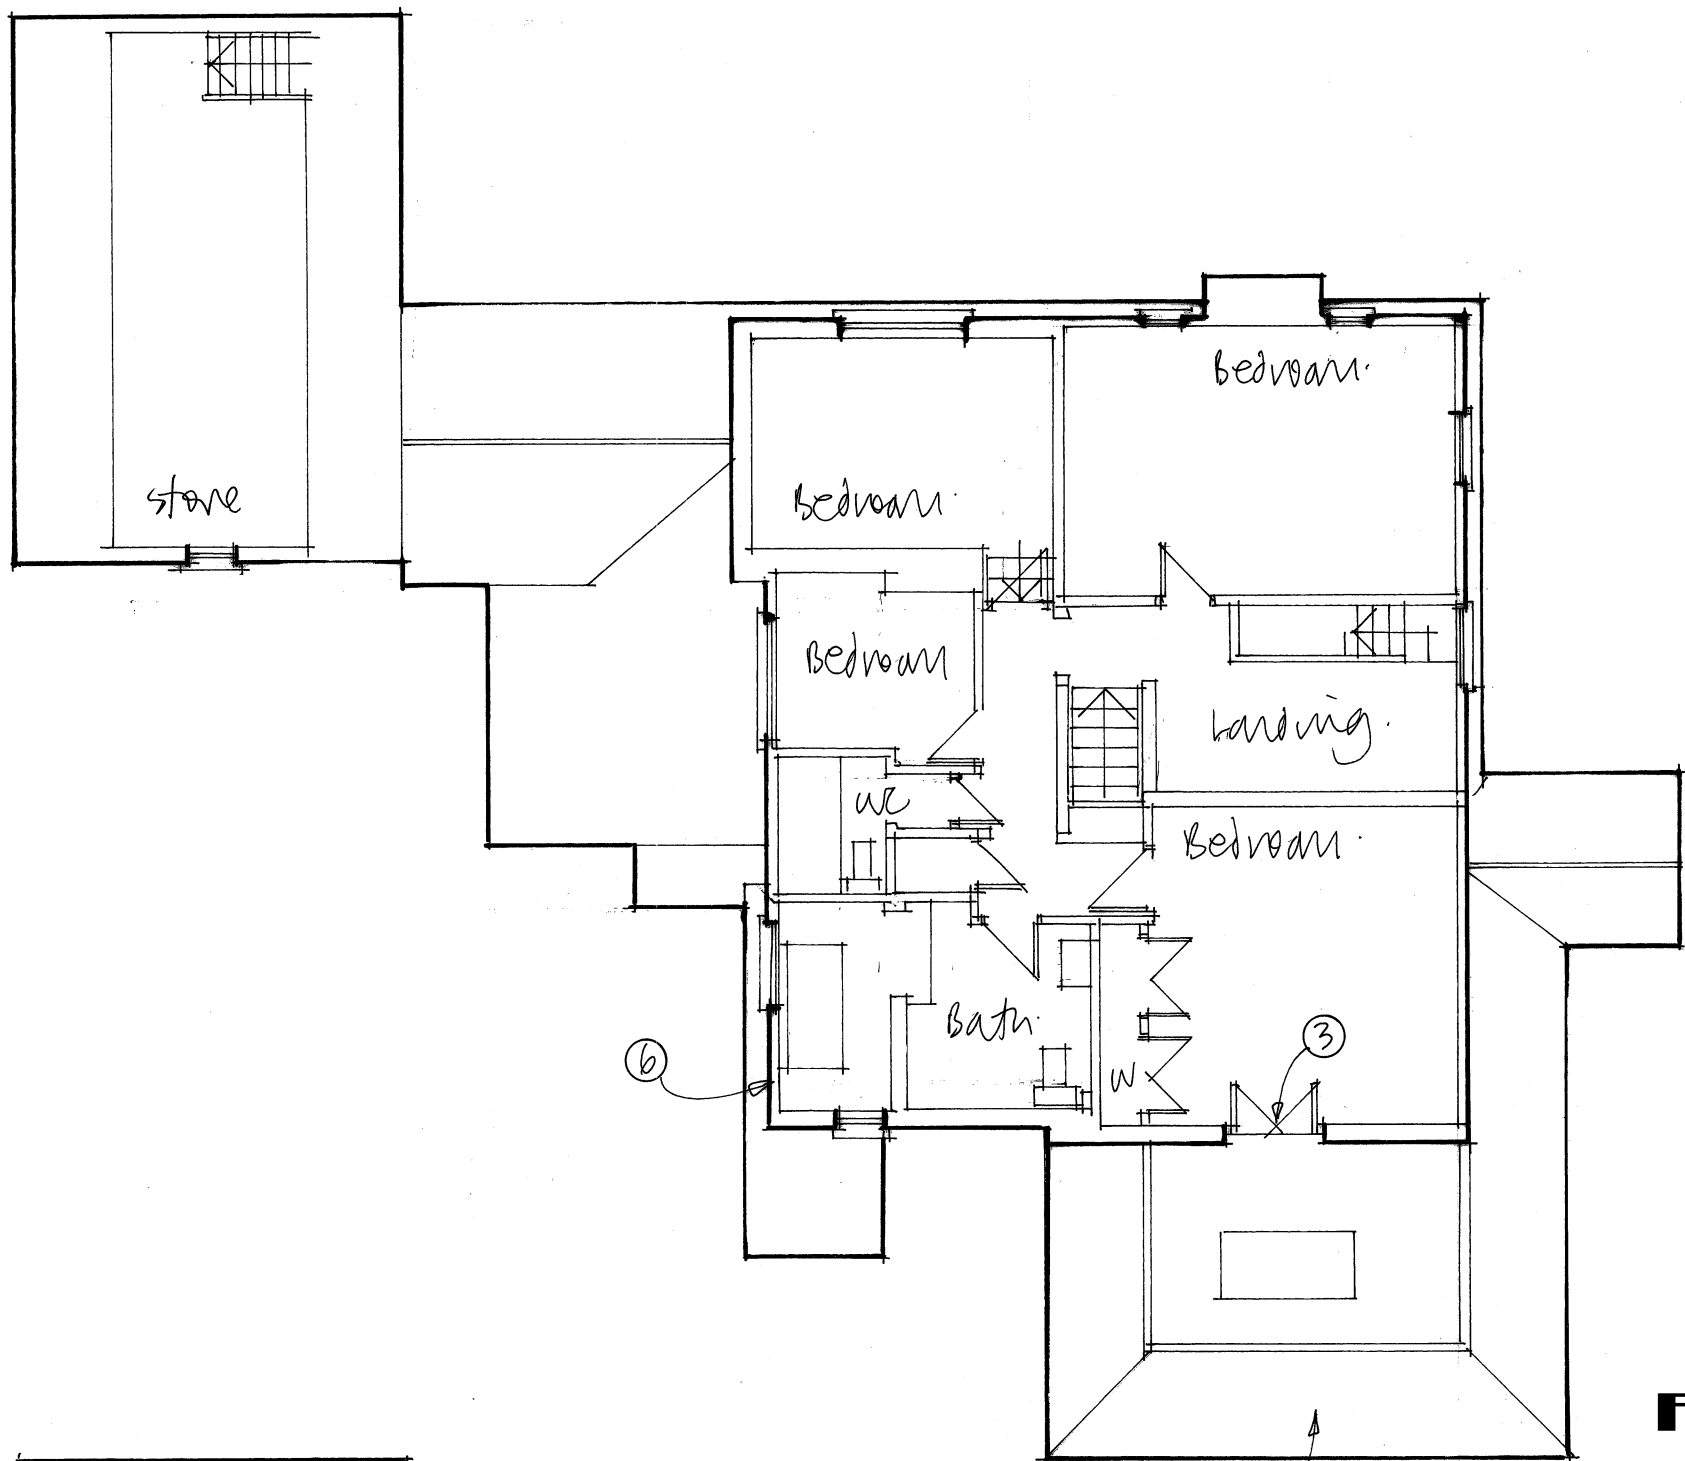


REVISIONS
A. Additional notes added.
B. Notes amended / added

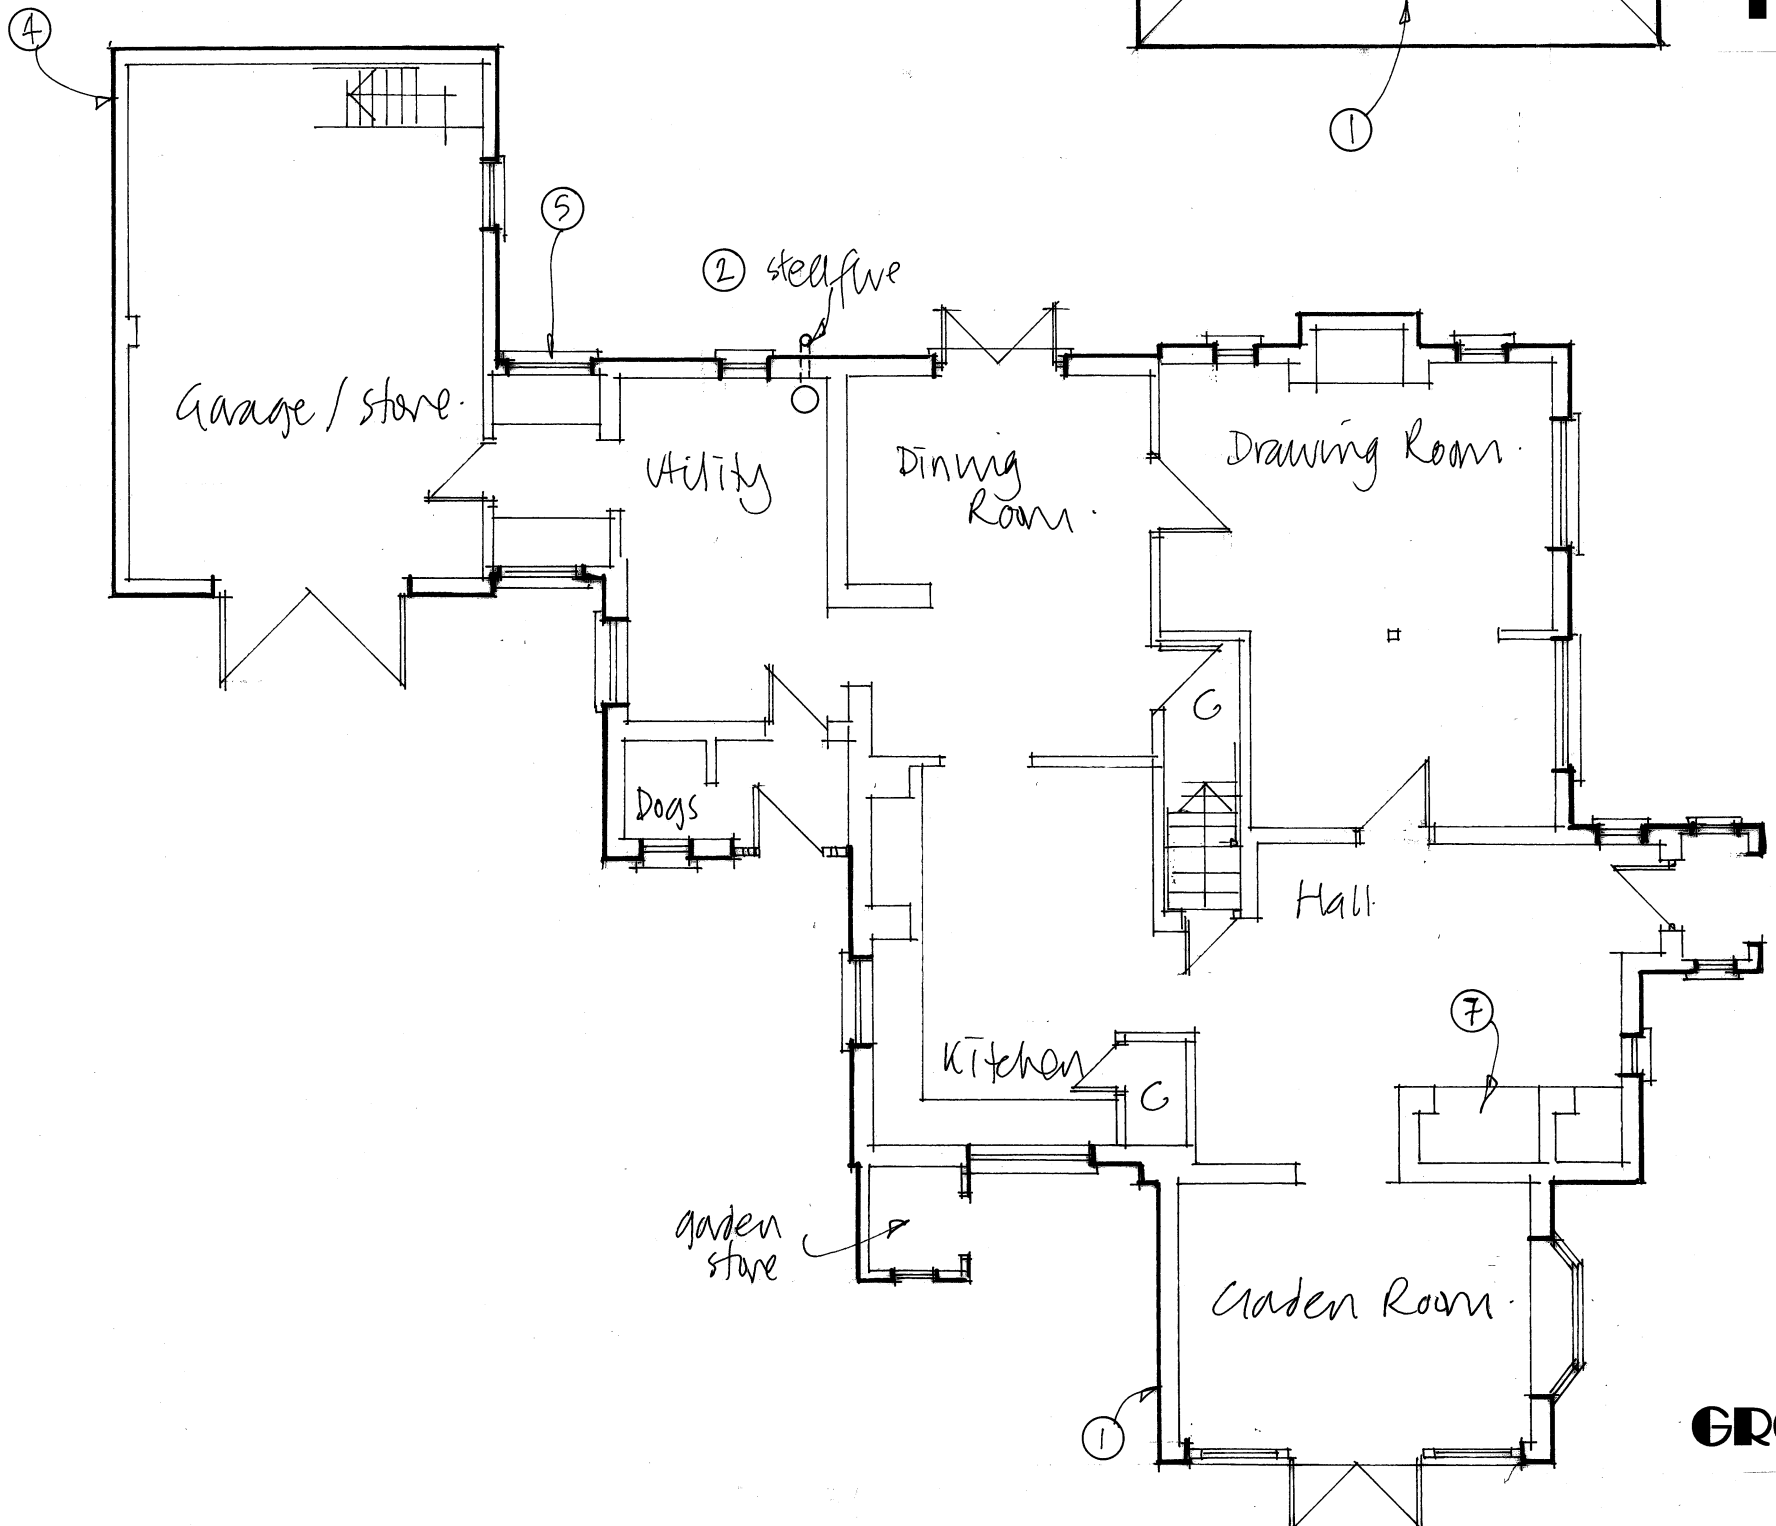

PRE EXISTING FLOOR PLANS
1:100

 

SUBSEQUENT CHANGES

1. ERECTION OF SINGLE STOREY EXTENSION
2. STEEL FLUE
3. REPLACEMENT OF TRIPLE WINDOWS WITH FRENCH DOORS
4. CLADDING OF BUILDING IN BLACK TIMBER (AS SHOWN)
5. LINK EXTENSION TO CURTILAGE LISTED OUTBUILDING
6. ENLARGEMENT OF FIRST FLOOR ELEMENT OVER KITCHEN
7. FIREPLACE

HERIOTS

FUSION Architecture Ltd

Orchard End
Hazeley Bottom
Hartley Wintney
Hampshire
RG27 8LU
Tel 01252 842026

Job Title

Heriots
Wokingham Road
Hurst
Wokingham
RG10 0RX

Client

Mr S Holdstock

Drawing Title

Existing floor plans

Scale As shown Dwg size...A2

Dwg No. 2432/01

Rev
B