

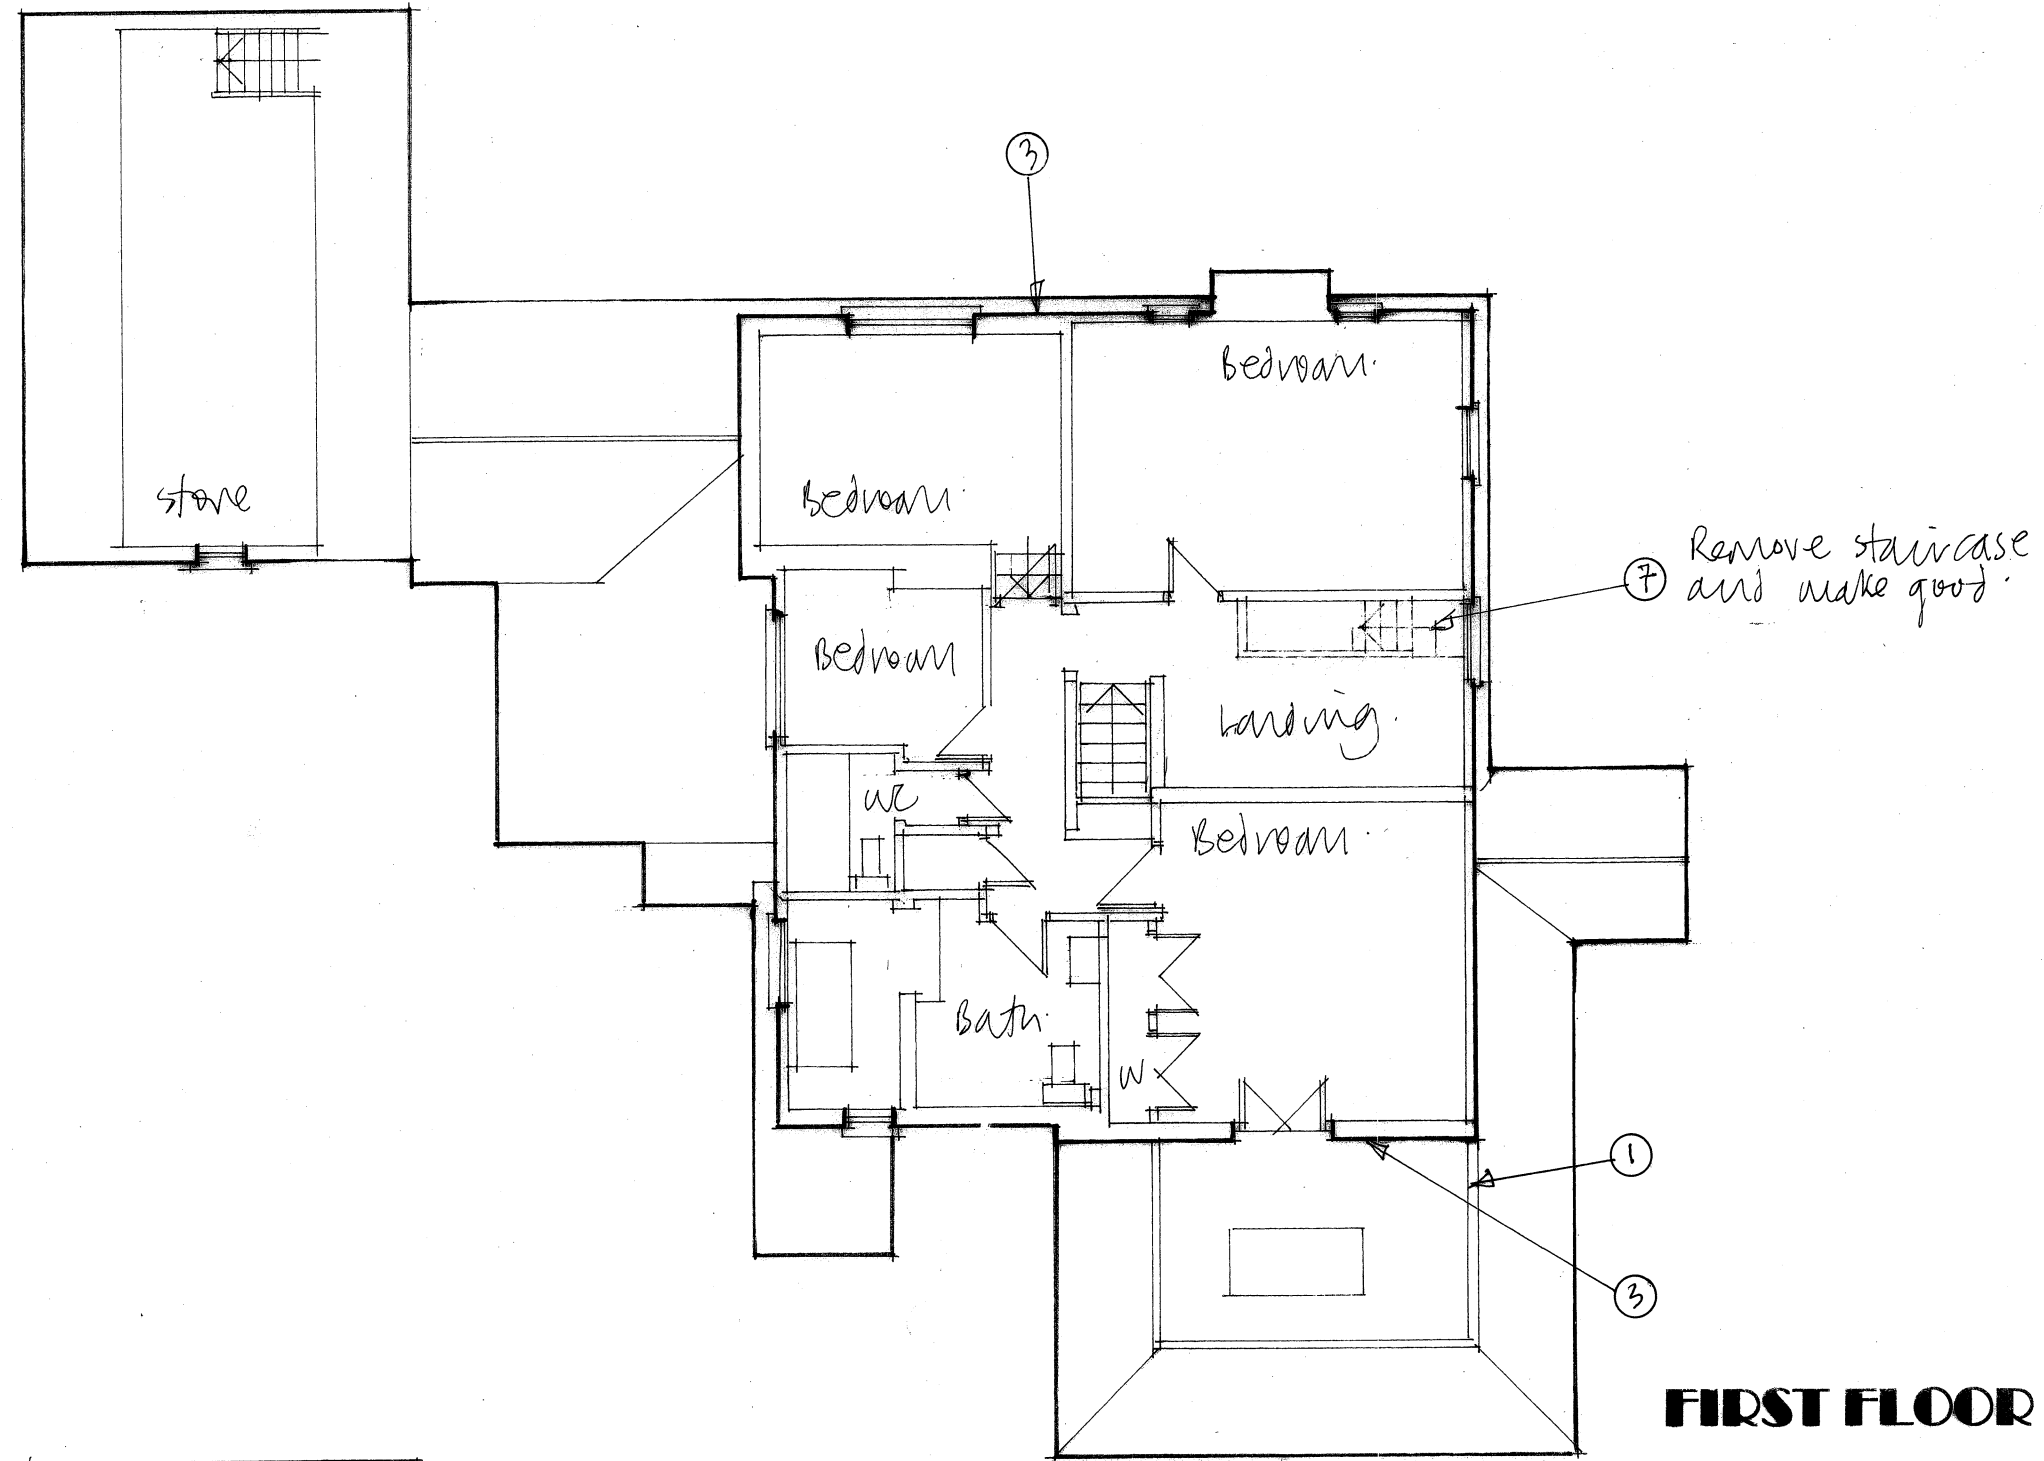


REVISIONS
 A. 23/10/24- Additional notes /changes to LPA requirements
 B. 28/10/24. Notes amended
 C. Notes amended /added

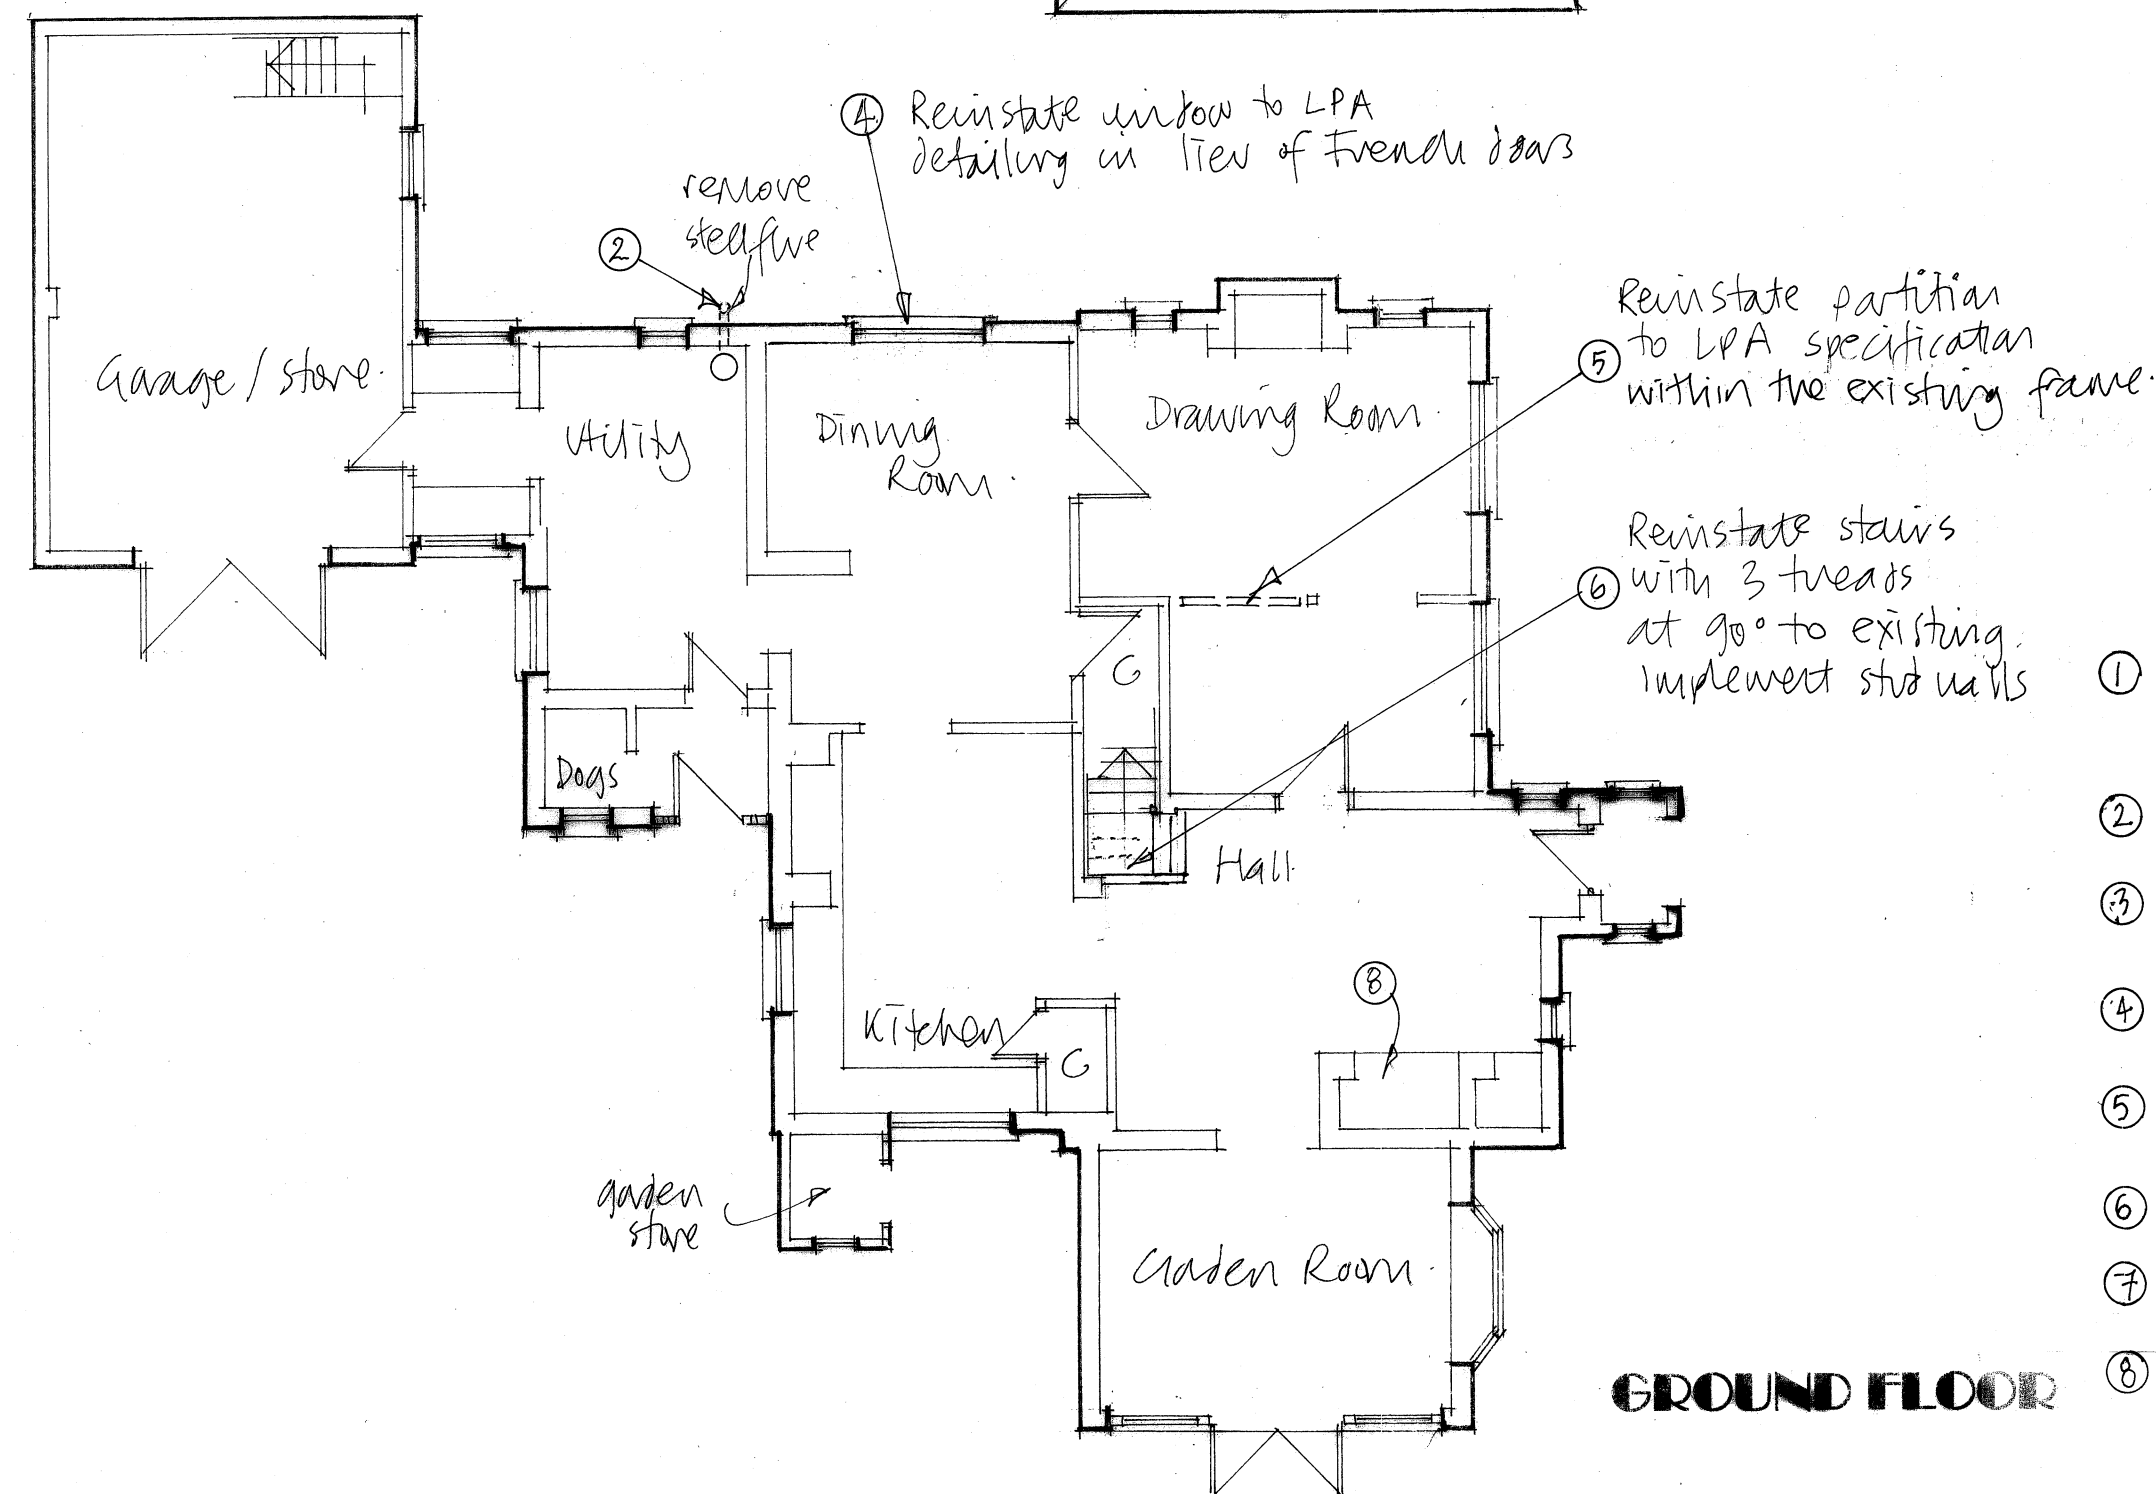

PROPOSED FLOOR PLANS **1:100**

 

- SCHEDULE OF WORKS**
- ① REMOVE LARGE HALF ROUND RIDGE TILES AND REPLACE WITH RECLAIMED RIDGE TILES TO MATCH ROOF ON DWELLING IN SIZE AND DETAILING
 - ② REMOVE STEEL FLUE PERMANENTLY
 - ③ REMOVE TIMBER CLADDING TO REVEAL BRICKWORK/DETAILING BELOW
 - ④ REINSTATE WINDOW IN LIEU OF FRENCH DOORS
 - ⑤ REINSTATE PARTITION TO LPA SPECIFICATION USING WITHIN EXISTING FRAME
 - ⑥ REINSTATE STAIRS TO ORIGINAL LAYOUT
 - ⑦ REMOVE STAIRCASE AND MAKE GOOD SURFACES
 - ⑧ RETAIN FIREPLACE

FUSIONArchitecture Ltd Orchard End Hazeley Bottom Hartley Wintney Hampshire RG27 8LU Tel 01252 842026		
Job Title Heriots Wokingham Road Hurst Wokingham RG10 0RX		
Client Mr S Holdstock		
Drawing Title Proposed floor plans		
Scale As shown	Dwg size...A2	Rev
Dwg No. 2432/03		C

HERIOTS