


This document is the property of Blackdog and is not to be copied, reproduced, retained or disclosed in any unauthorised person under penalty of copyright or in any other way without written consent of Blackdog. All copyright is reserved to Blackdog. All drawings, unless otherwise stated, are to be considered 'DESIGN INTENT' drawings and NOT to be used for construction or final detailed costing. All copyright is reserved to Blackdog unless previously agreed in the agreed proposal.

Scale: 1:100
Date: 30/03/2028
Drawing No: BKDG 089
Drawing Title: PREVIOUS PLAN
Site plan

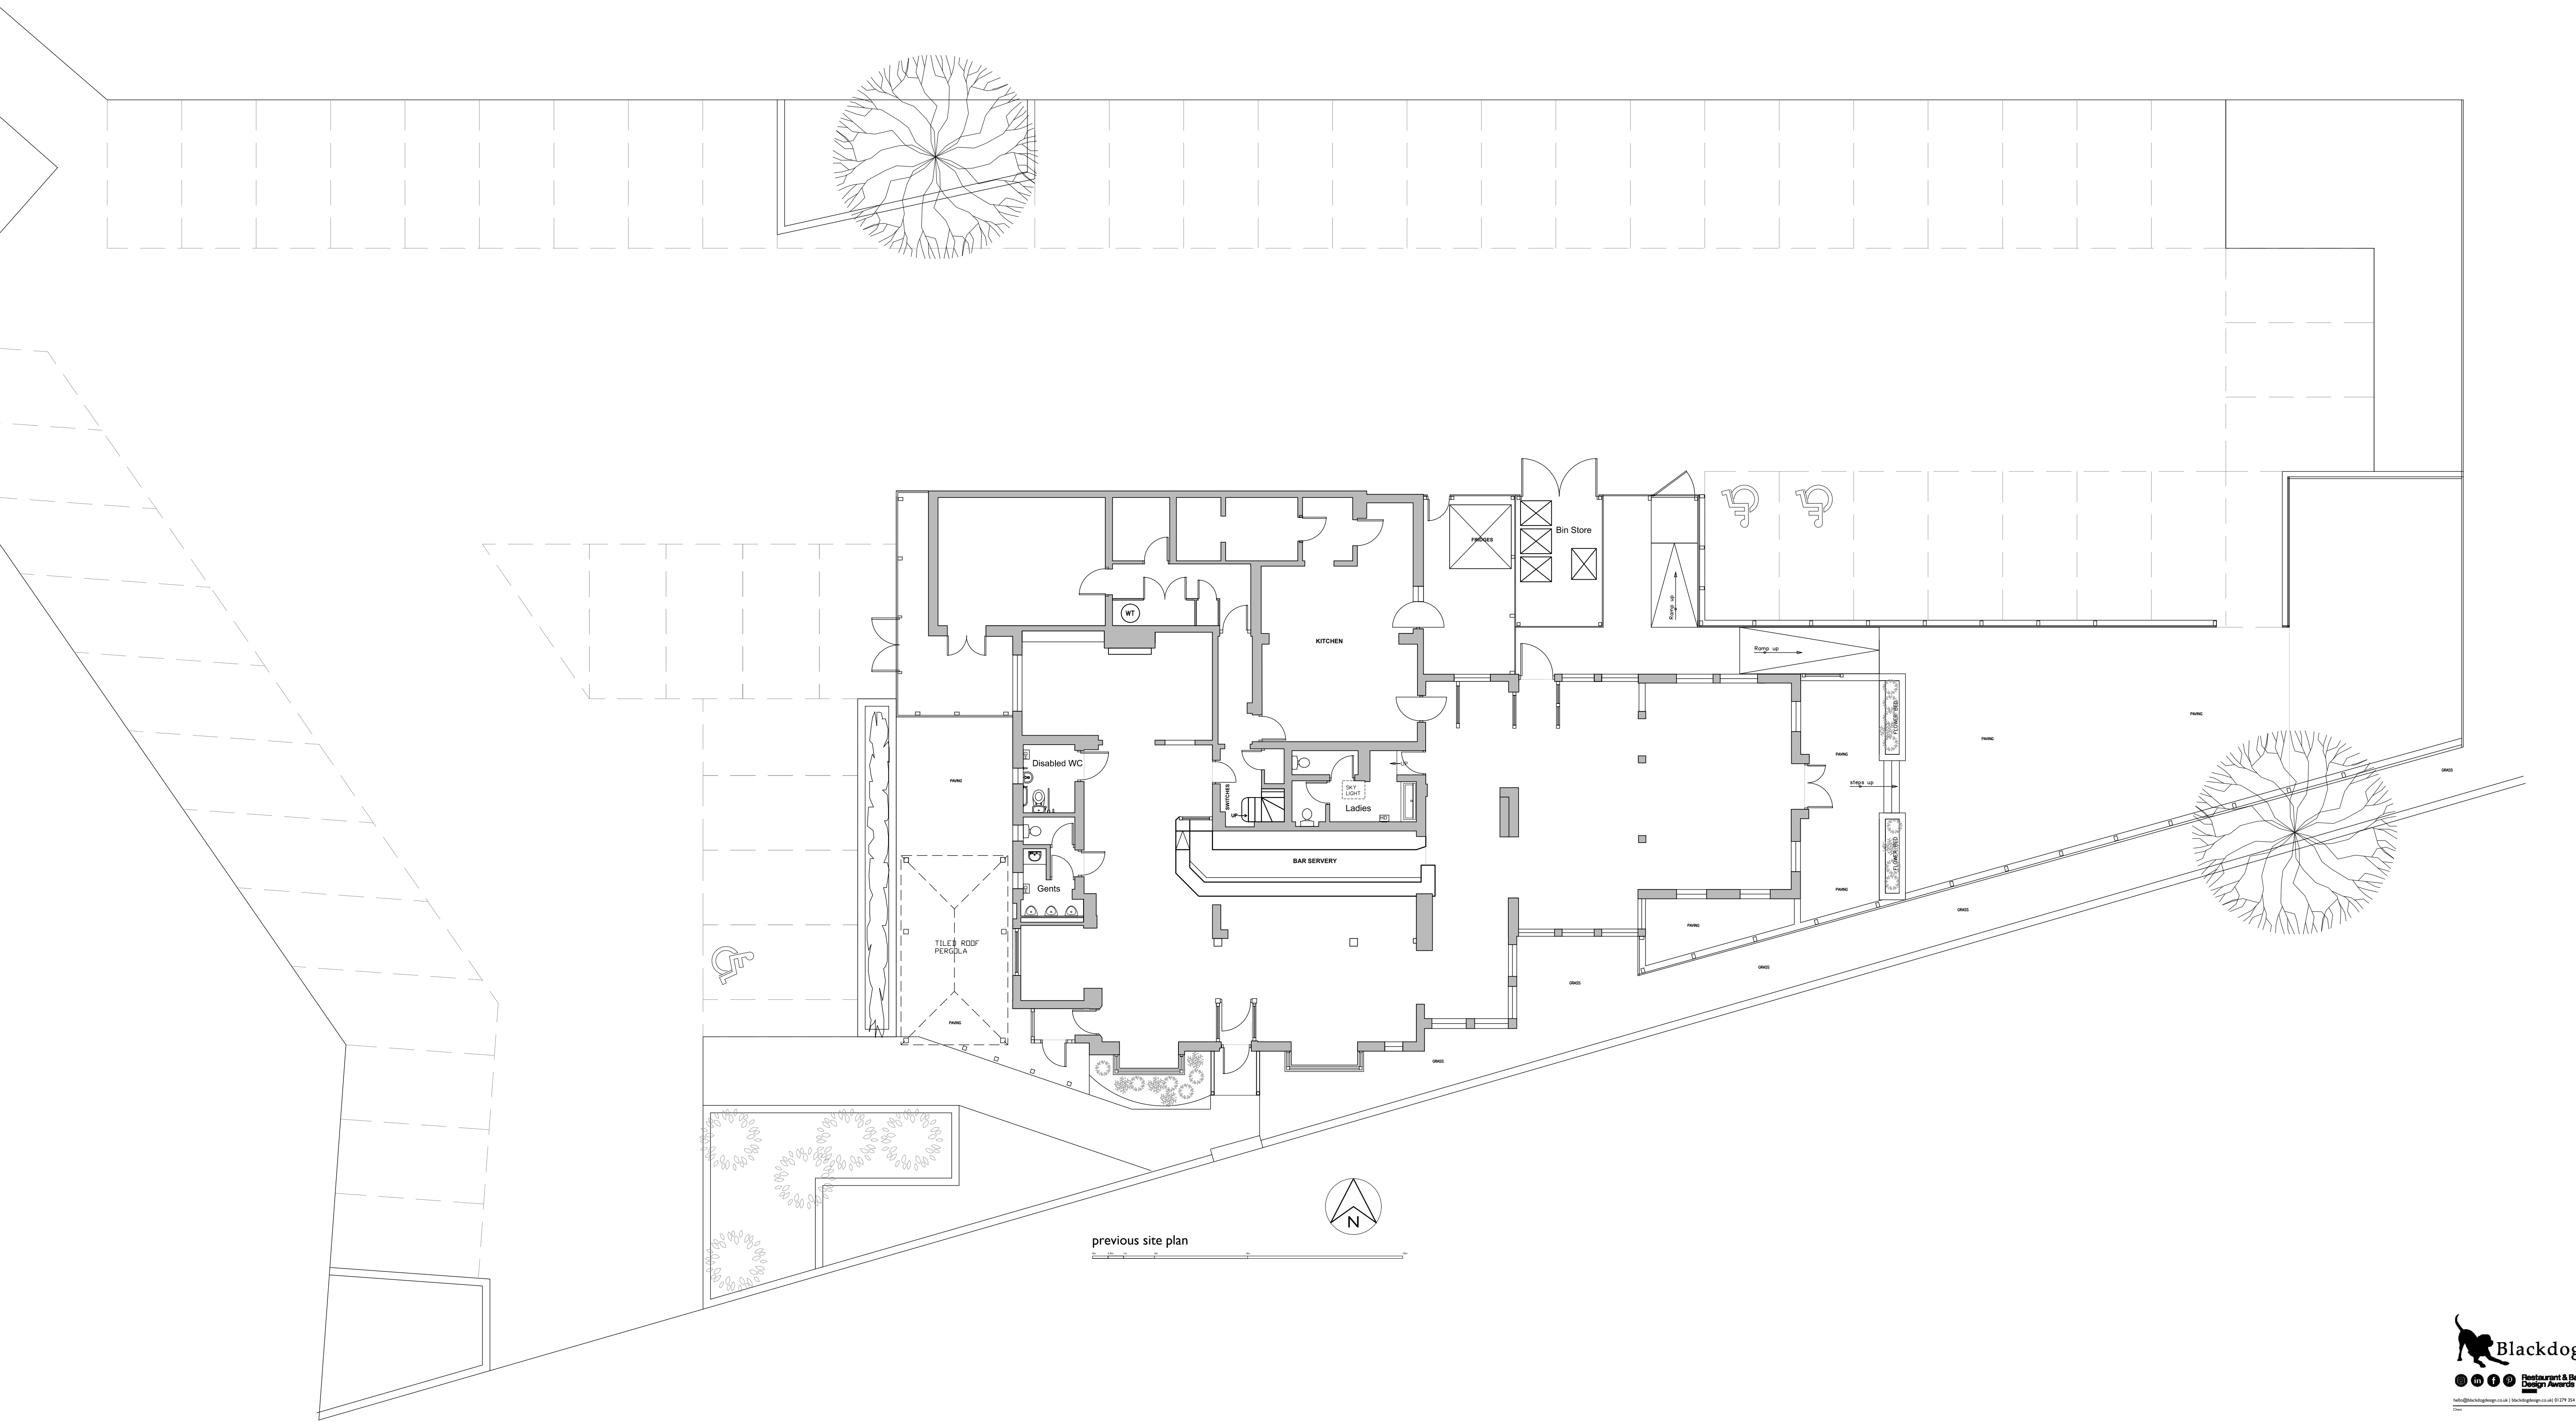

Greene King

Project Name: THREE FROGS
London road
Wokingham, RG40 1SW

Drawing Title: PREVIOUS PLAN
Site plan

Scale: 1/100 @ A1
Date: 30/03/2028
Drawing No: BKDG 089
Drawing Title: EXPL 001

Copyright: copyright Blackdog 2028