




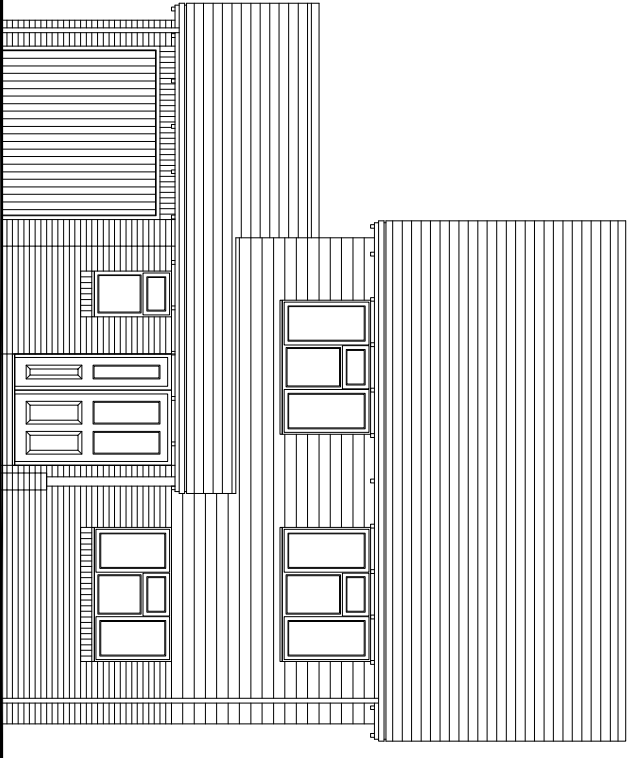


Front Elevation

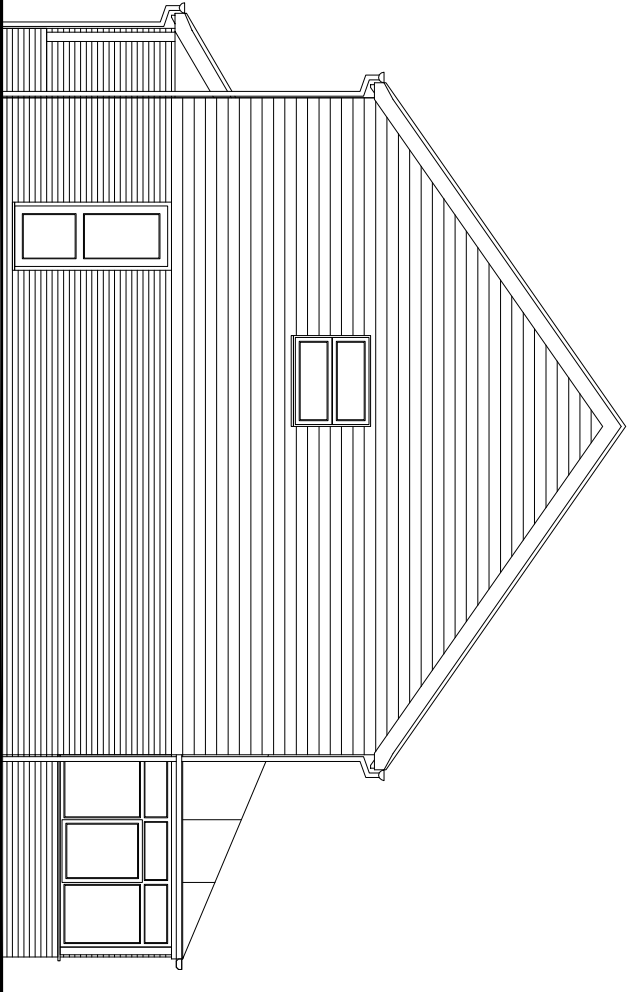


Side Elevation

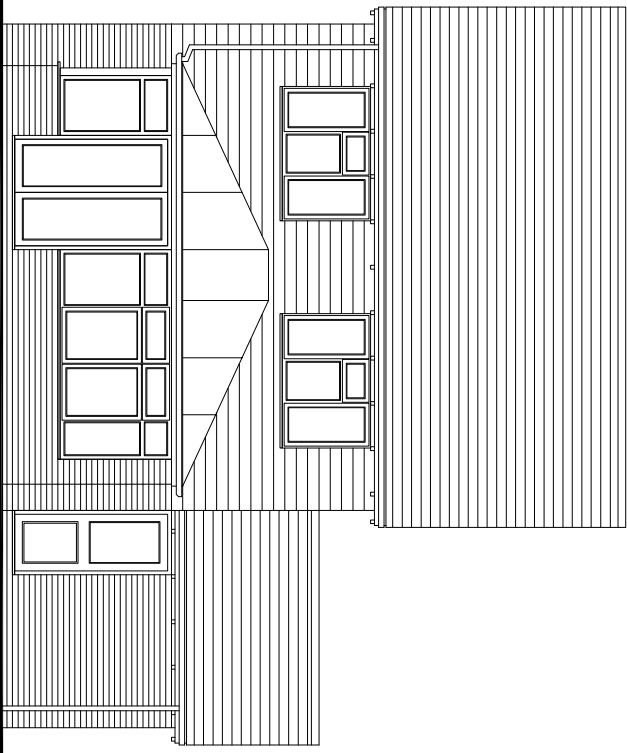


Rear Elevation

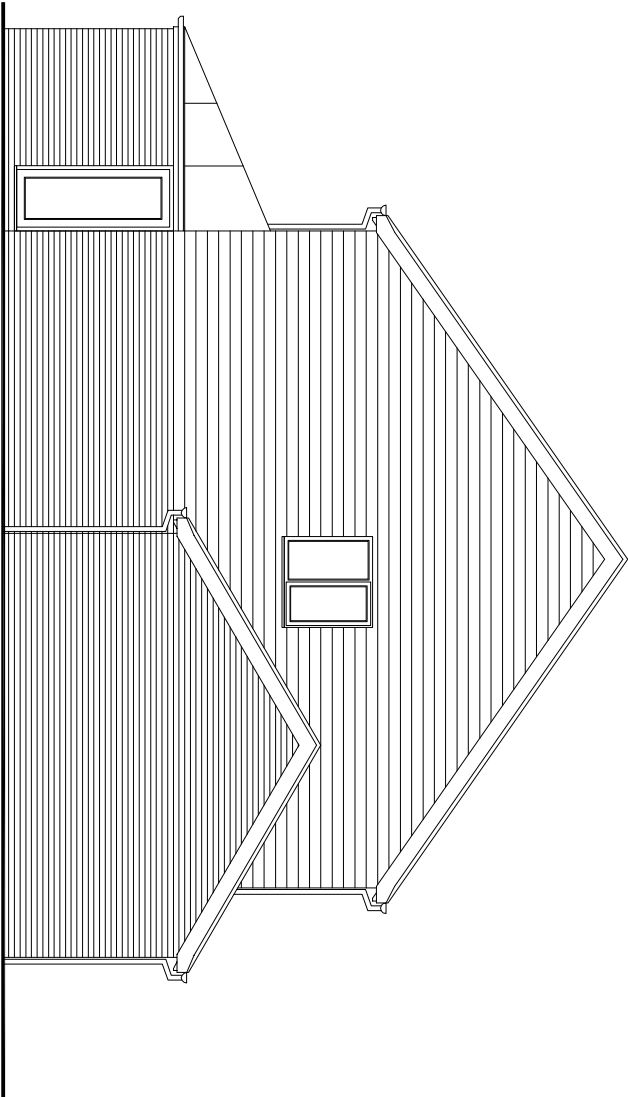


Side Elevation

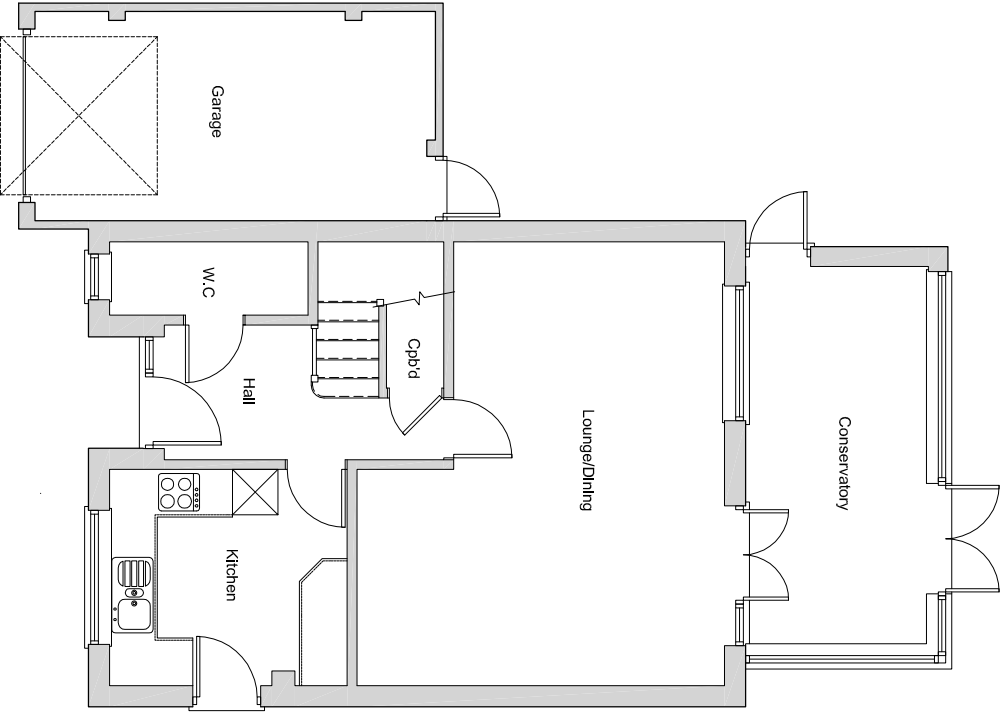

Ground Floor Plan

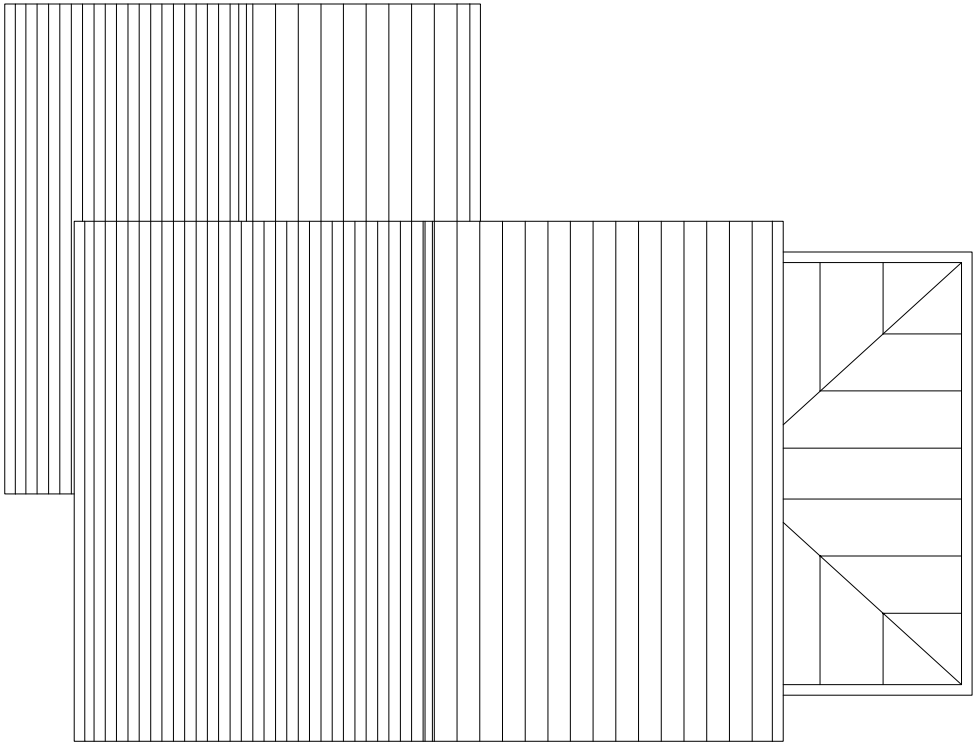

Roof Plan

 

Lee Norris Design		ref: LN
27 Eden Way, Wymersley, Wokingham, Berkshire RG41 5PD		date: July'21
Tel: 01189 787226		scale: 1:100@A3
Mob: 07785 068193		project: 21-471
E-mail: lee@leenorrisdesign.co.uk		dwg no / rev: 001
Web: www.leenorrisdesign.co.uk		
Planning and building regulations drawings for residential extensions, new build, renovations and conversion projects		

Mr & Mrs. Collingwood

Existing Floor Plans & Elevations

23 Chionry Close
Earley
Reading RG6 5GS