



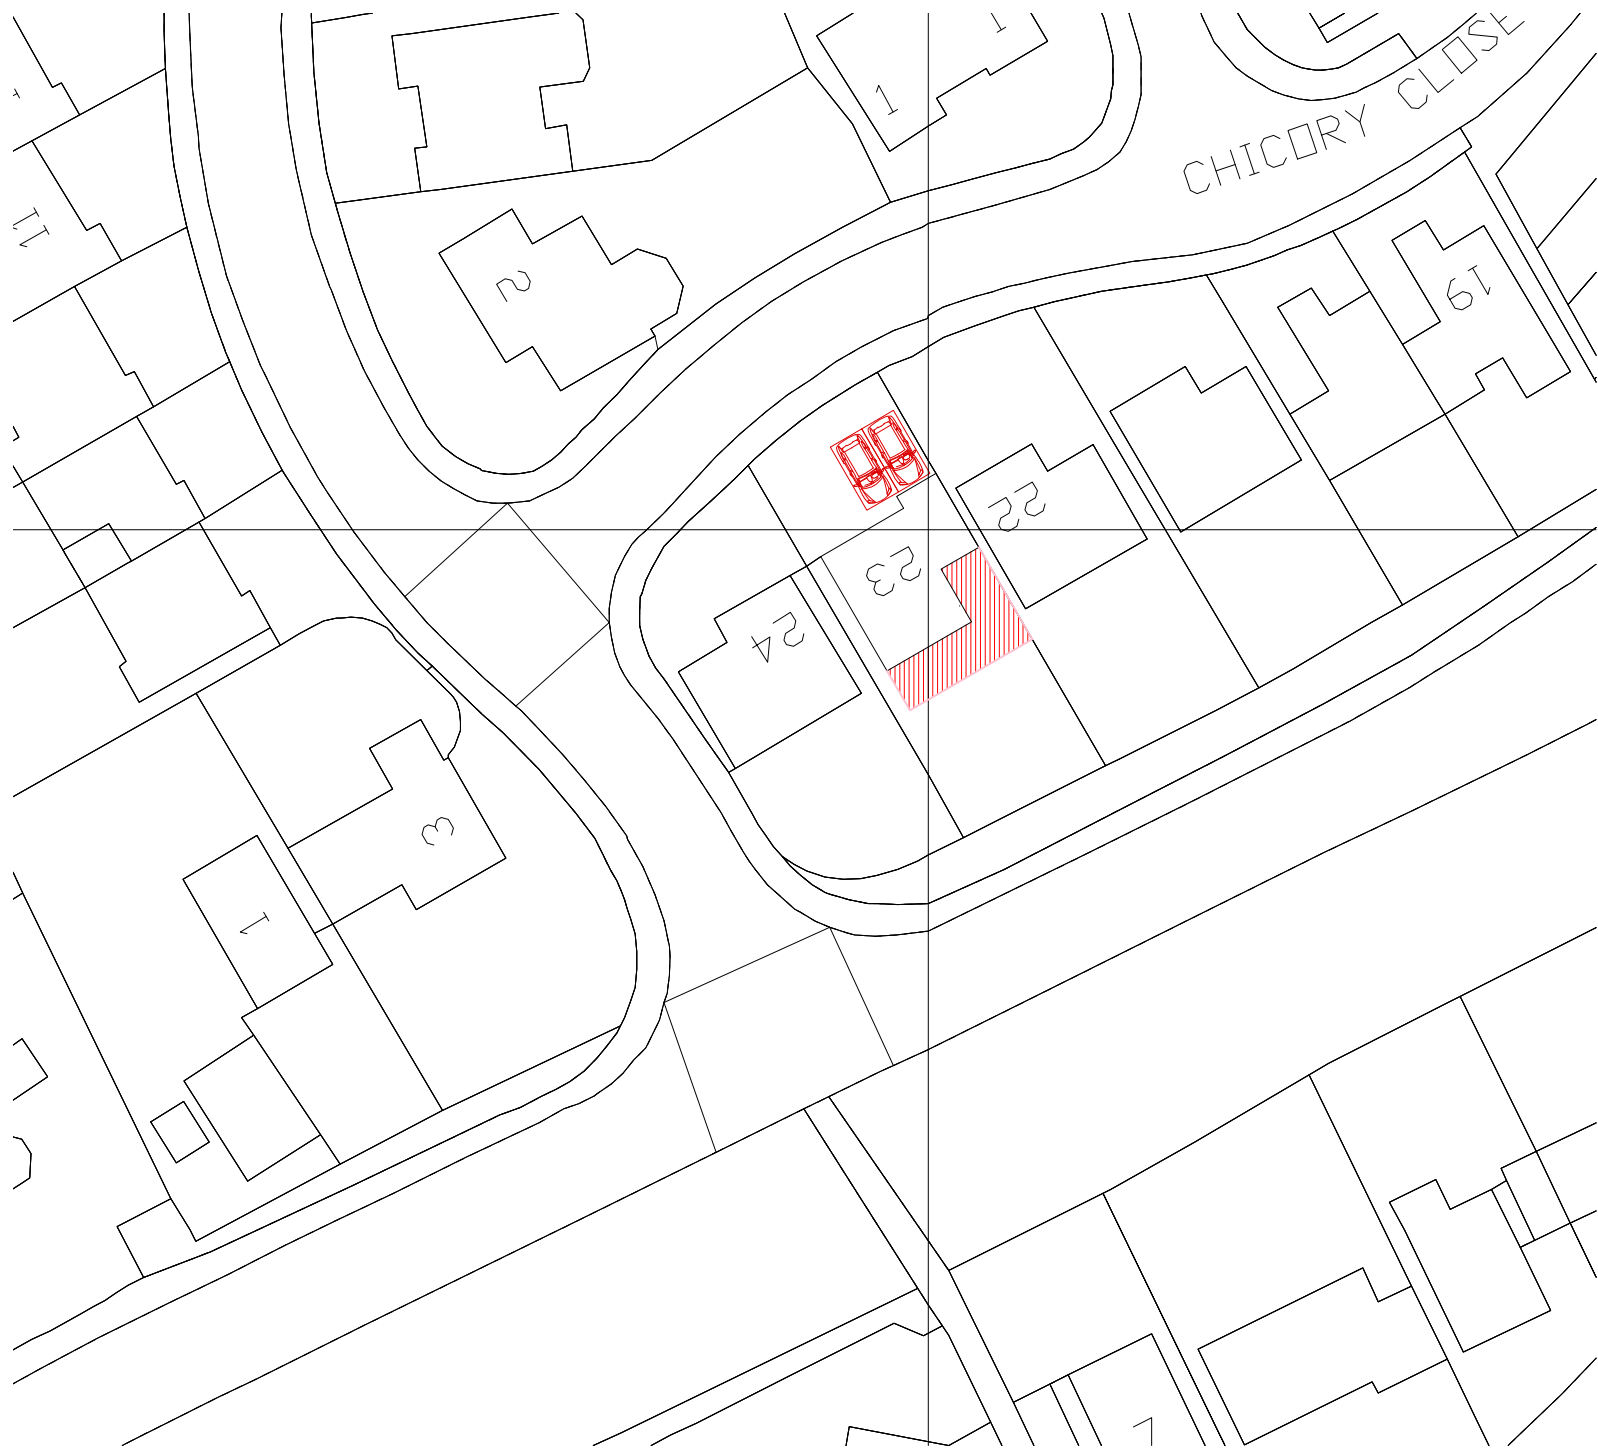

0 10 20 m

Site Plan (1:500)

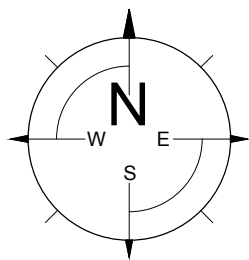

Location Plan (1:1250)

23 Chicory Close
Earley
Reading RG6 5GS

Site & Location Plans

Mr & Mrs. Collingwood

Lee Norris Design
27 Eden Way, Winnersh
Wokingham, Berkshire RG41 5PQ
Tel: 01189 787226
Mob: 07795 058193
E-mail: lee@leenorrisdesign.co.uk
Web: www.leenorrisdesign.co.uk

ref : LN

date : July'21

scale : As shown@A3

project : 21-471

dwg no./ rev : 003