





Front Elevation

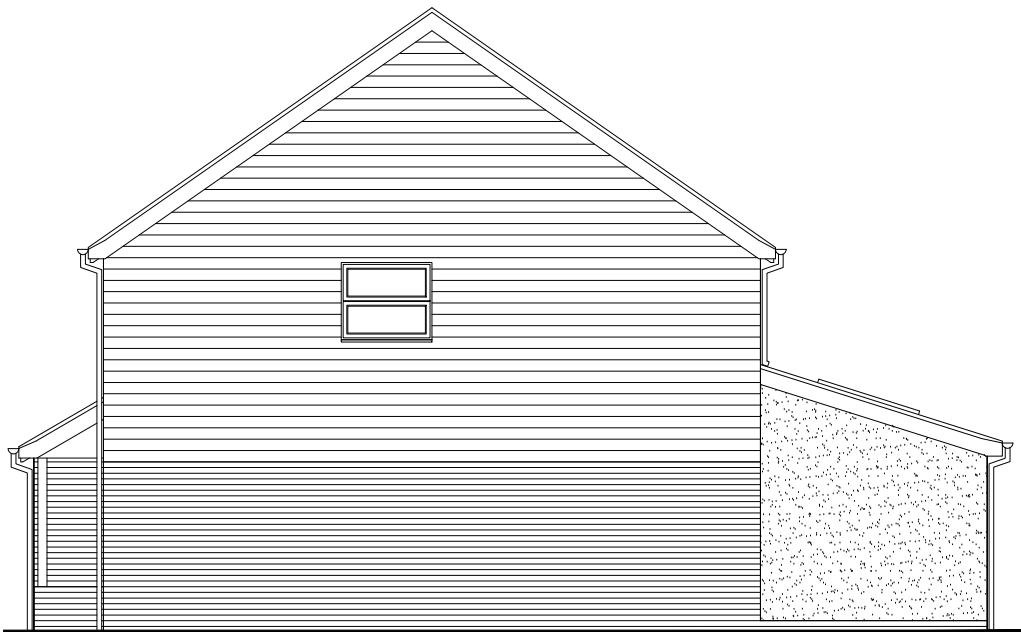


Side Elevation



Rear Elevation

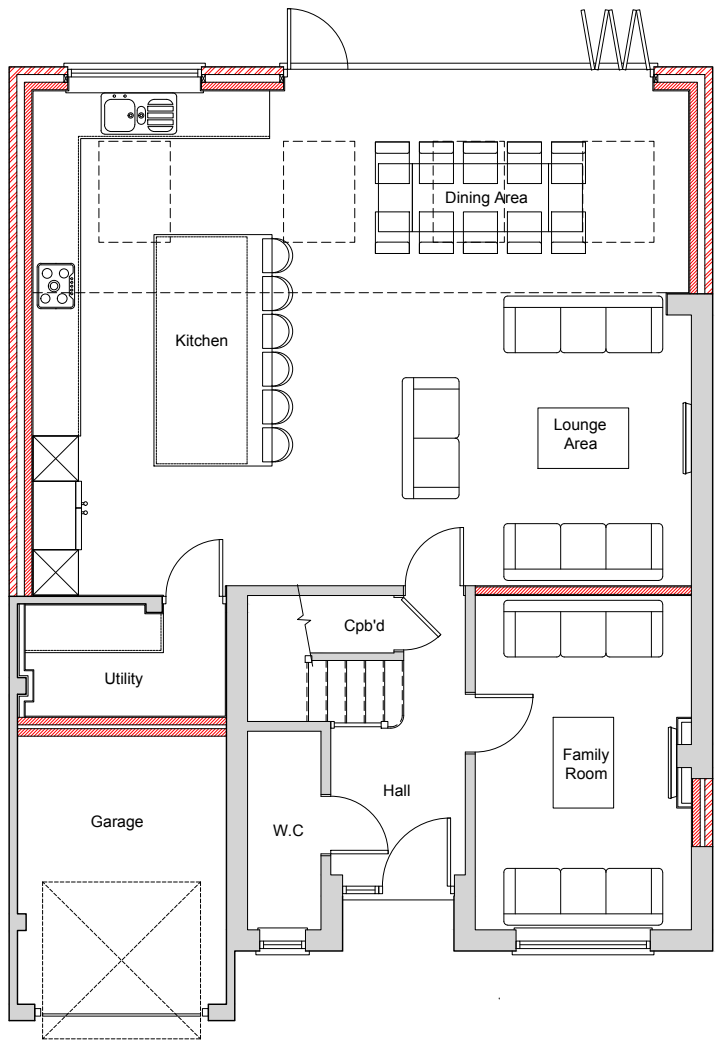

Ground Floor Plan

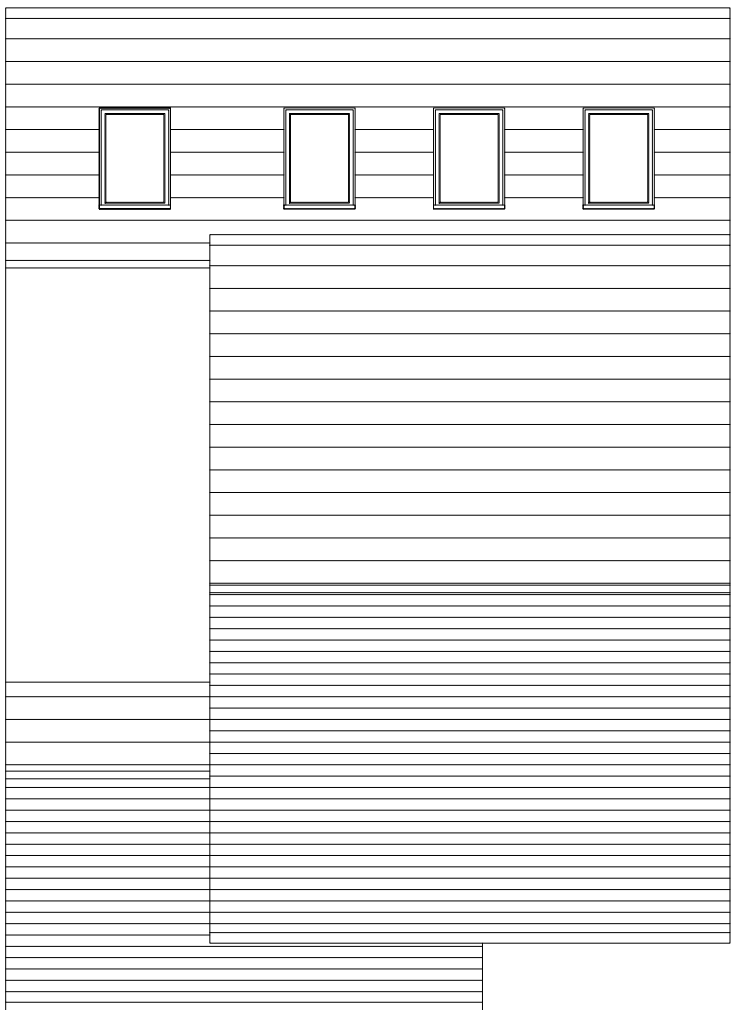

Roof Plan



Side Elevation

Existing verge overhang to be cut back and both existing and new bargeboards to be fixed flush to wall to minimise overhang. Upstand to be provided to edge of flat roof to prevent rainwater discharge over boundary

23 Chicory Close
Earley
Reading RG6 5GS

project :

Proposed Floor Plans
& Elevations

title :

Mr & Mrs. Collingwood

client :

Lee Norris Design

27 Eden Way, Winnersh
Wokingham, Berkshire RG41 5PQ
Tel: 01189 787226
Mob: 07795 058193
E-mail: lee@leenorrisdesign.co.uk
Web: www.leenorrisdesign.co.uk

Planning and building regulations drawings
for residential extensions, new build,
renovation and conversion projects.

ref : LN

date : July'21

scale : 1:100@A3

project : 21-471

dwg no. / rev : 002/B

Scale: 1:100