





FRONT

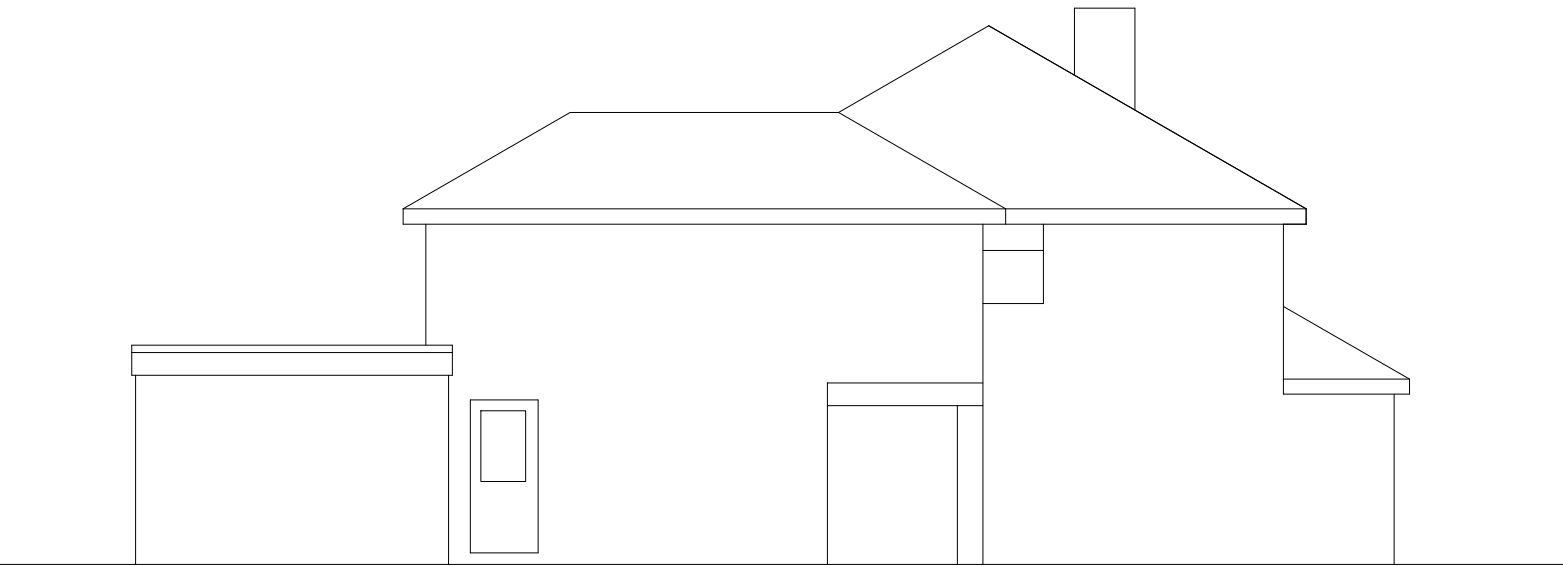


SIDE



REAR

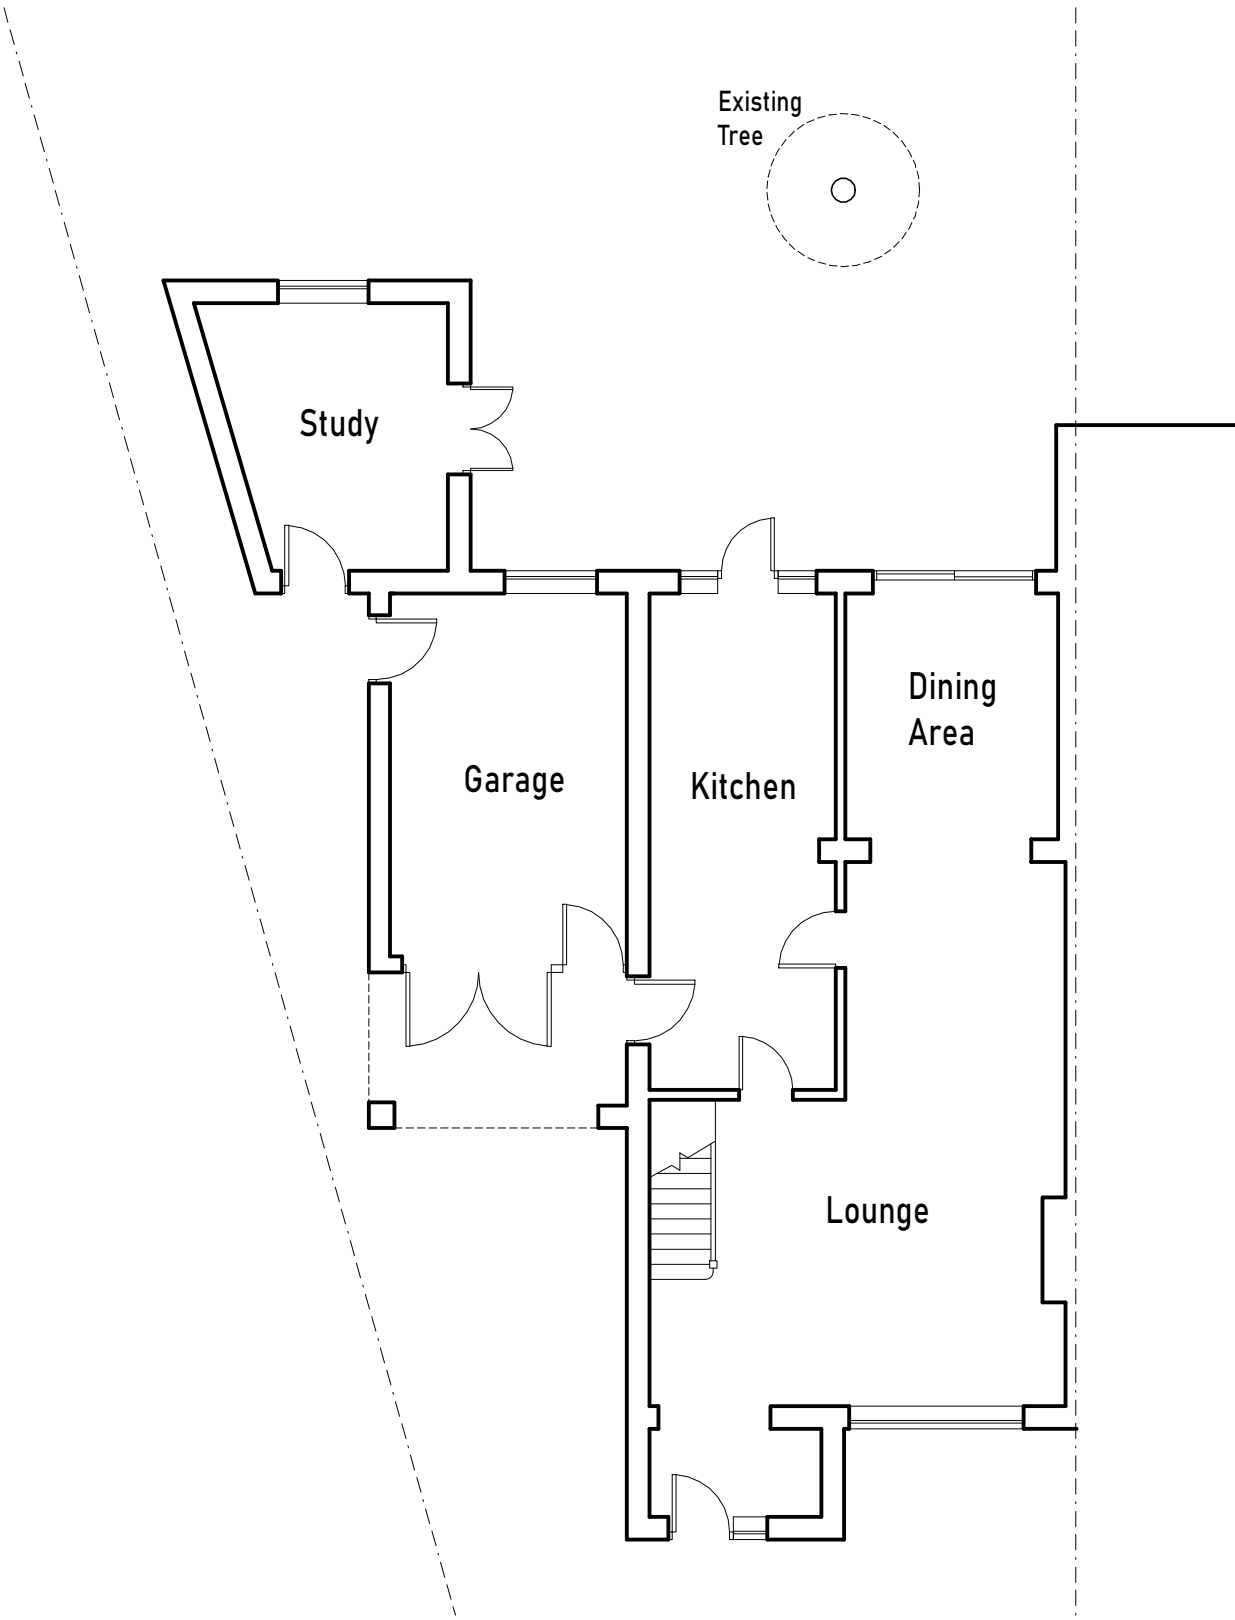

EXISTING GROUND FLOOR PLAN

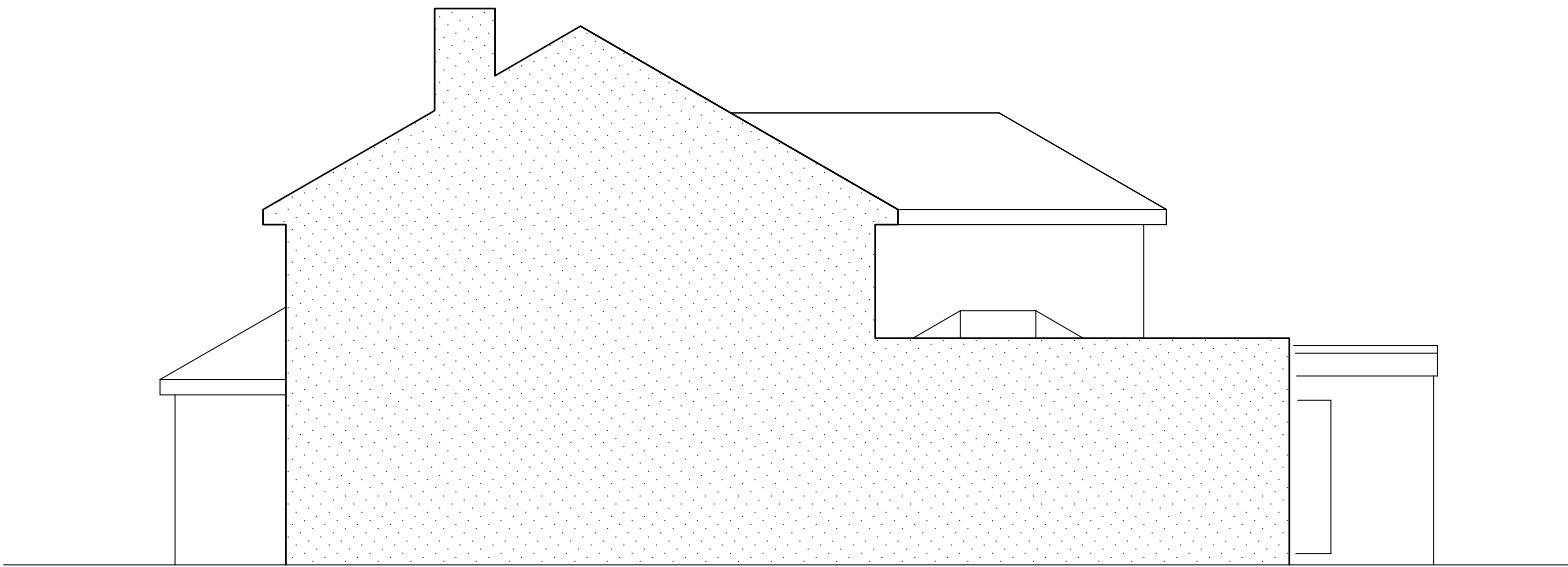

SIDE

Revision			Drwg No	SNOOK-1124-04			(A2)	1:100
			Title	EXISTING PLAN AND ELEVATIONS				
				2m	4m	6m	8m	

	S BIDDLE Ltd			Stephen Biddle BSc CEng FICE
	Email: stephen@sbiddle.co.uk			Mob: 07864 122 313 Web: www.sbiddle.co.uk

Client	Mr & Mrs E. Snook		
--------	-------------------	--	--

Address	12 Corbett Gardens, Woodley, Reading RG5 4JY		
---------	--	--	--

Drwg No	SNOOK-1124-04		Scale: 1:100
---------	---------------	--	--------------

Title	EXISTING PLAN AND ELEVATIONS		
-------	------------------------------	--	--