


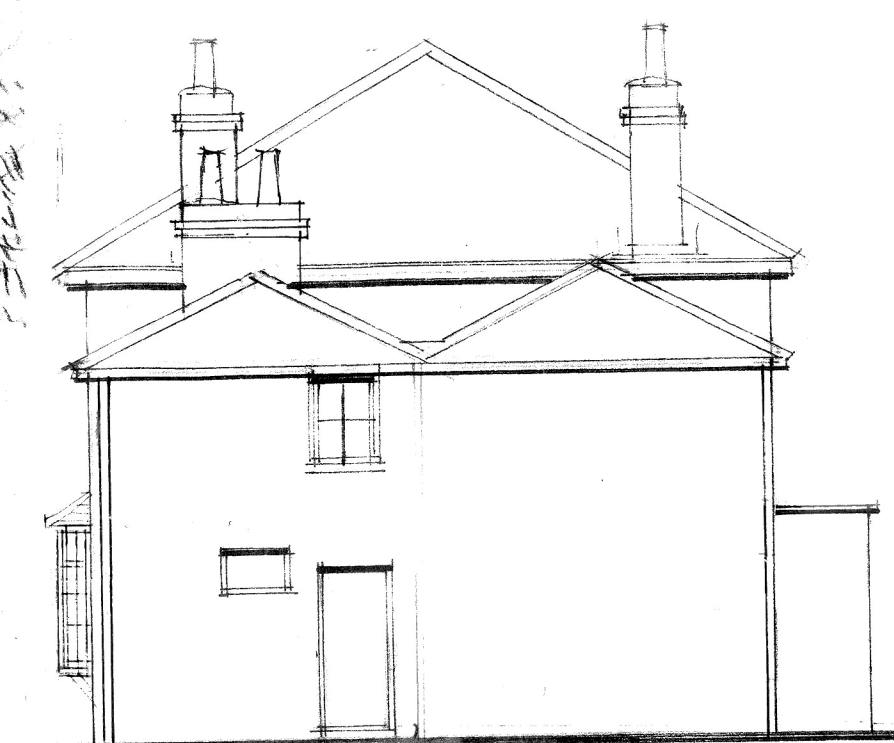

West Front Elevation


Existing & Proposed Elevations 1:100



North




South

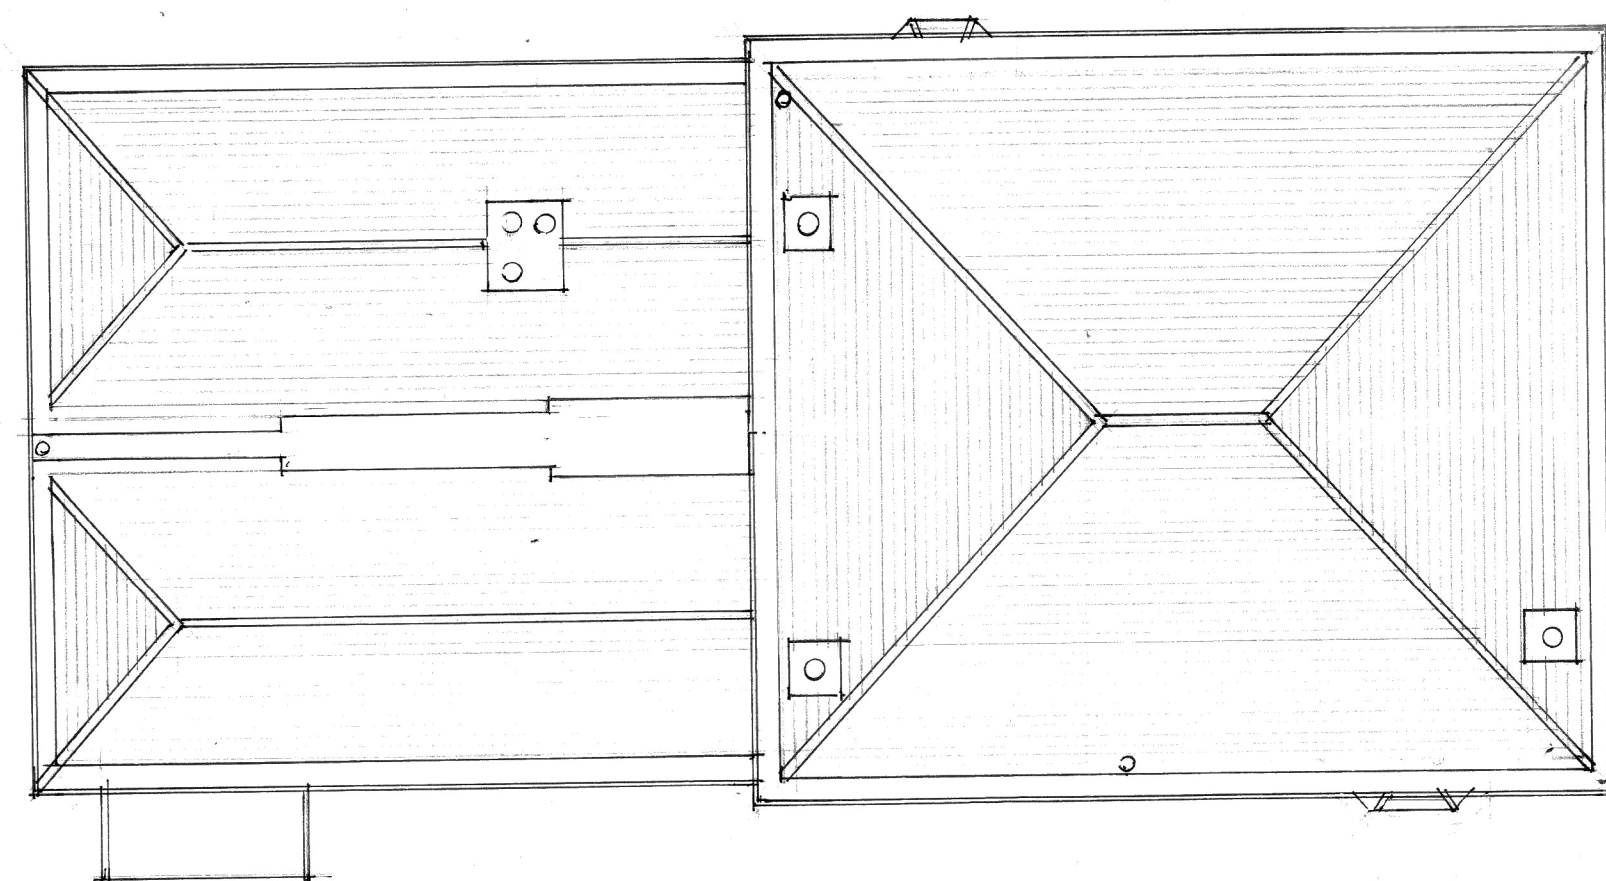

Roof Plan 1:100



East

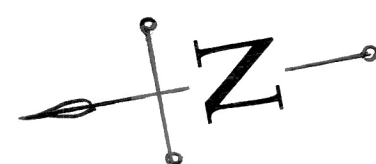

High Street

Domus Design Associates

Architecture, Planning & Interior Design Consultants Chartered Building Engineers
The Gatehouse, Sonning Lane, Sonning-on-Thames, Berkshire, RG4 6ST.
Phone & Fax: 0118 9697376 david@dpbates.co.uk

Mr. & Mrs. P. Benton,

Client:

Brook House,

High St.,

Sonning,

RG4 6UP.

Project:

May 2024

Date:

D.P.Bates 0118 969 7376

Drawn:

**Replacement Tiled Roof
As Existing**

Dwg Title:

1:100

Scales:

BHS/24/3

Dwg NO.