


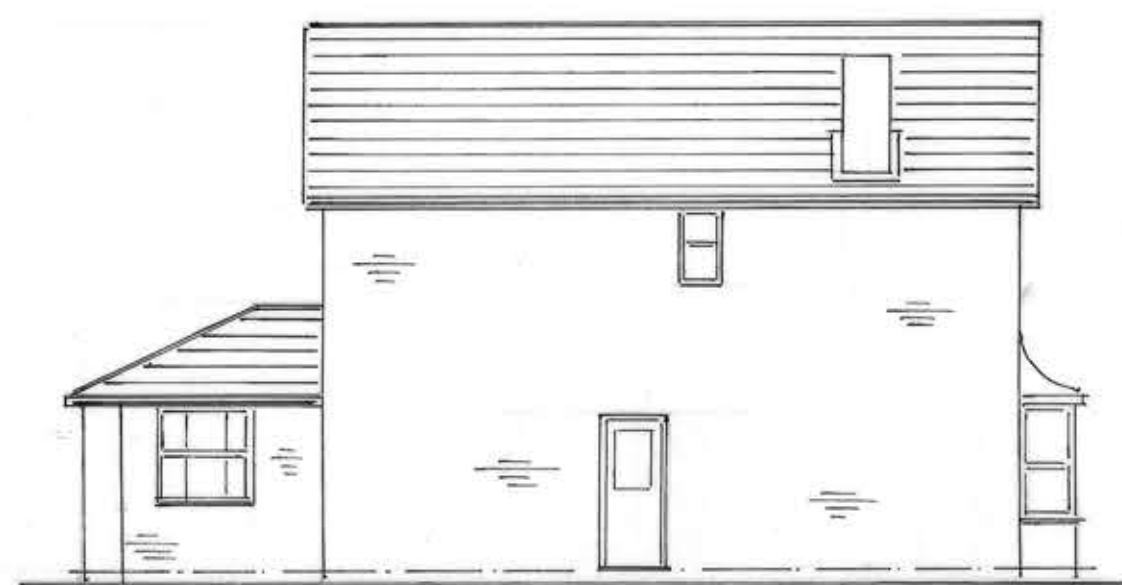

side



front




side



rear

EXISTING ELEVATIONS
scale 1:100

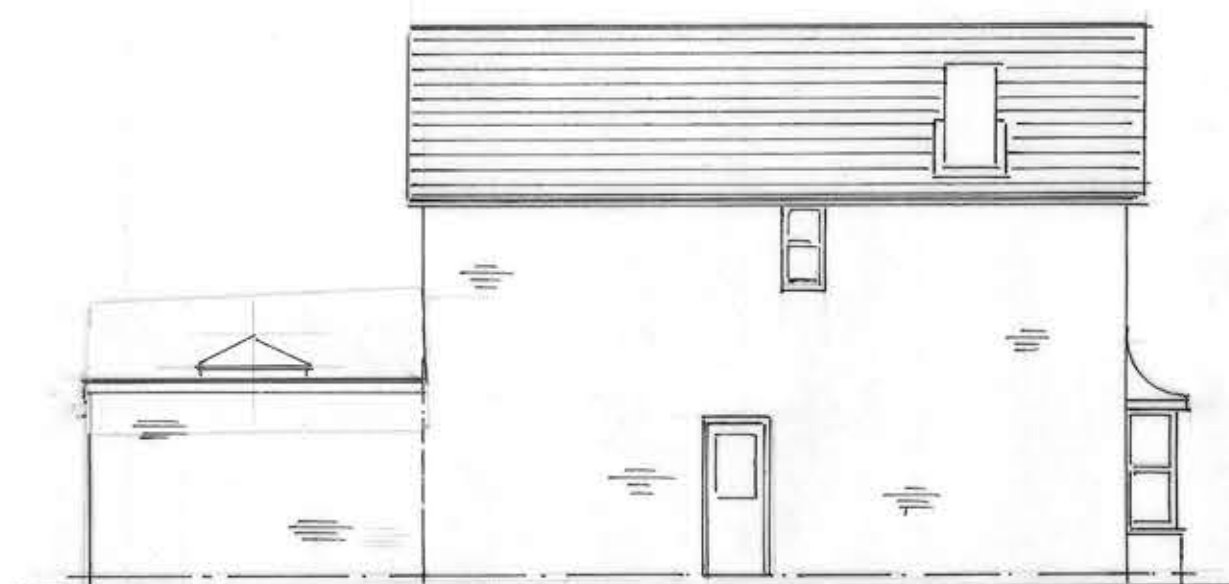

side



front




side




rear


PROPOSED ELEVATIONS
scale 1:100

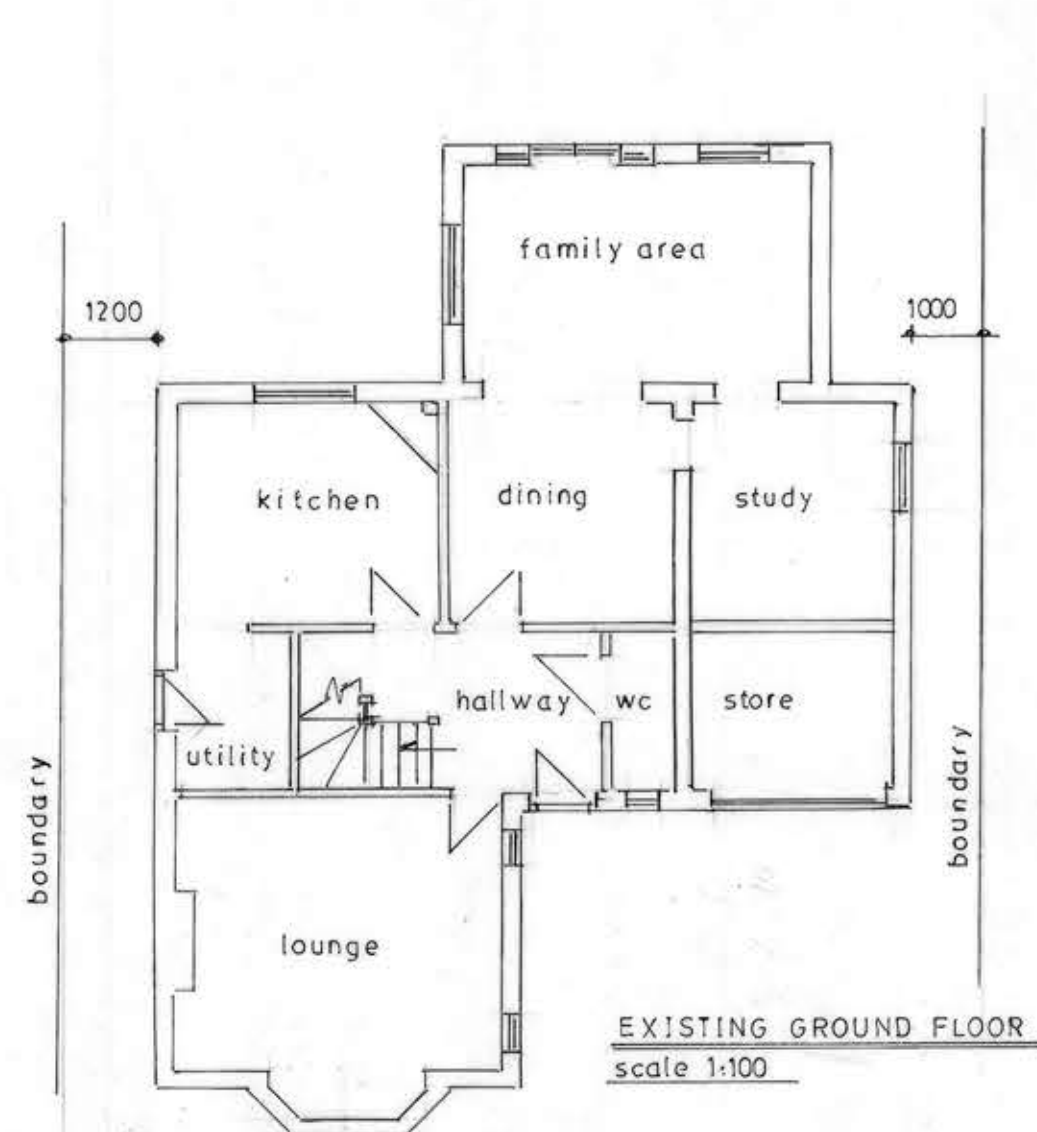


EXISTING GROUND FLOOR
scale 1:100

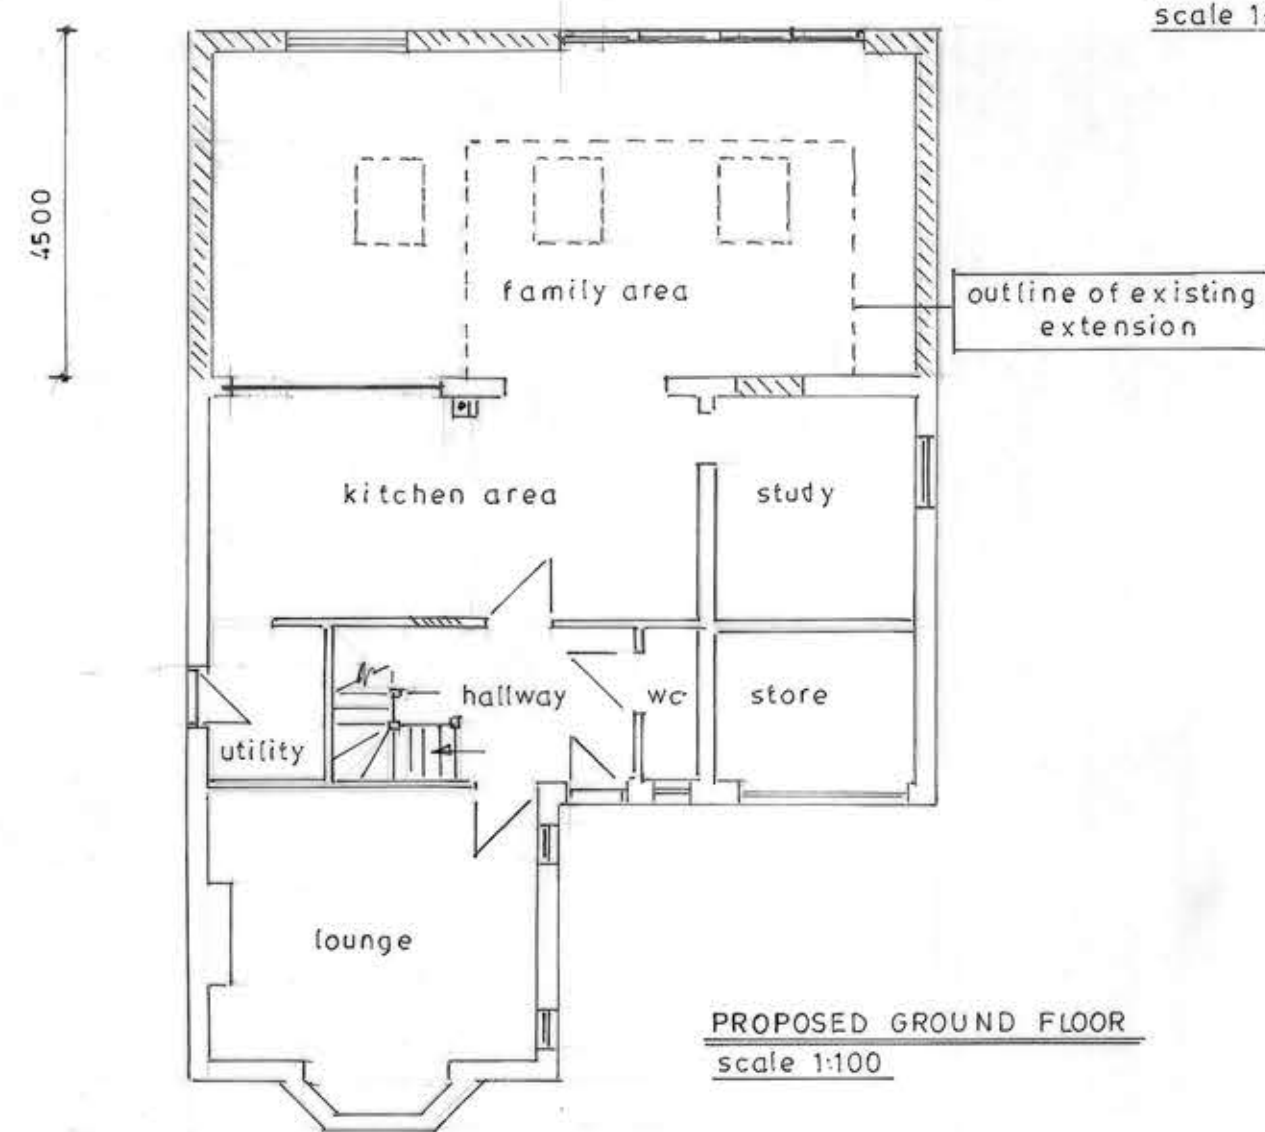


PROPOSED GROUND FLOOR
scale 1:100

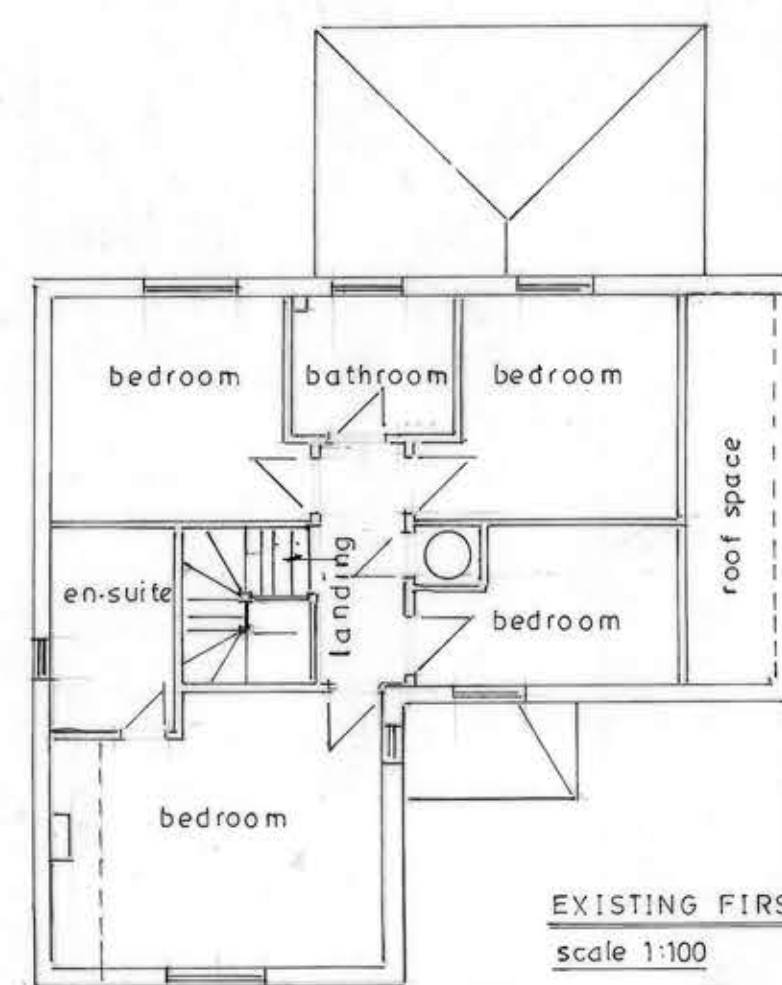


EXISTING FIRST FLOOR
scale 1:100

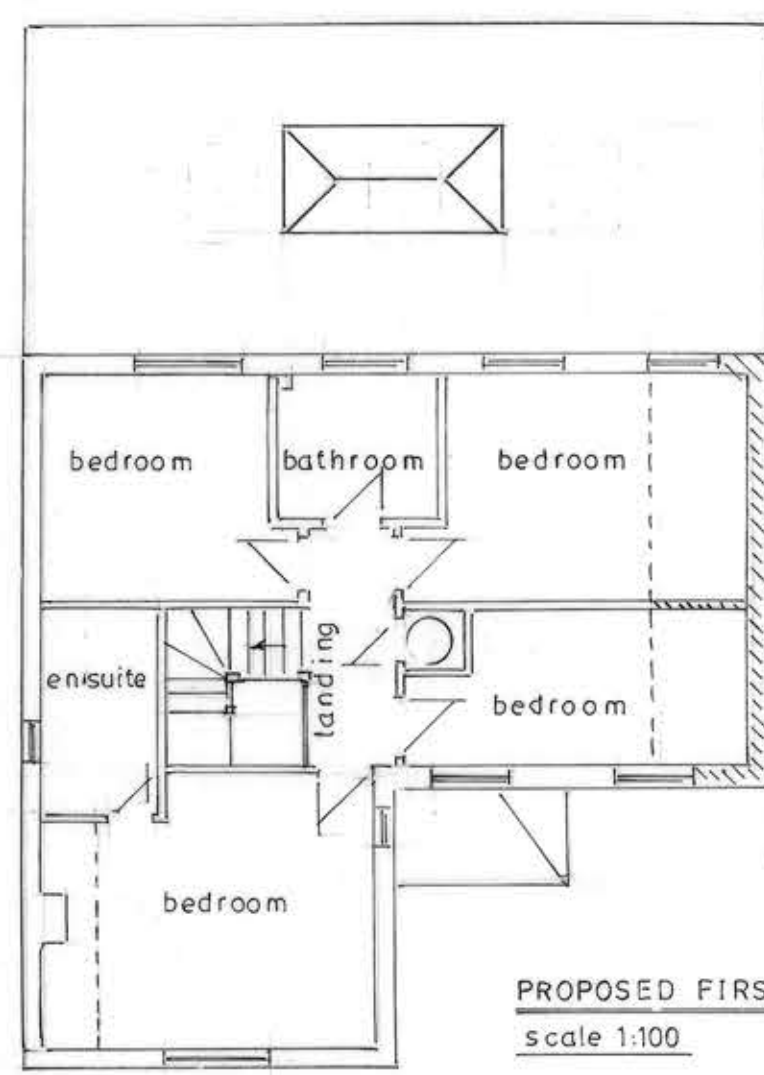

PROPOSED FIRST FLOOR
scale 1:100

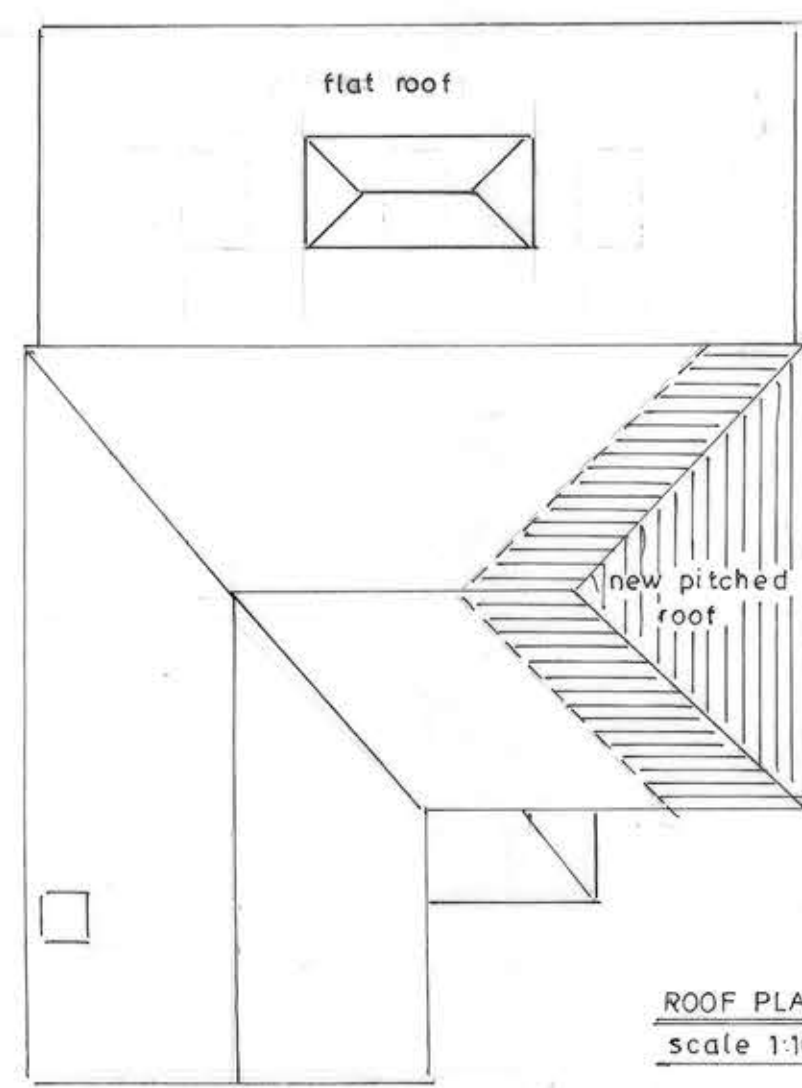


ROOF PLAN
scale 1:100

 

scale 1:100

block plan-scale 1:500
hand drawn from survey

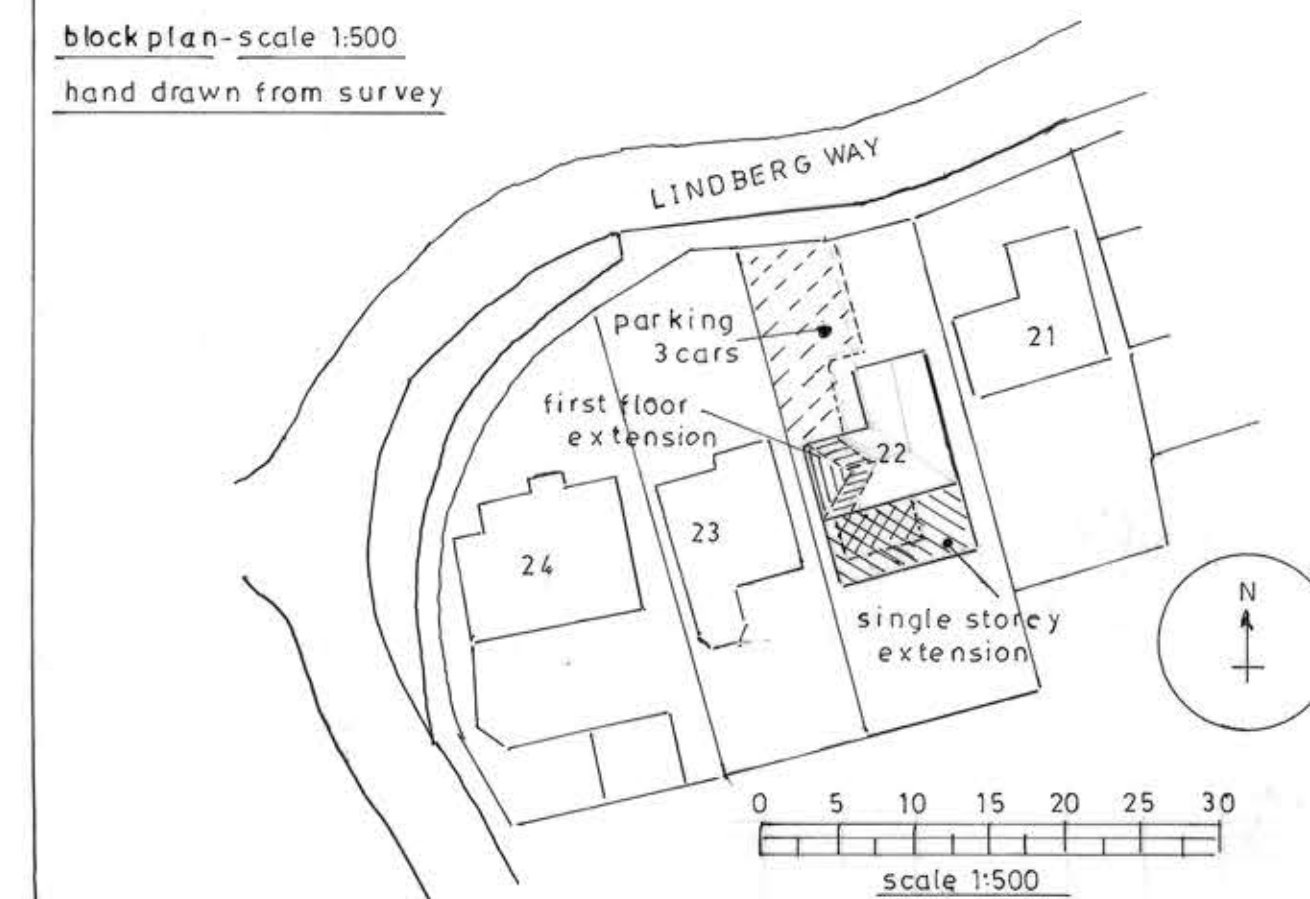

NOTES:
All dimensions must be checked on site and not
relied on for this drawing.

B	July 2024	Flat roof at rear added
A	Aug 2023	side elevation revised
	Date	Revisions

© copyright

Client

Job Title
proposed single storey rear extension
proposed first floor side extension

Drawing Title
No 22 LINDBERG WAY
WOODLEY
READING
RG45 4XE

sheet 1 of 2 sheets

Scale 1:100 (at A1)

Date
September 2022

Drawn by

Org. No.

Rev.

B
July 24