



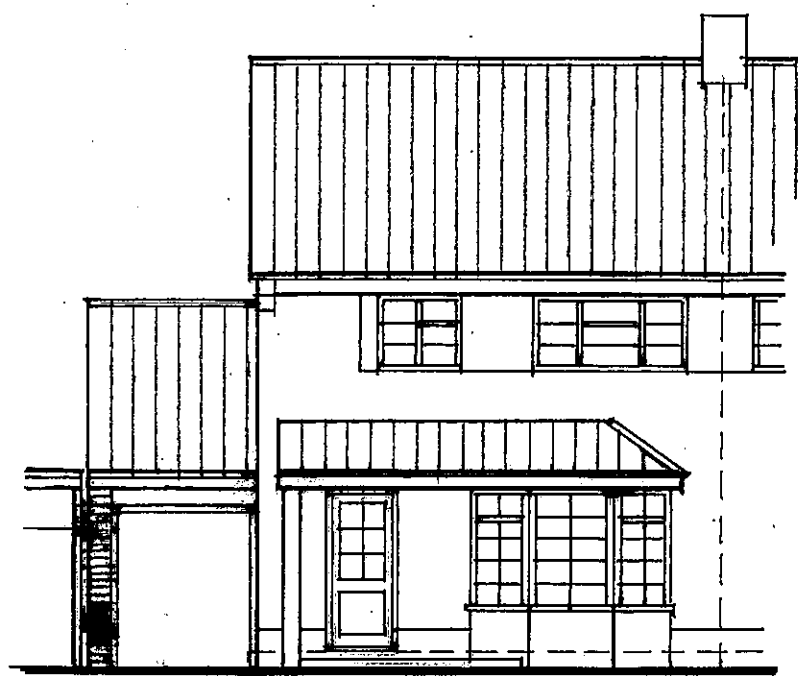


front elevation

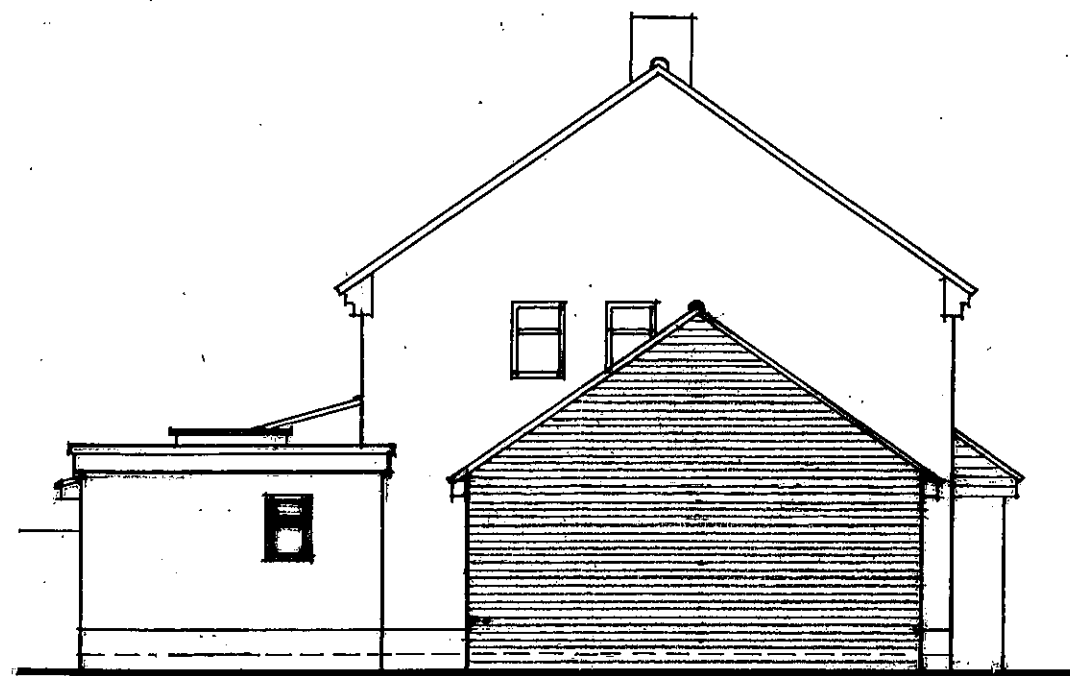


side elevation



rear elevation

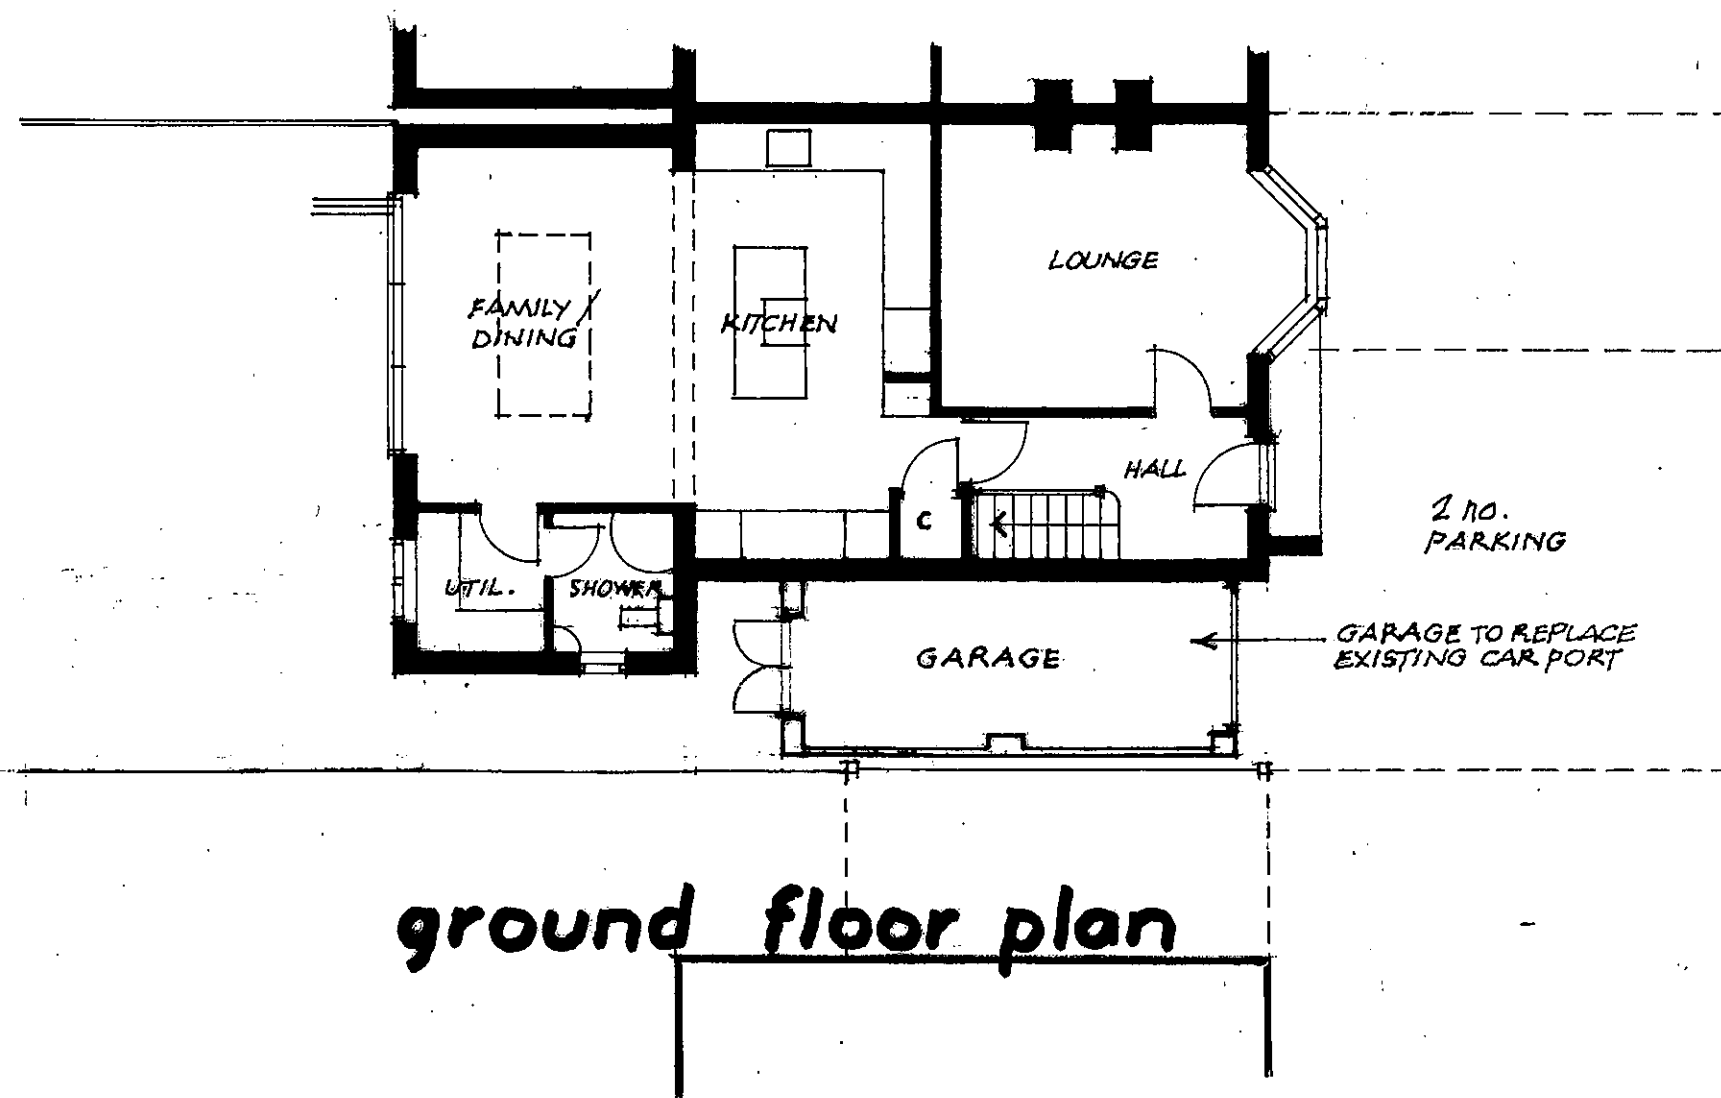

Note: Planning Approval given Ref: 243025
dated 27th Jan. 2025

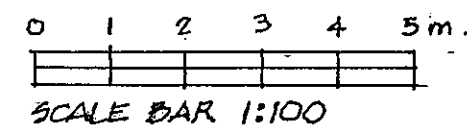

60, ROCHESTER AVENUE
WOODLEY
READING
BERKSHIRE RG5 4NB

Scale 1:100
Date **dec.2024**
Revision

PROPOSED

393-02

**Countryside
Designs**

countryside_designs@outlook.com

White Gables
School Road
Hurst
Berks, RG10 0DR
0118 9340390
07811 252850