



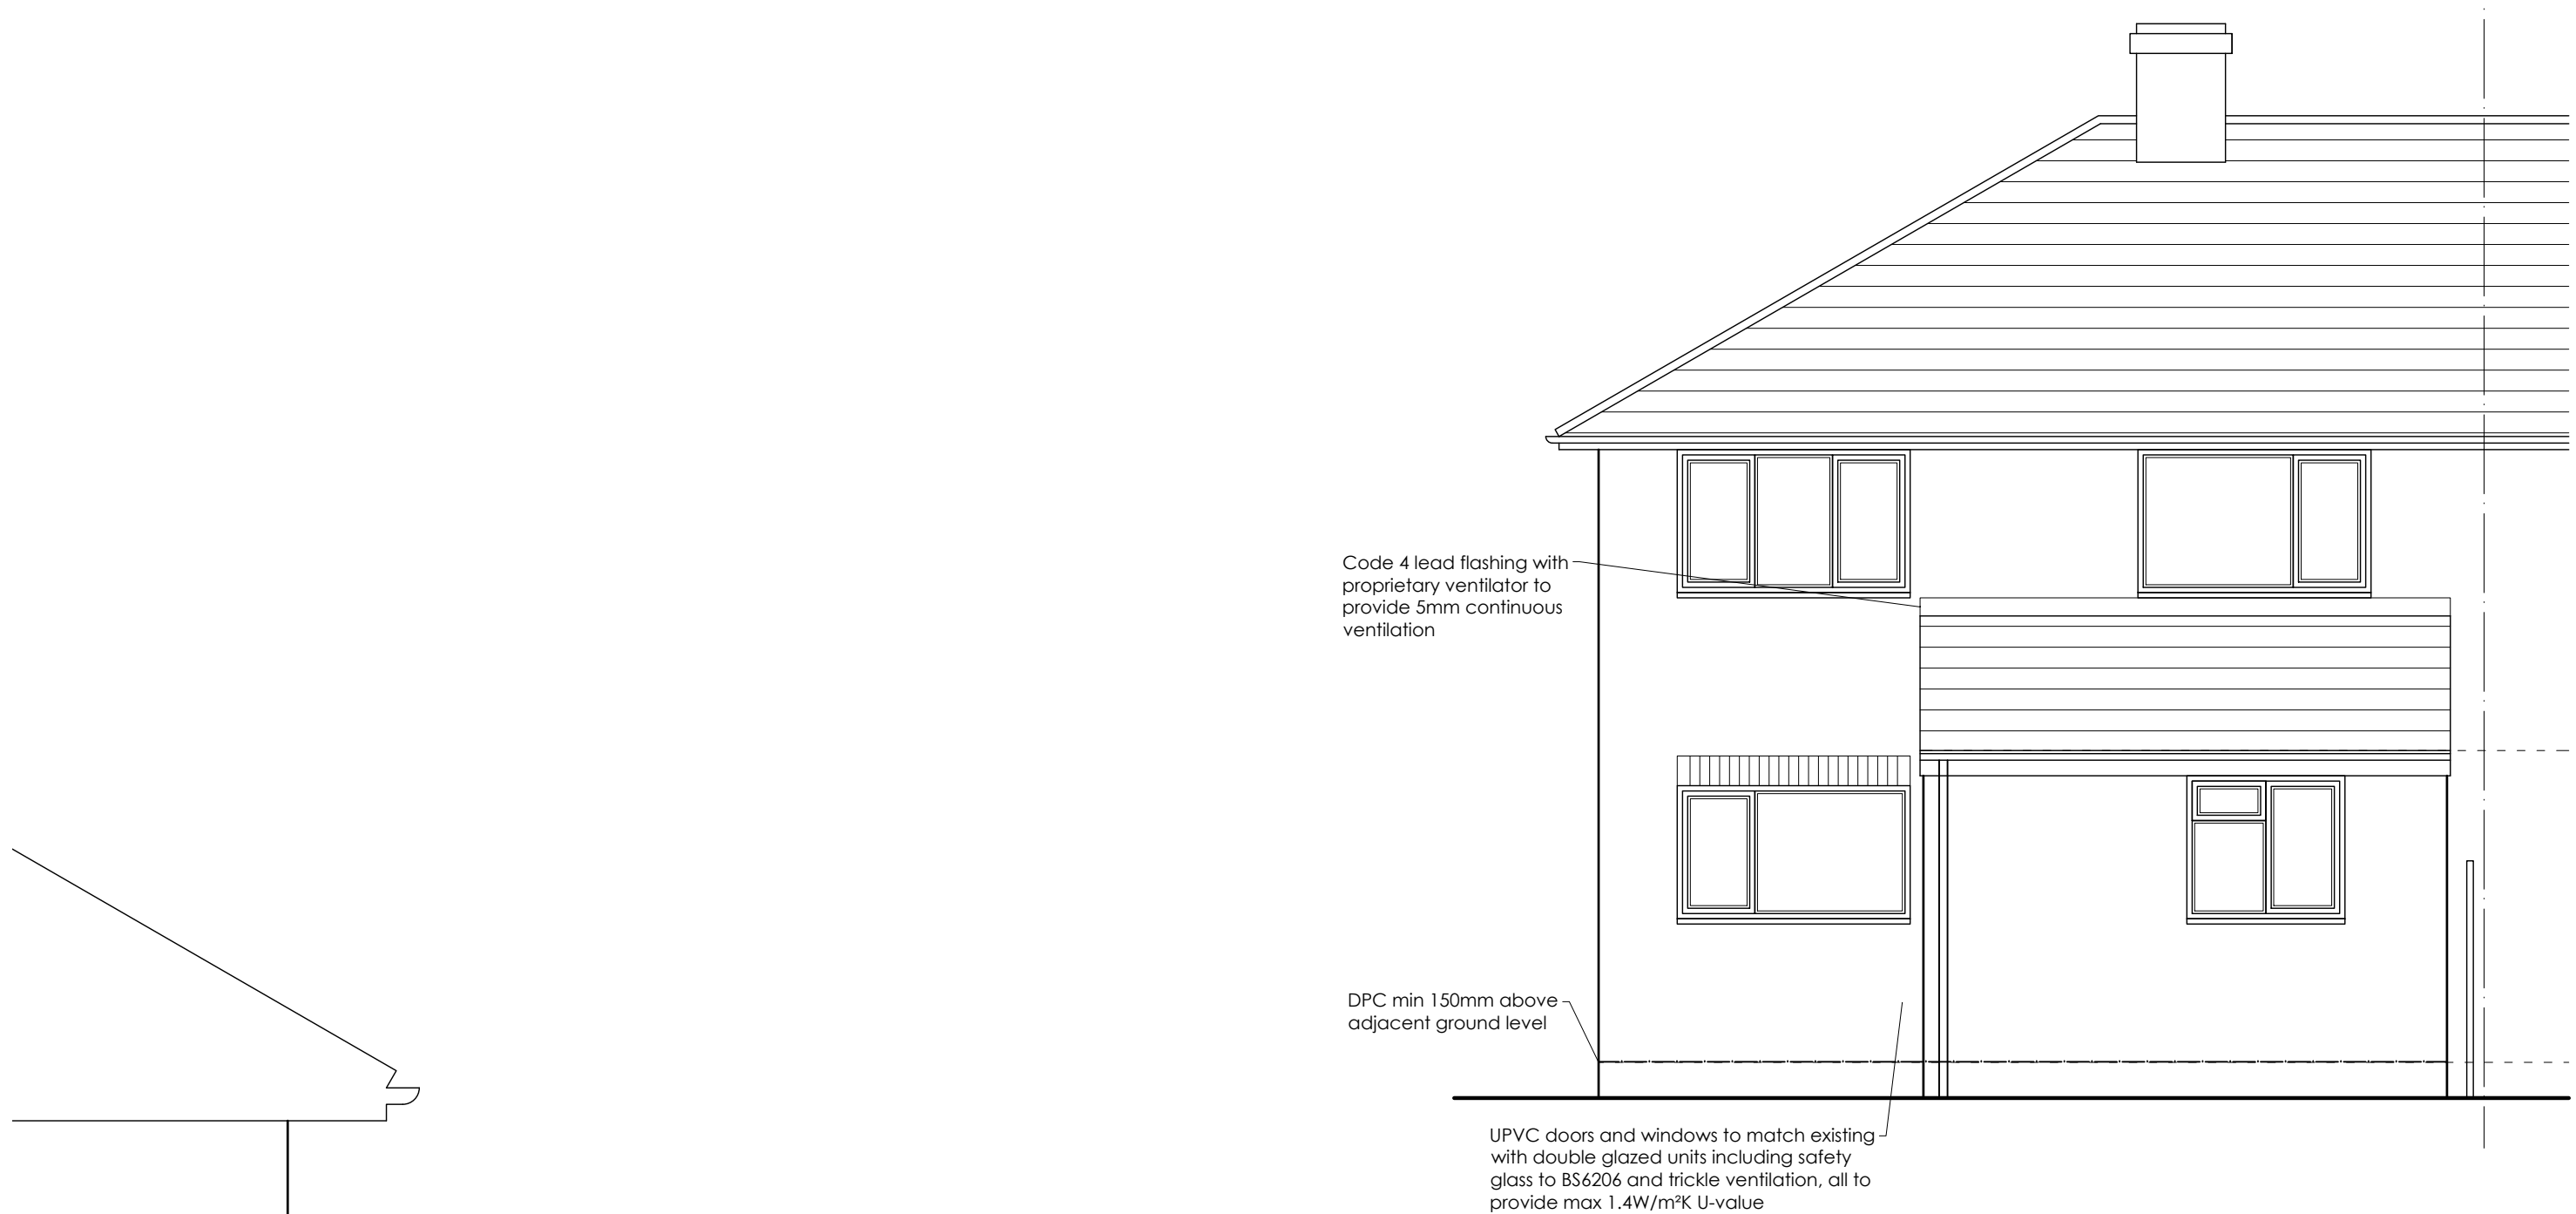


REAR ELEVATION

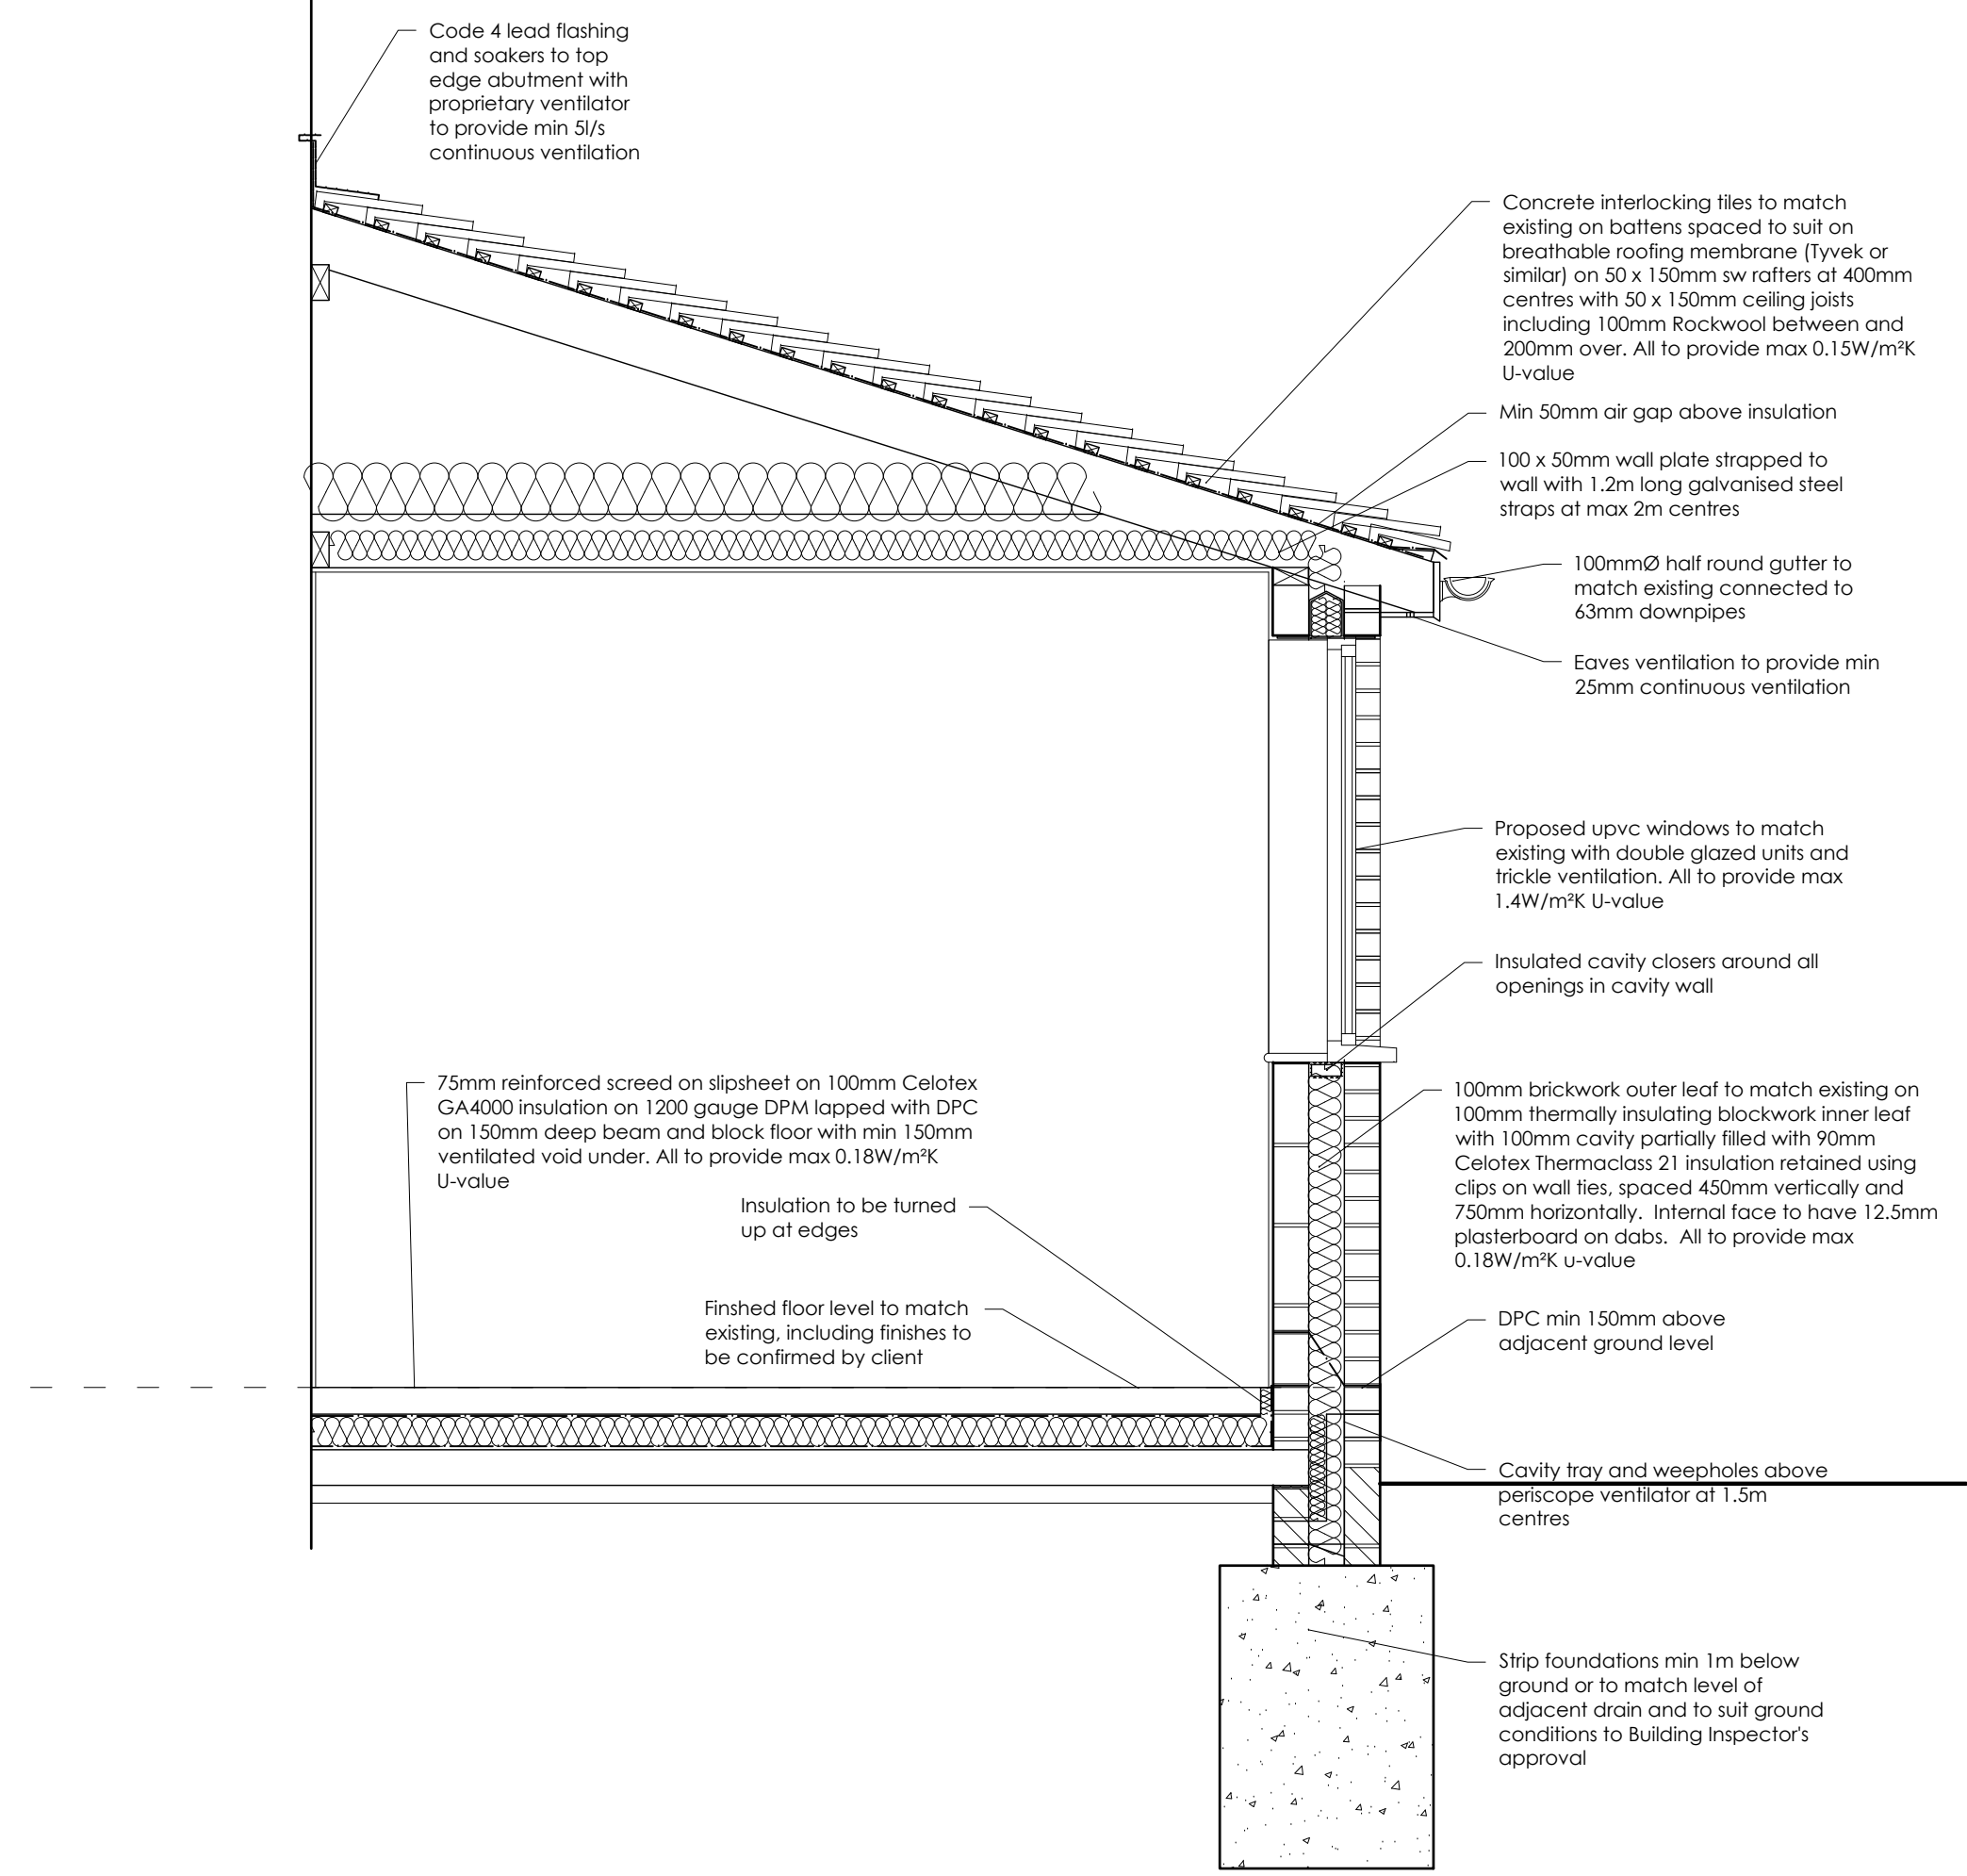


SECTION THROUGH FAMILY ROOM



SIDE ELEVATION

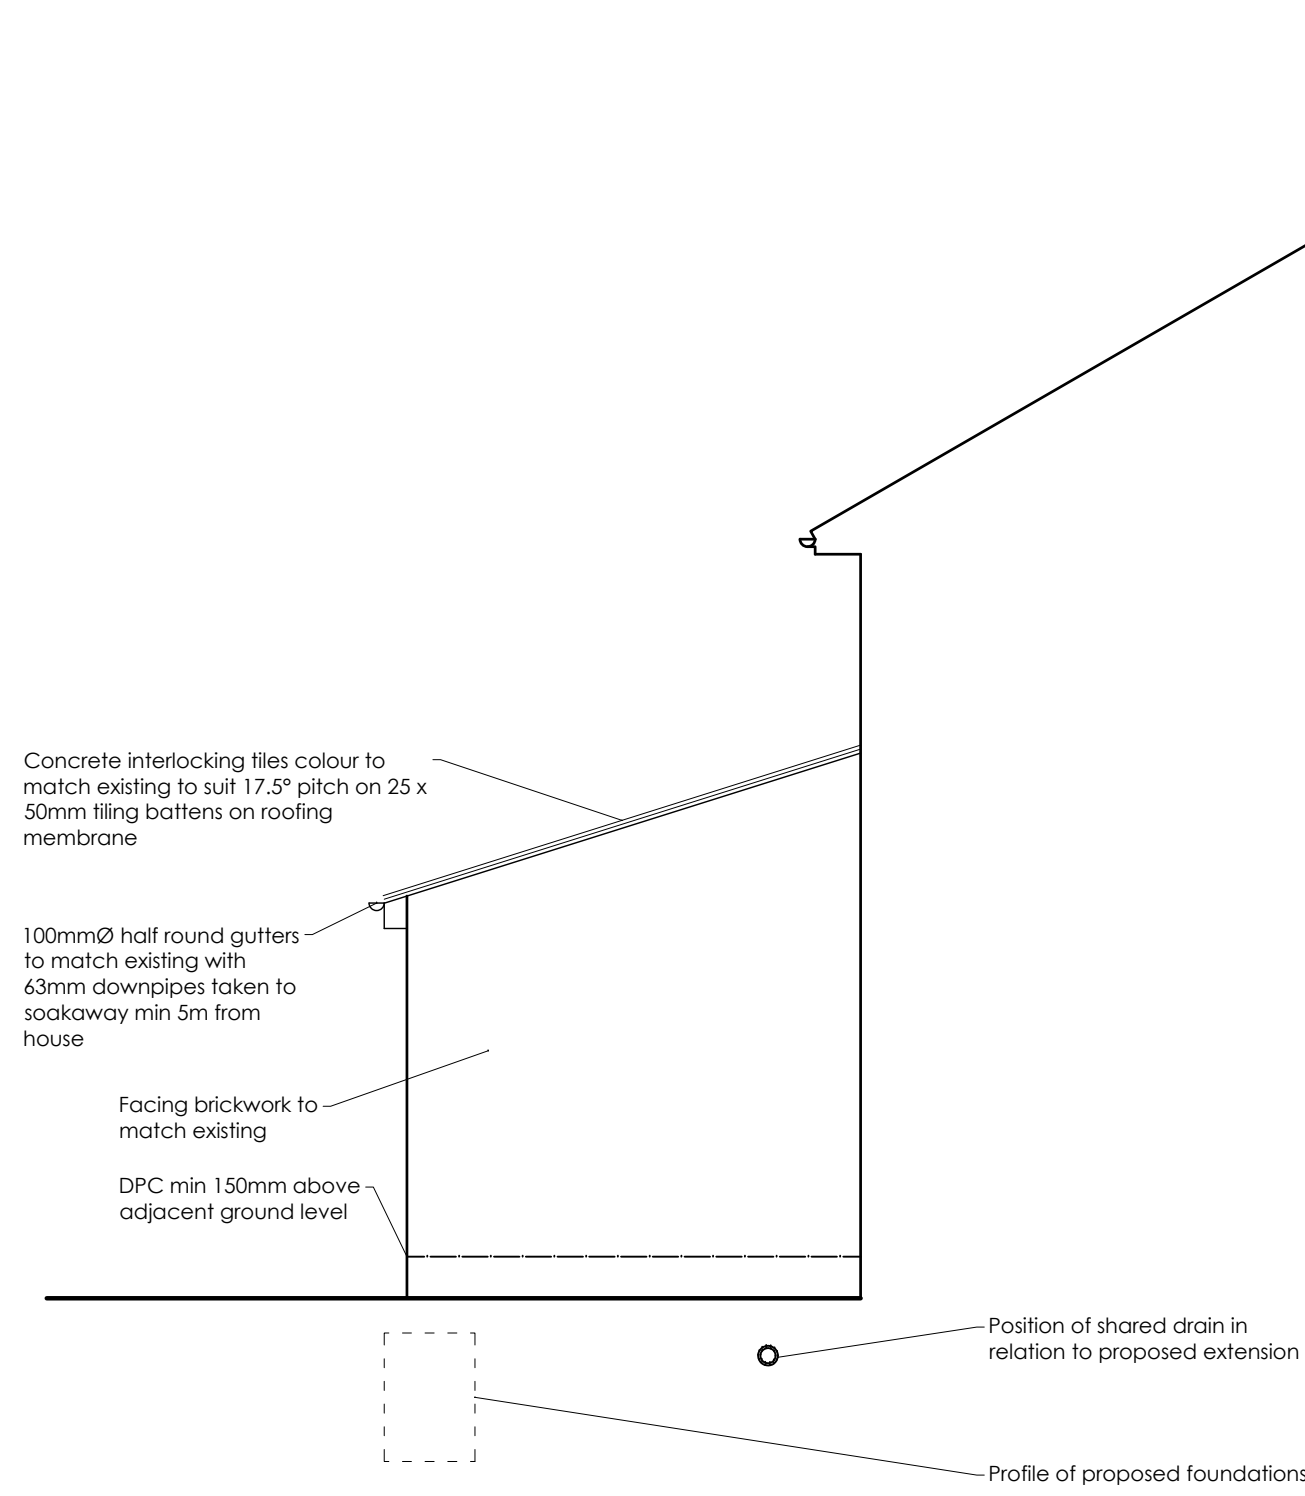

SIDE ELEVATION

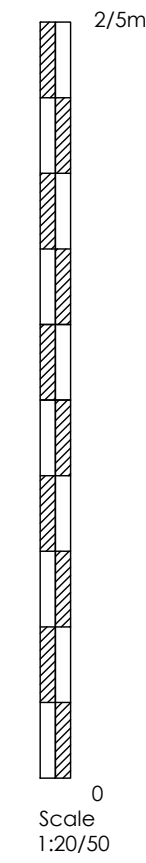

DATE	REVISION	DESCRIPTION
May 2026	A	Window design amended

DRG. REMAINS COPYRIGHT OF THE ARCHITECT. ANY REUSE OR REPRODUCTION OF THIS DRAWING WITHOUT THE ARCHITECT'S PERMISSION IS PROHIBITED. DRAWING STATUS: PRELIMINARY FOR APPROVAL CONSTRUCTION

Anne Owen Architects Ltd
24 Springfield Park, Twyford, Reading RG19 5JH
Tel: 0118 8841202
www.anneowenarchitects.co.uk
Director: Anne Owen
Company Registered in England & Wales No. 8841202



DATE: May 2026
SCALE: 1:20
REV: A

JOB TITLE: Proposed Extension
11 Cheriton Avenue
Twyford
JOB No.: 2623
DWG No.: 110

CLIENT: Mr & Mrs Watson
DRG TITLE: Proposed Sections