

DRG. REMAINS COPYRIGHT OF THE ARCHITECT.
DIMENSIONAL DISCREPANCIES TO BE REFERRED
TO THE ARCHITECT
DO NOT SCALE


DRAWING STATUS ☒ PRELIMINARY ☐ FOR APPROVAL ☐ CONSTRUCTION

DATE


-

REVISION 3 Drawing


Scale 1:200

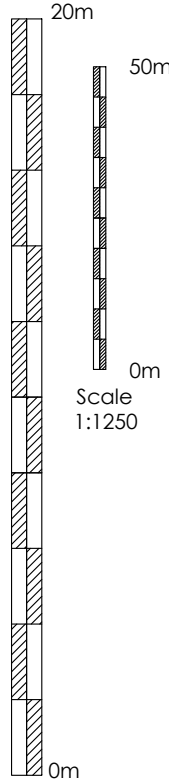

SITE PLAN
1:200

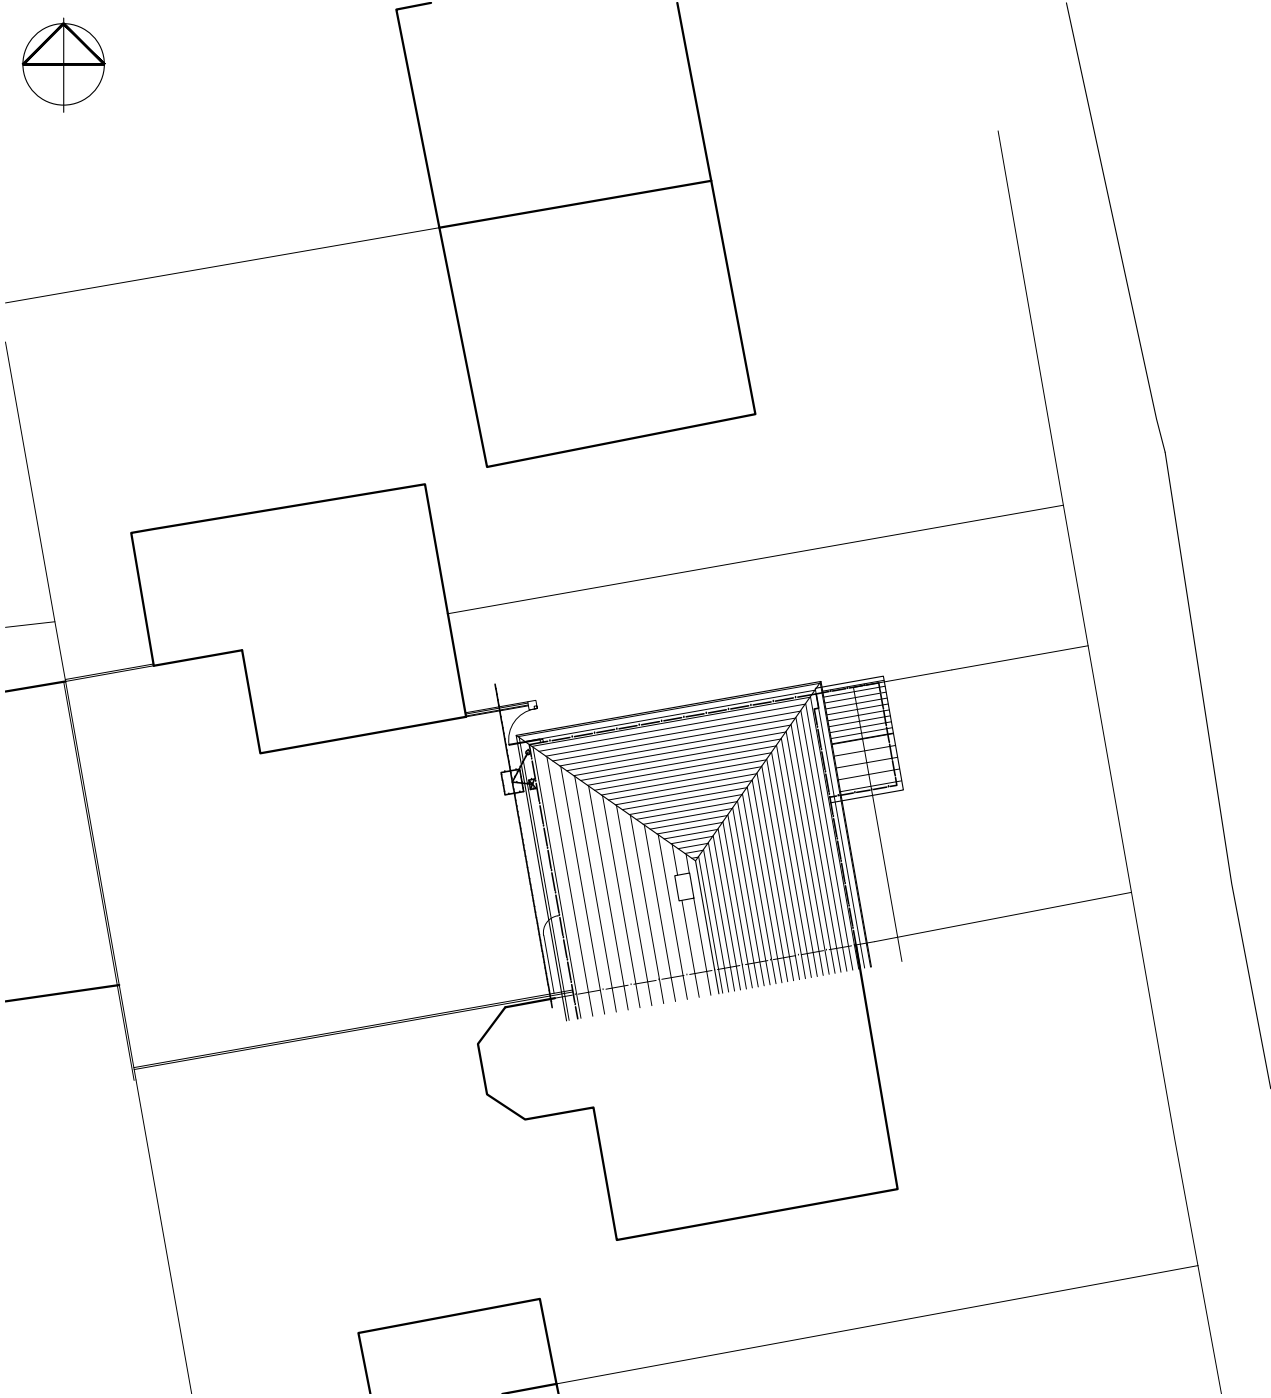

LOCATION PLAN
1:1250

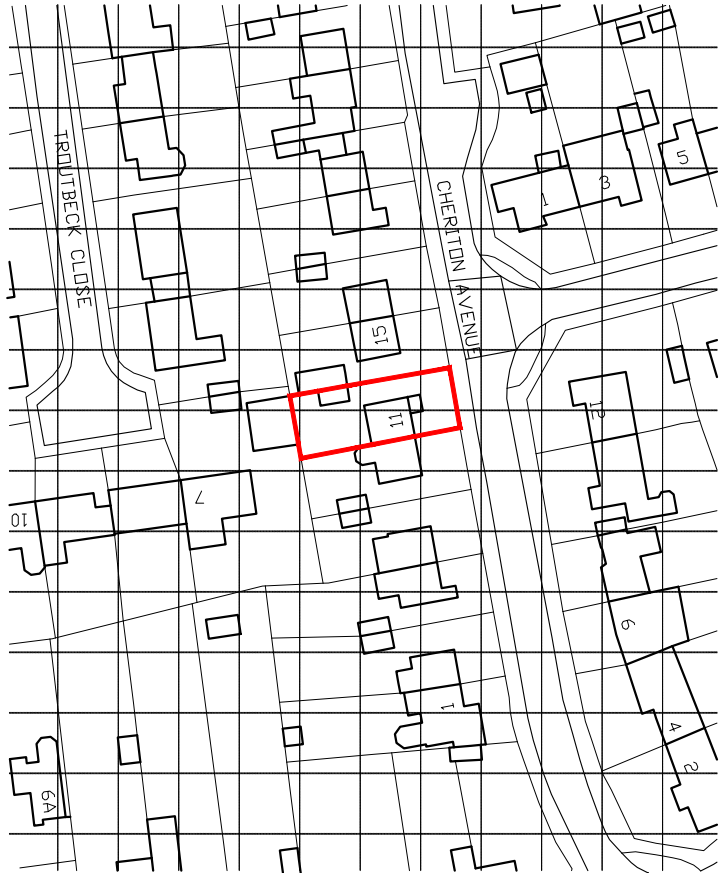

CLIENT

Mr & Mrs Watson

-

-

DRG TITLE

Location & Site Plan

JOB TITLE

Proposed Extension
11 Cheriton Avenue
Twyford

DATE

June 26

SCALE

1:200 & 1:1250

REV.

-

JOB No.

2623

DWG No.

11