



Notes:

FRONT ELEVATION - Scale 1:100

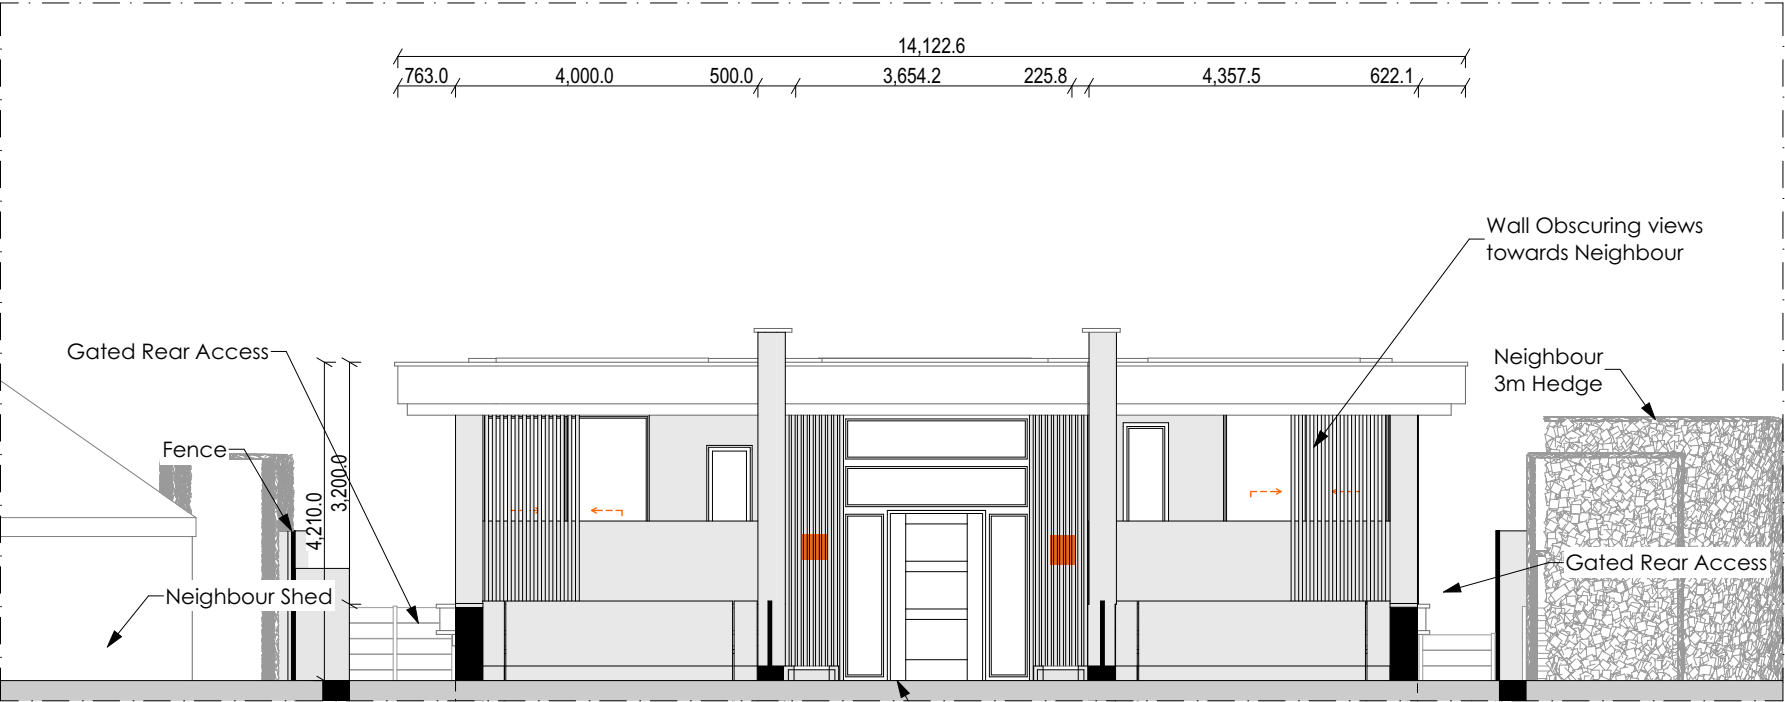

REAR ELEVATION - Scale 1:100

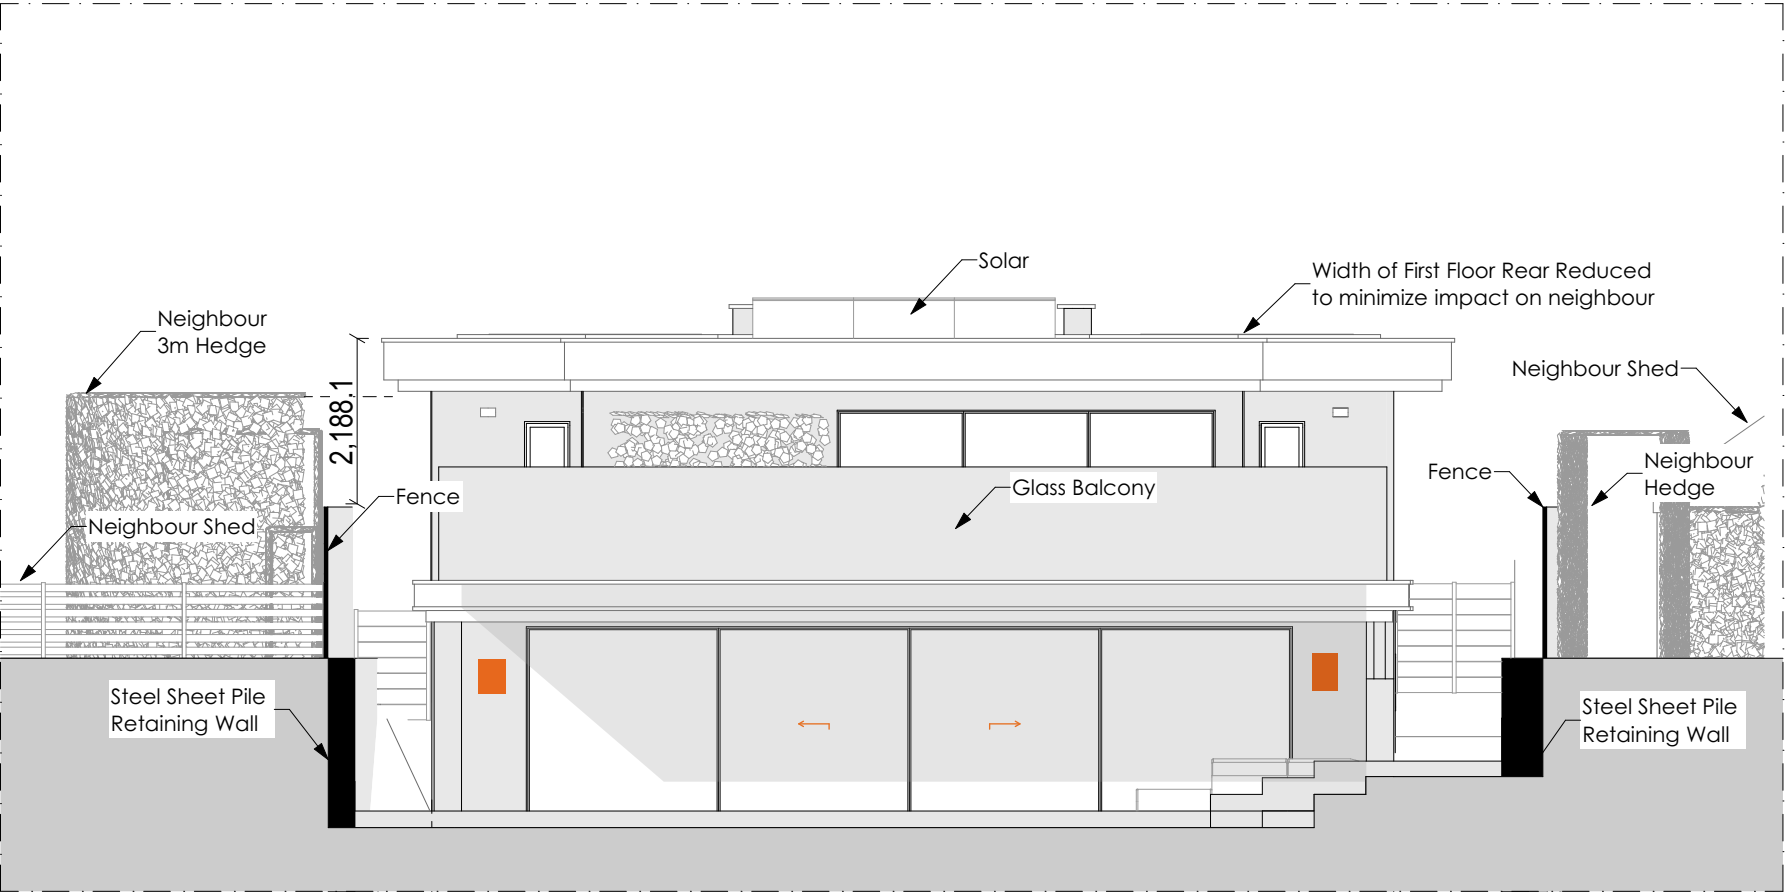

THE KEEN PARTNERSHIP The Courtyard Edinburgh Road Reading RG30 2UA Tel: 0118 9510 855 Fax: 0118 9510 866 chris@keenpartnership.co.uk www.keenpartnership.co.uk	cabe chartered association of building engineers RICS
Client: Jinder Singh Rahi	
Job Title: Silver Birches, Heath Ride, Sindlesham, Wokingham, RG40 3QJ	
Drawing Title: Proposed Lighting - Condition 10	
Issue Date: 11/06/2026	Status: Conditions
Drawn By: M.W	Scale: 1:100@A3
Drawing No: 9377-202.5	Rev: 6