




SITE PLAN 1:500

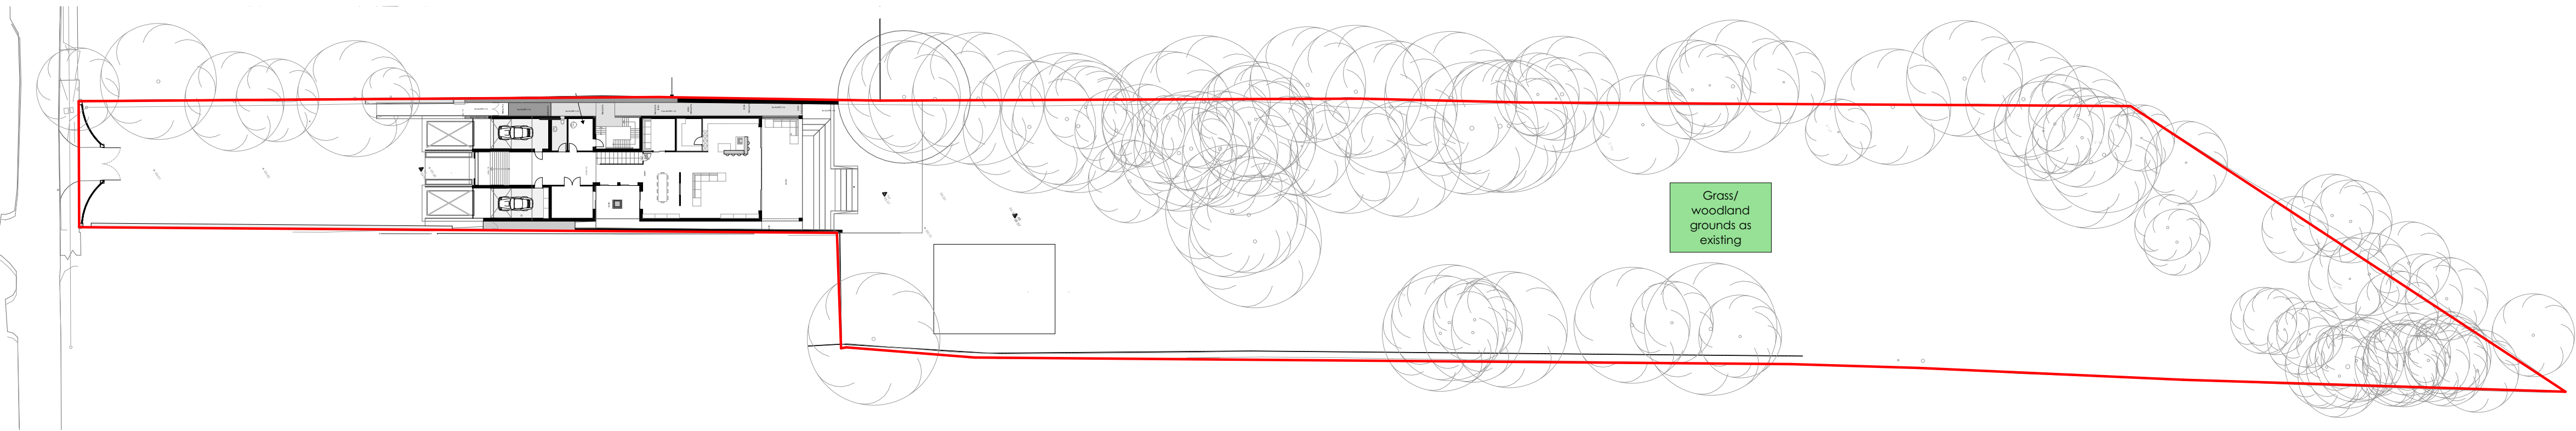

SITE PLAN 1:200

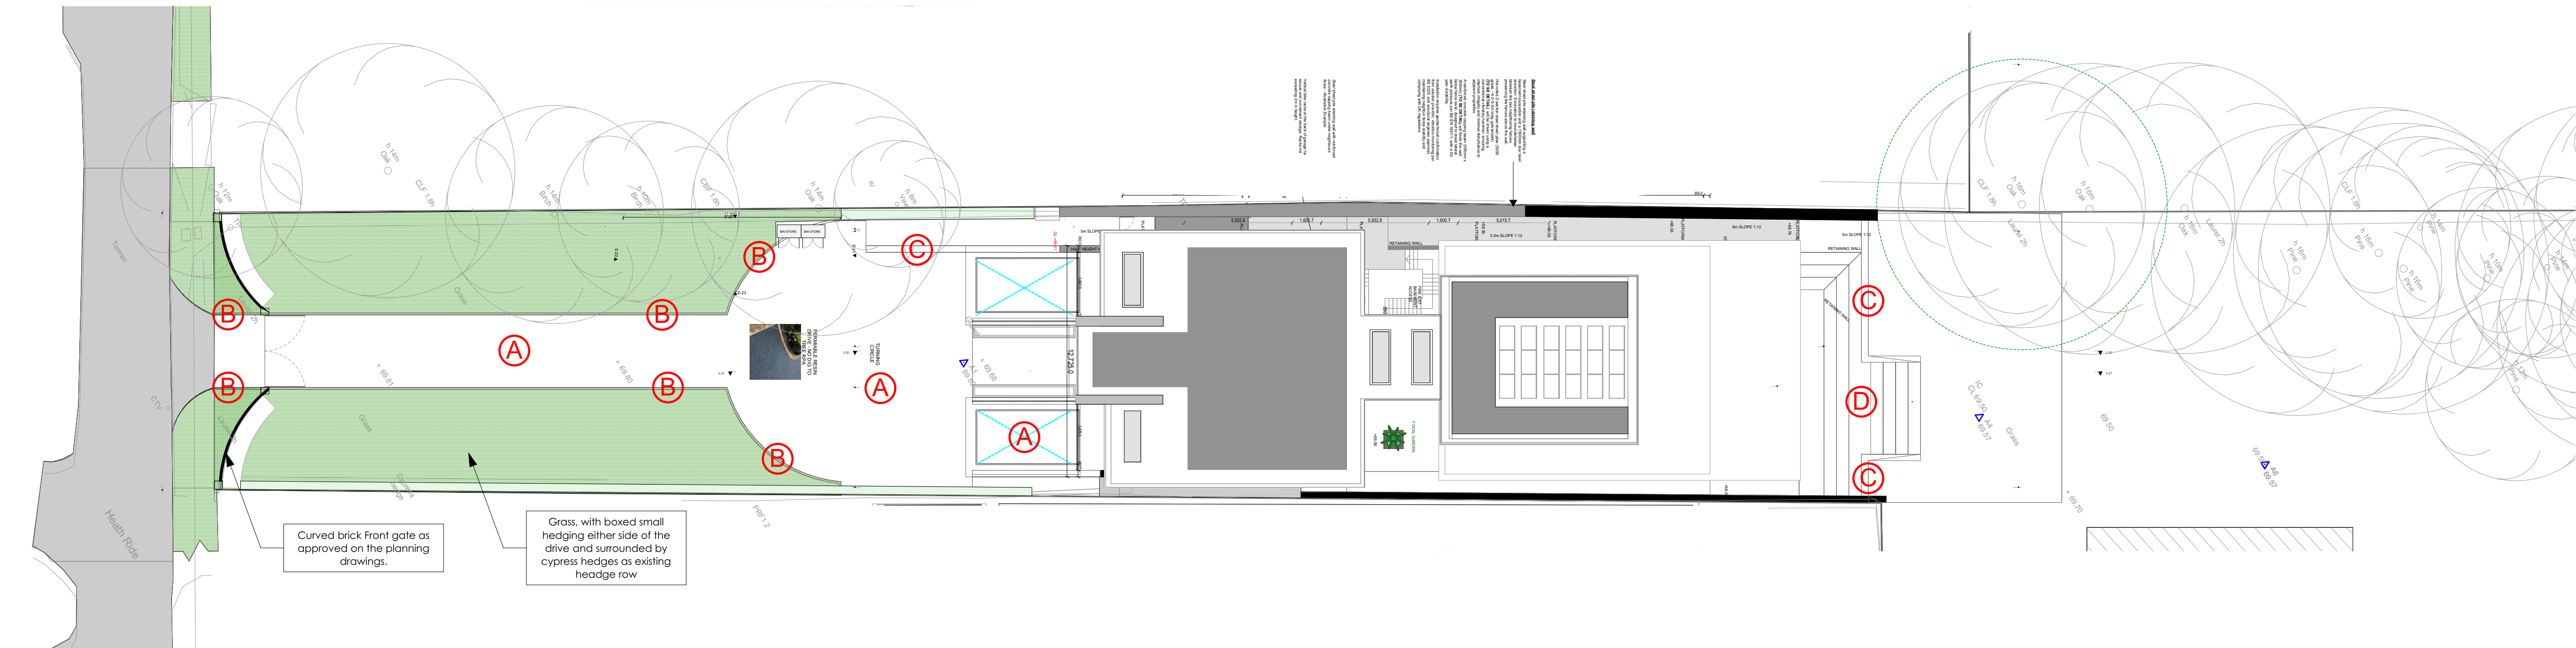

Permeable Black resin driveway.
See picture to the left for reference. To be supplied by a resin specialist.
Add the black resin on the top of the car lifts to match.

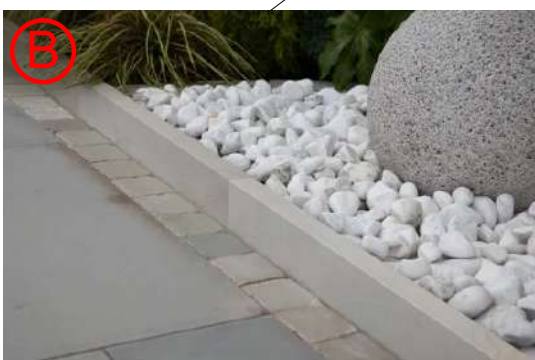

Driveway border Sawn Versura Boards to add an elegant high end finish to the driveway and create a boundary to allow for planting box hedging behind.
<https://www.marshalls.co.uk/gardens-and-driveways/products/fairstone-sawn-stone-garden-borders>



Stone Cladding: Ruy Stone Grey Drywall Effect Ceramic Wall Cladding Tile
<https://www.tilemountain.co.uk/ruy-stone-grey-drywall-effect-ceramic-wall-cladding-tile>
Colour :Grey
615x205 mm format with 9.5 mm thickness





Steps and ground floor build up of Marshalls Fairstone Sawn Versura- Golden Sand coloured pavers
<https://www.marshalls.co.uk/gardens-and-driveways/products/fairstone-sawn-sandstone-garden-paving>



© This drawing remains the property of The Keen Partnership and shall not be copied without prior written consent.
All dimensions to be checked on site and any discrepancies to be reported before work commences.

Notes:

SITE AREA =
7,131.990 m²

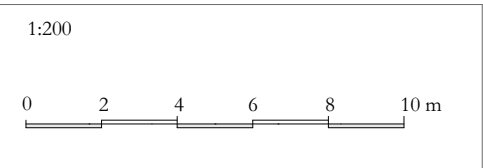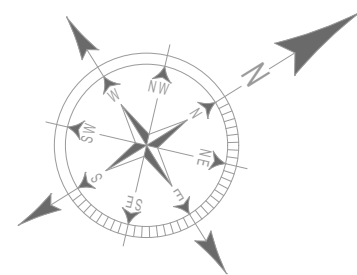

THE KEEN PARTNERSHIP
The Courtyard
Edinburgh Road
Reading RG30 2UA
Tel: 0118 9510 855
Fax: 0118 9510 866
chris@keenpartnership.co.uk
www.keenpartnership.co.uk



Client:

Jinder Singh Rahi

Job Title:

Silver Birches, Heath Ride,
Sindlesham, Wokingham, RG40 3QJ

Drawing Title:

Proposed Materials - Condition 9

Issue Date:

11/06/2026

Status:

Conditions

Drawn By:

M.W

Scale:

1:200, 1:500,

1:221.88@A1

Job No:

This ONE

Drawing No:

9377-202.8

Rev:

6