



SITE PLAN 1:500

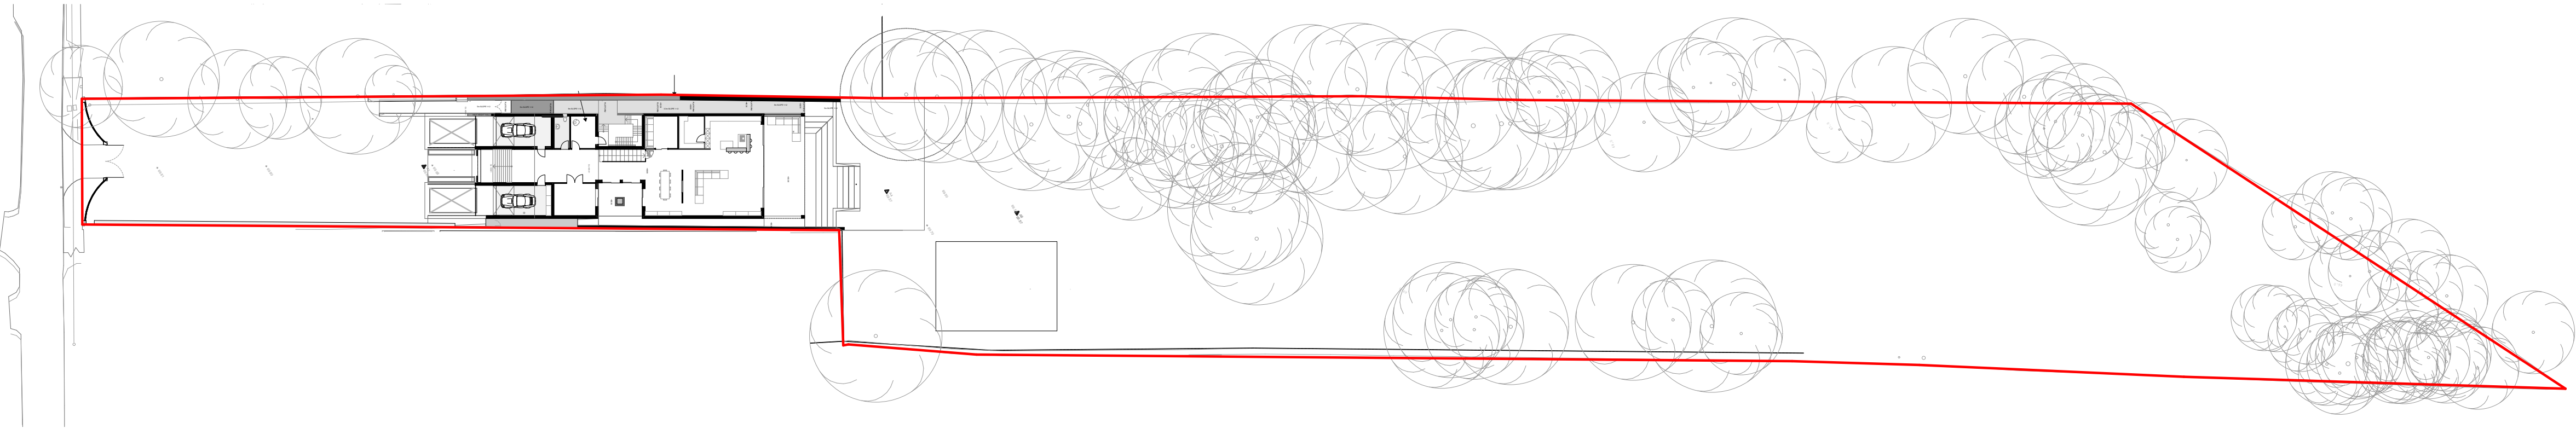

SITE PLAN 1:200

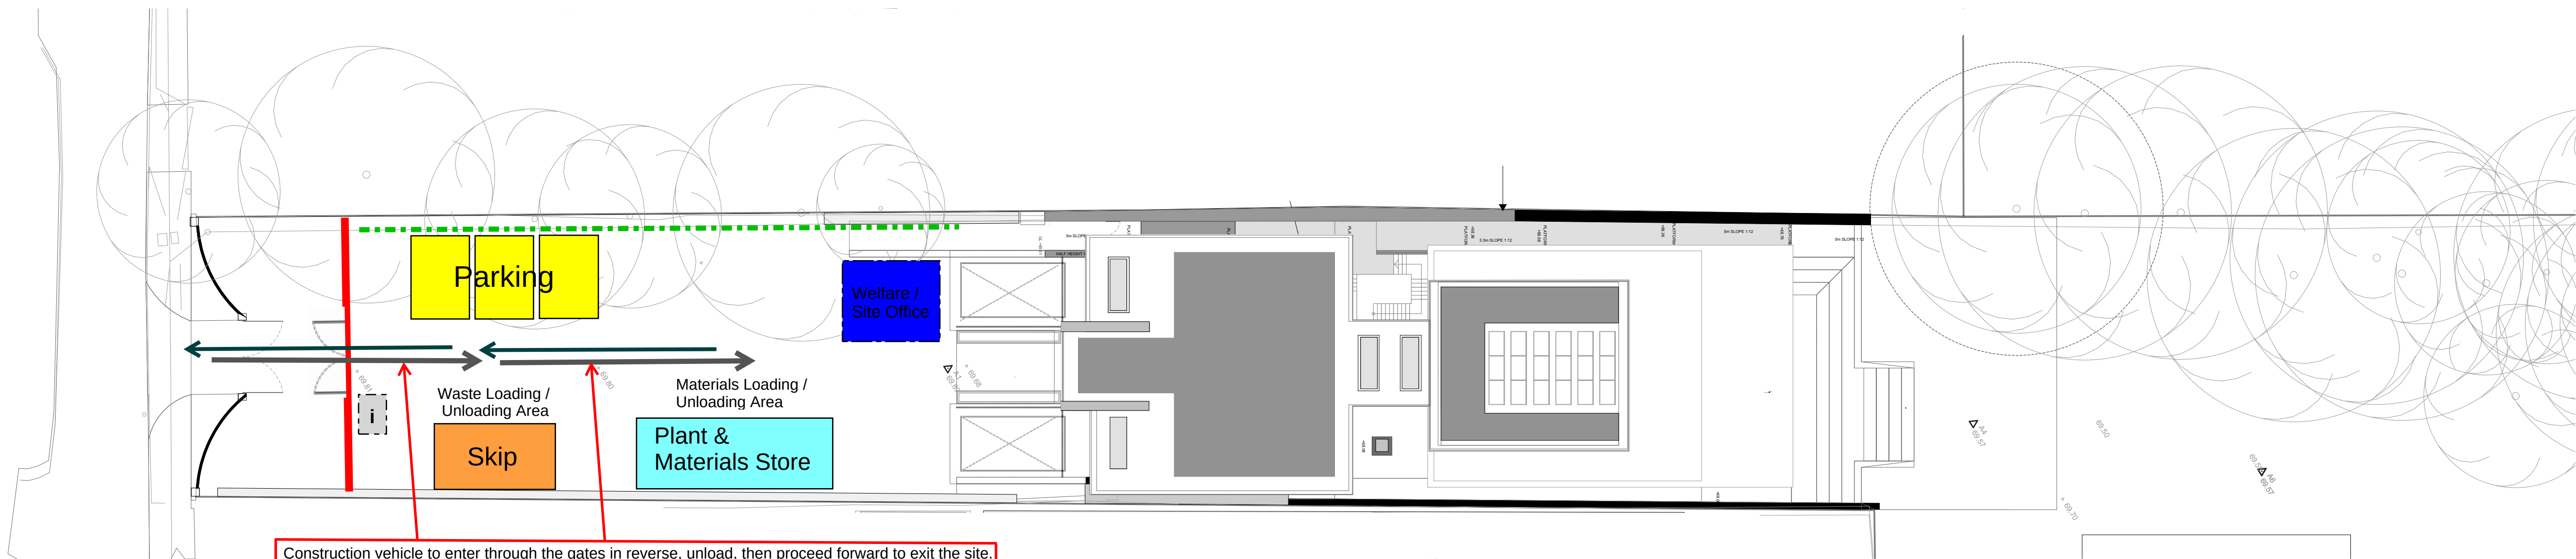

KEY

Vehicle Access

Tree Protection Fencing

Gates

Hoarding

Parking

Skip

Materials Store



Welfare

Wheel Washing

© This drawing remains the property of The Keen Partnership and shall not be copied without prior written consent.
All dimensions to be checked on site and any discrepancies to be reported before work commences.

Notes:

SITE AREA =
7,131.990 m²

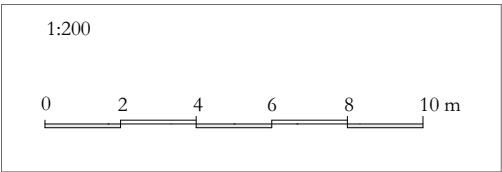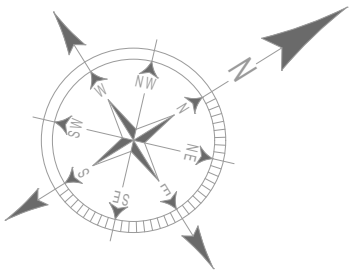

THE
KEEN
PARTNERSHIP

The Courtyard
Edinburgh Road
Reading RG30 2UA
Tel: 0118 9510 855
Fax: 0118 9510 866
chris@keenpartnership.co.uk
www.keenpartnership.co.uk

cabe
chartered association
of building engineers

RICS

Client: Jinder Singh Rahi			
Job Title: Silver Birches, Heath Ride, Sindlesham, Wokingham, RG40 3QJ			
Drawing Title: CMS Site Plan			
Issue Date: 11/06/2026	Status: Conditions		f
	Drawn By:	Scale: 1:200, 1:500 @A1	
Job No: 9377-202.1	Drawing No:		