


2643/SK1 - Site plan for 20, Payley Drive, Wokingham, RG40 5YW



0 20
Metres

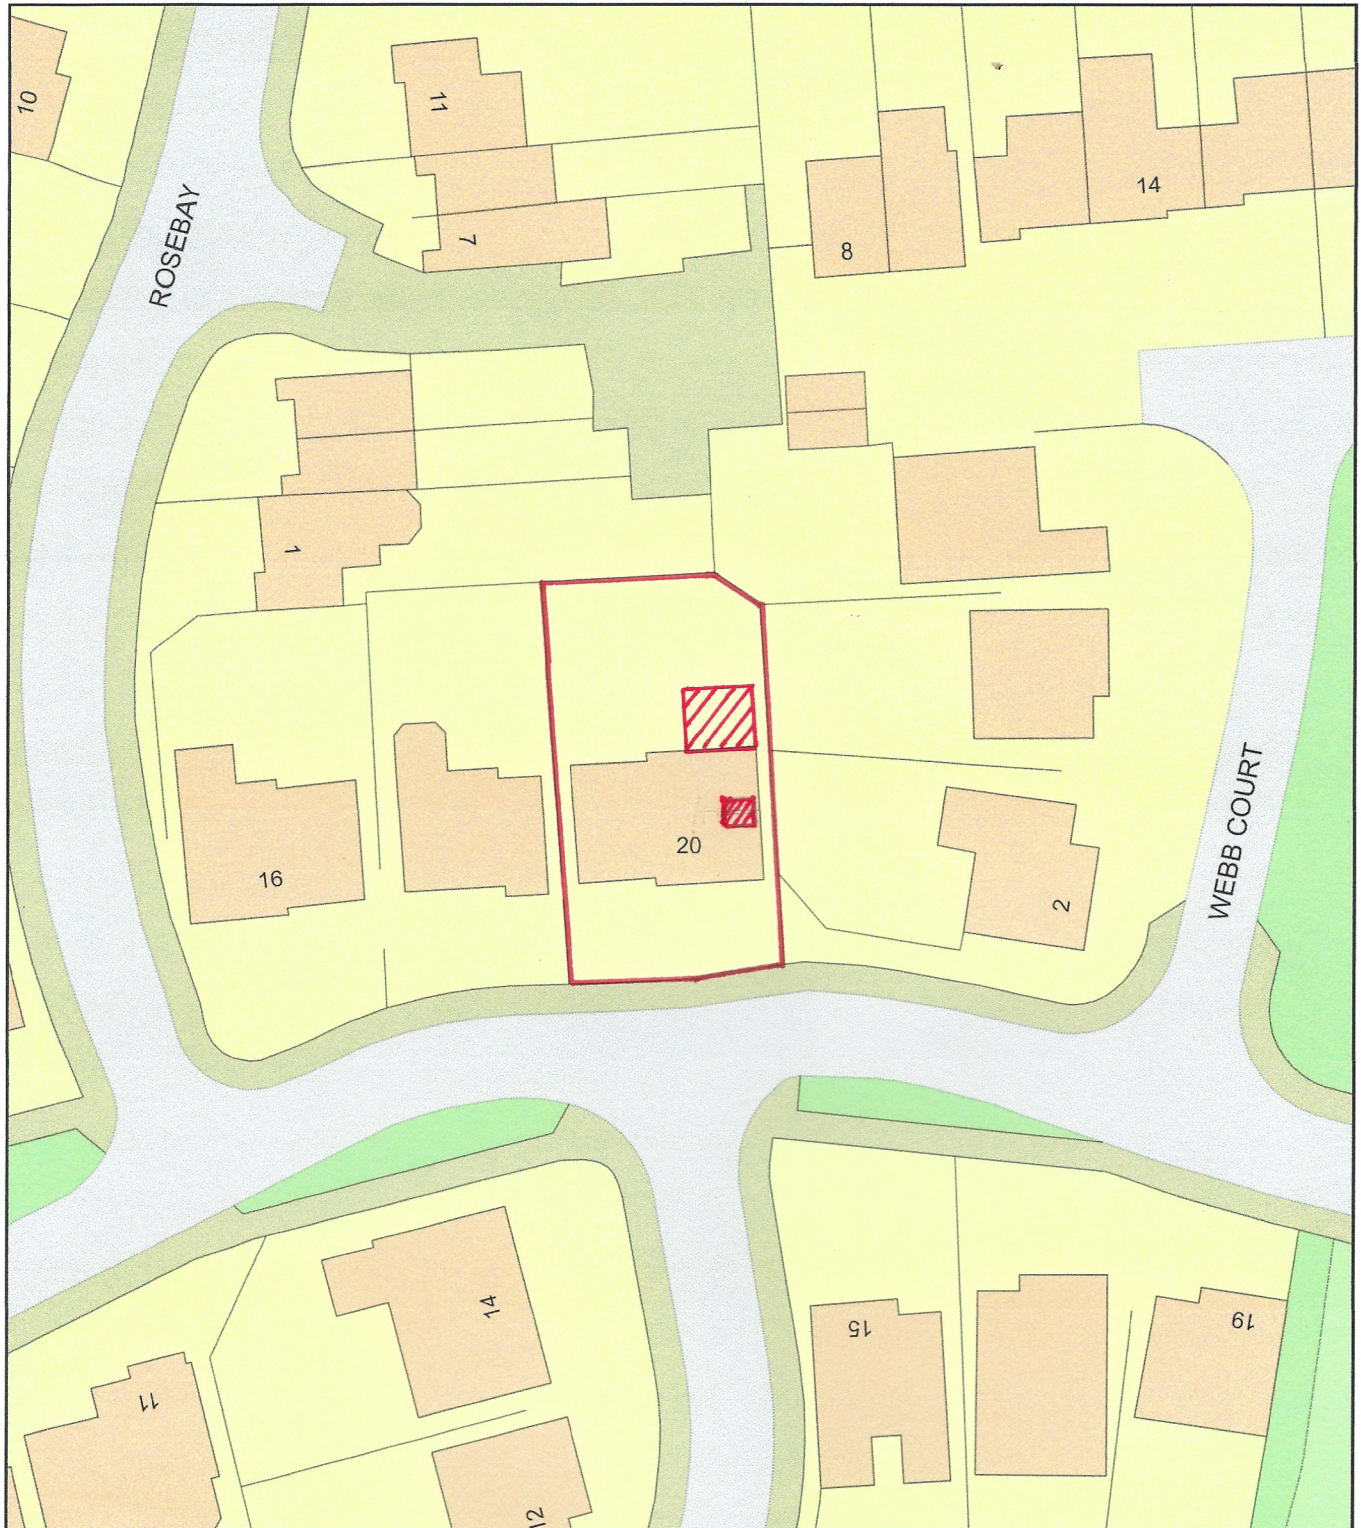

Plan Produced for: Wallace Bacon Consultants

Date Produced: 11 Jun 2026

Plan Reference Number / Project ID: TQRQM26162100036149 / 2643

Scale: 1:500 @ A4

