



All dimensions are to be checked on site before work commences.
Figured dimensions to be taken in preference to scaled dimensions.
If in doubt please ask.
© Copyright reserved.

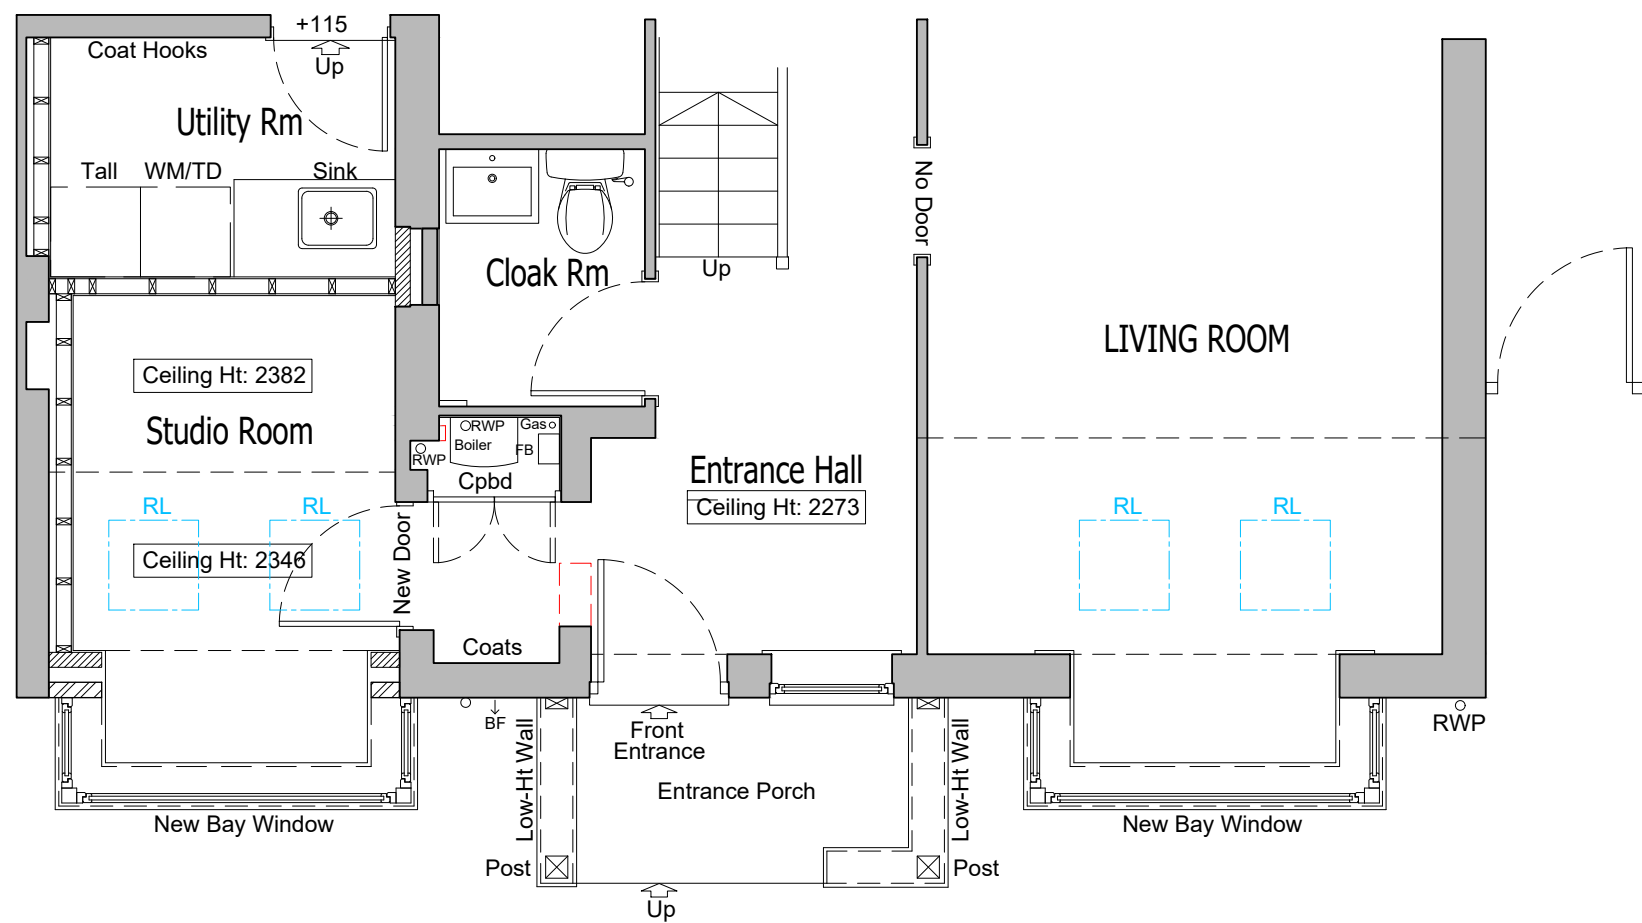

GROUND FLOOR PLAN As Proposed
Scale 1:50

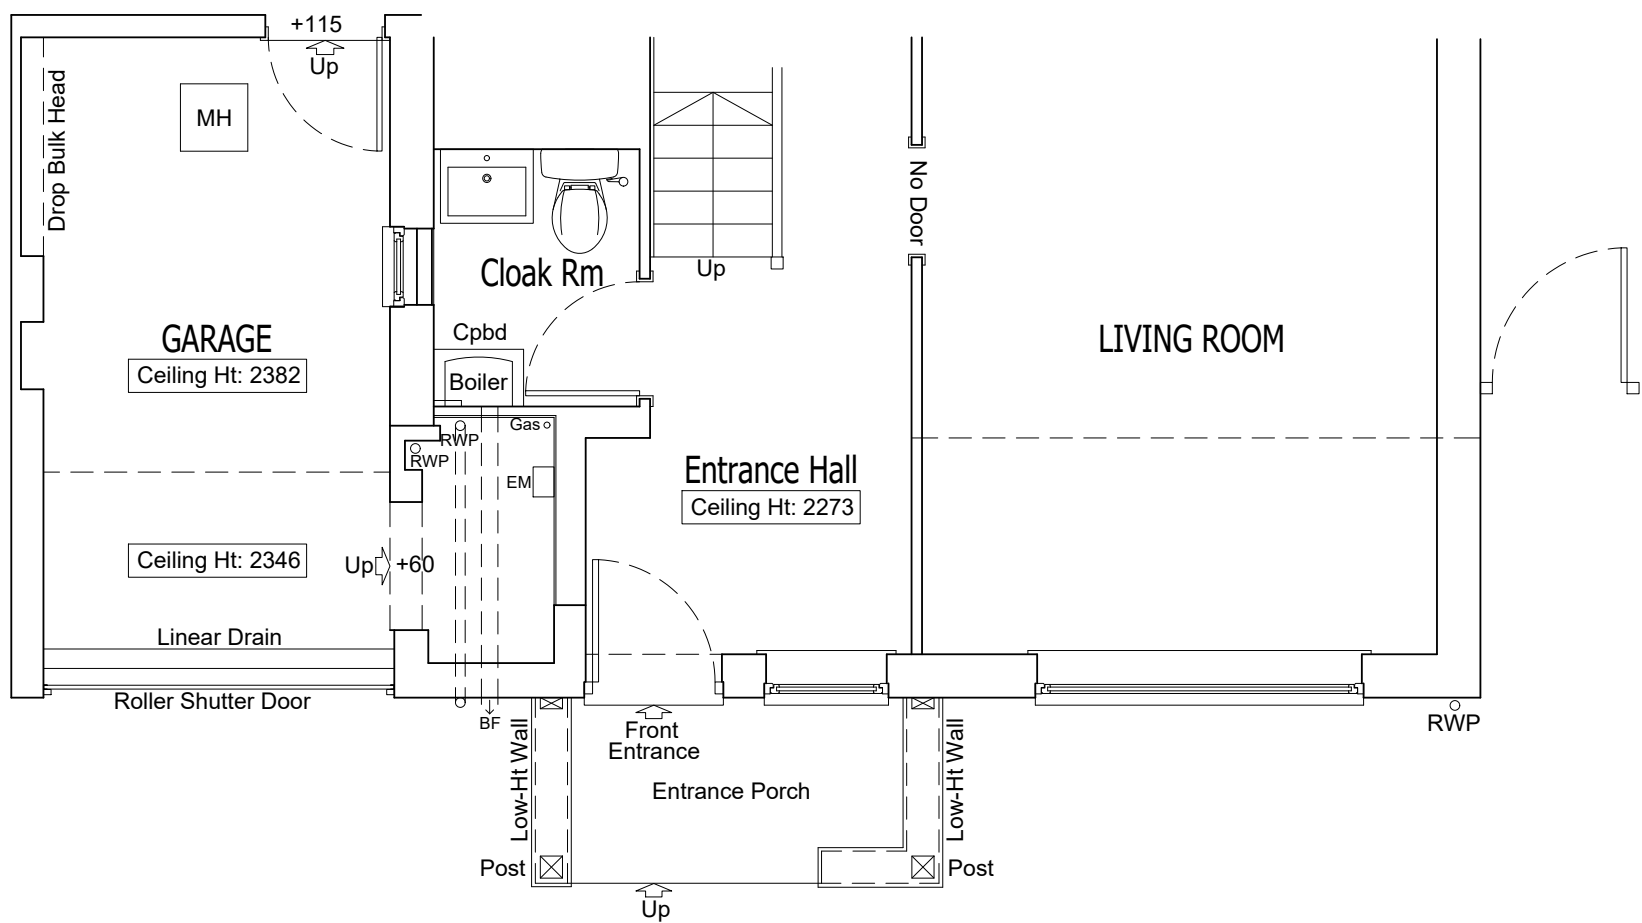

GROUND FLOOR PLAN As Existing
Scale 1:50

Rev	Description	Date	Initials
FOR PLANNING SUBMISSION			
HOLTHAM+NEWMAN ARCHITECTS The Old Dairy 282a Hyde End Road, Spencer's Wood, Reading, Berkshire, RG7 1DN T: 07971 316499 E: hello@hnarchitects.co.uk			
Project: 5, The Copse Wargrave Reading RG10 8AU			
Client Mr. and Mrs. R. Fosker			
Drawing Title: General Arrangement Floor Plan Extract Ground Floor Level -			
As Existing and Proposed			
Scale:	1:50 @A1	Dwg. No.:	Rev.:
	-	2531-P100	-
Drawn by:	DH		
Date:	Sept 2025		