



All dimensions are to be checked on site before work commences.
Figured dimensions to be taken in preference to scaled dimensions.
If in doubt please ask.
© Copyright reserved.



FRONT ELEVATION As Proposed
Scale 1:100

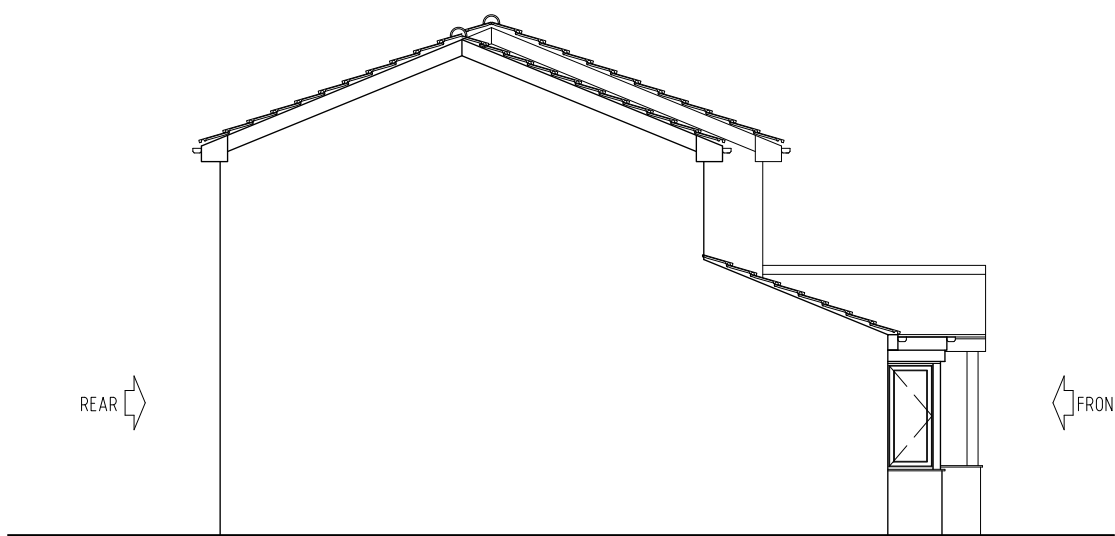


SIDE ELEVATION As Proposed
Scale 1:100

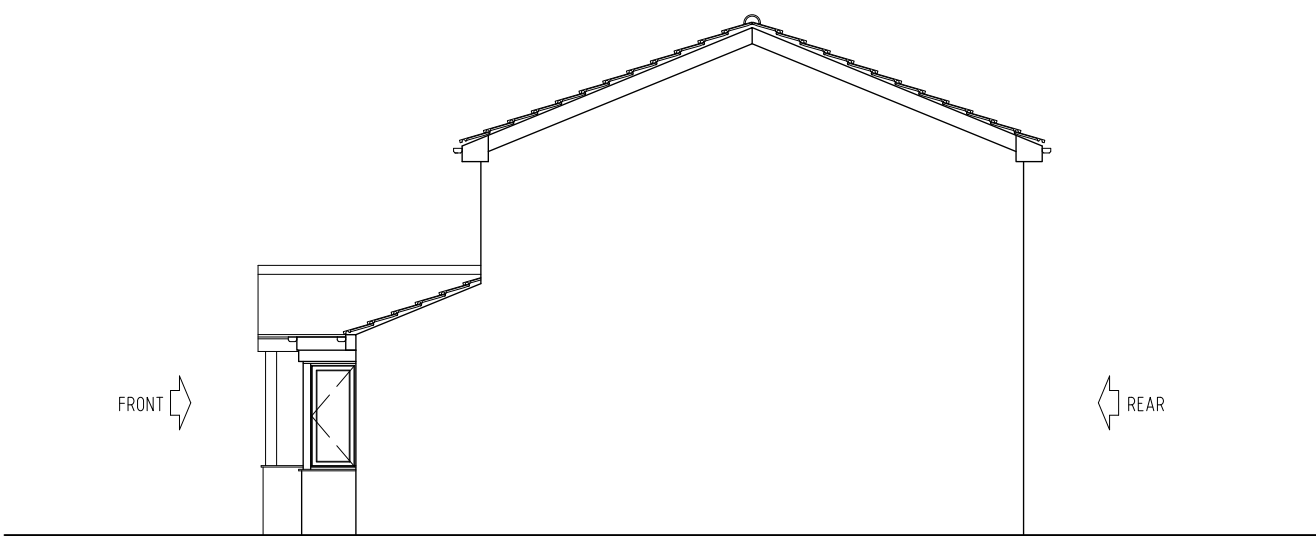


SIDE ELEVATION As Proposed
Scale 1:100



FRONT ELEVATION As Existing
Scale 1:100

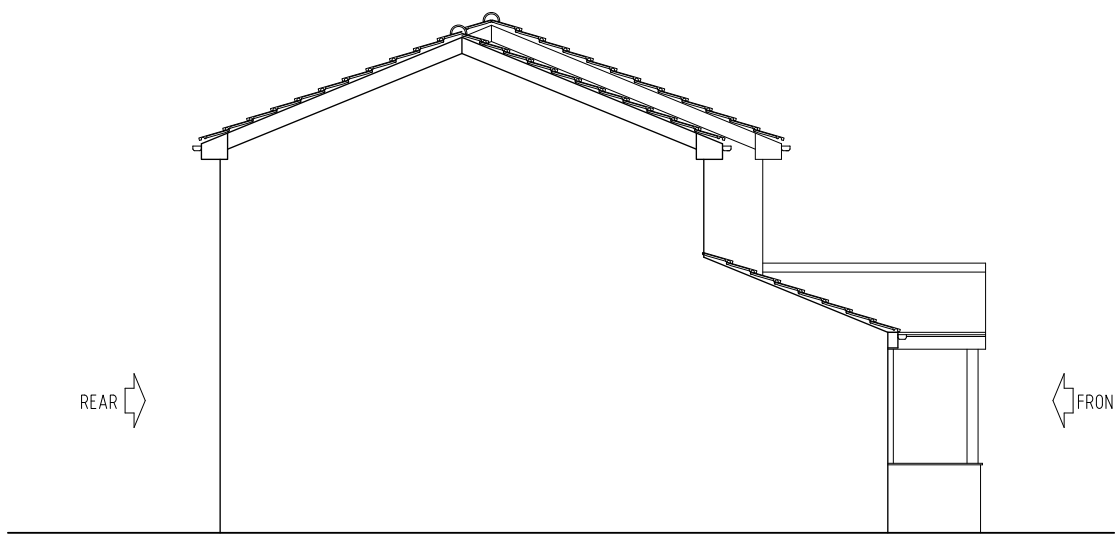

SIDE ELEVATION As Existing
Scale 1:100

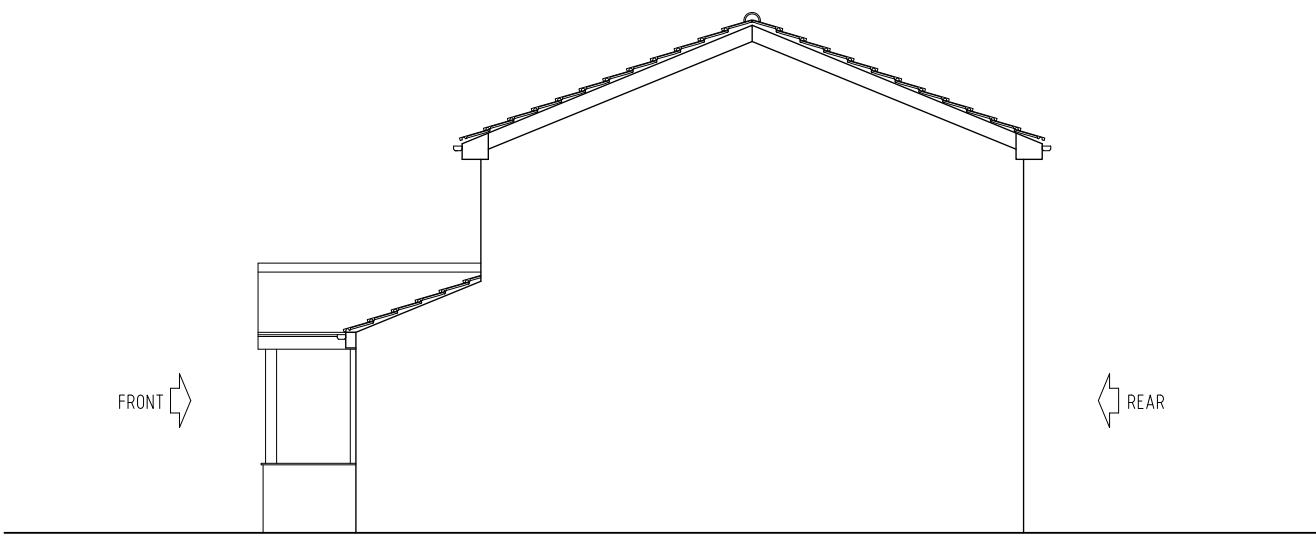

SIDE ELEVATION As Existing
Scale 1:100

Rev	Description	Date	Initials
FOR PLANNING SUBMISSION			
HOLTHAM+NEWMAN ARCHITECTS The Old Dairy 282a Hyde End Road, Spencer's Wood, Reading, Berkshire, RG7 1DN T: 07971 316499 E: hello@hnarchitects.co.uk			
Project: 5, The Copse Wargrave Reading RG10 8AU			
Client Mr. and Mrs. R. Fosker			
Drawing Title: External Elevations Front and Side Views - As Existing and Proposed			
Scale: 1:100 @A1		Dwg. No.: 2531-P101	
-		-	
Drawn by: DH			
Date: Sept 2025			