


NB: All drawings to be read in conjunction with structural engineers design & specification under separate cover.

These drawings are only to be used for the purpose of obtaining Planning Permission.

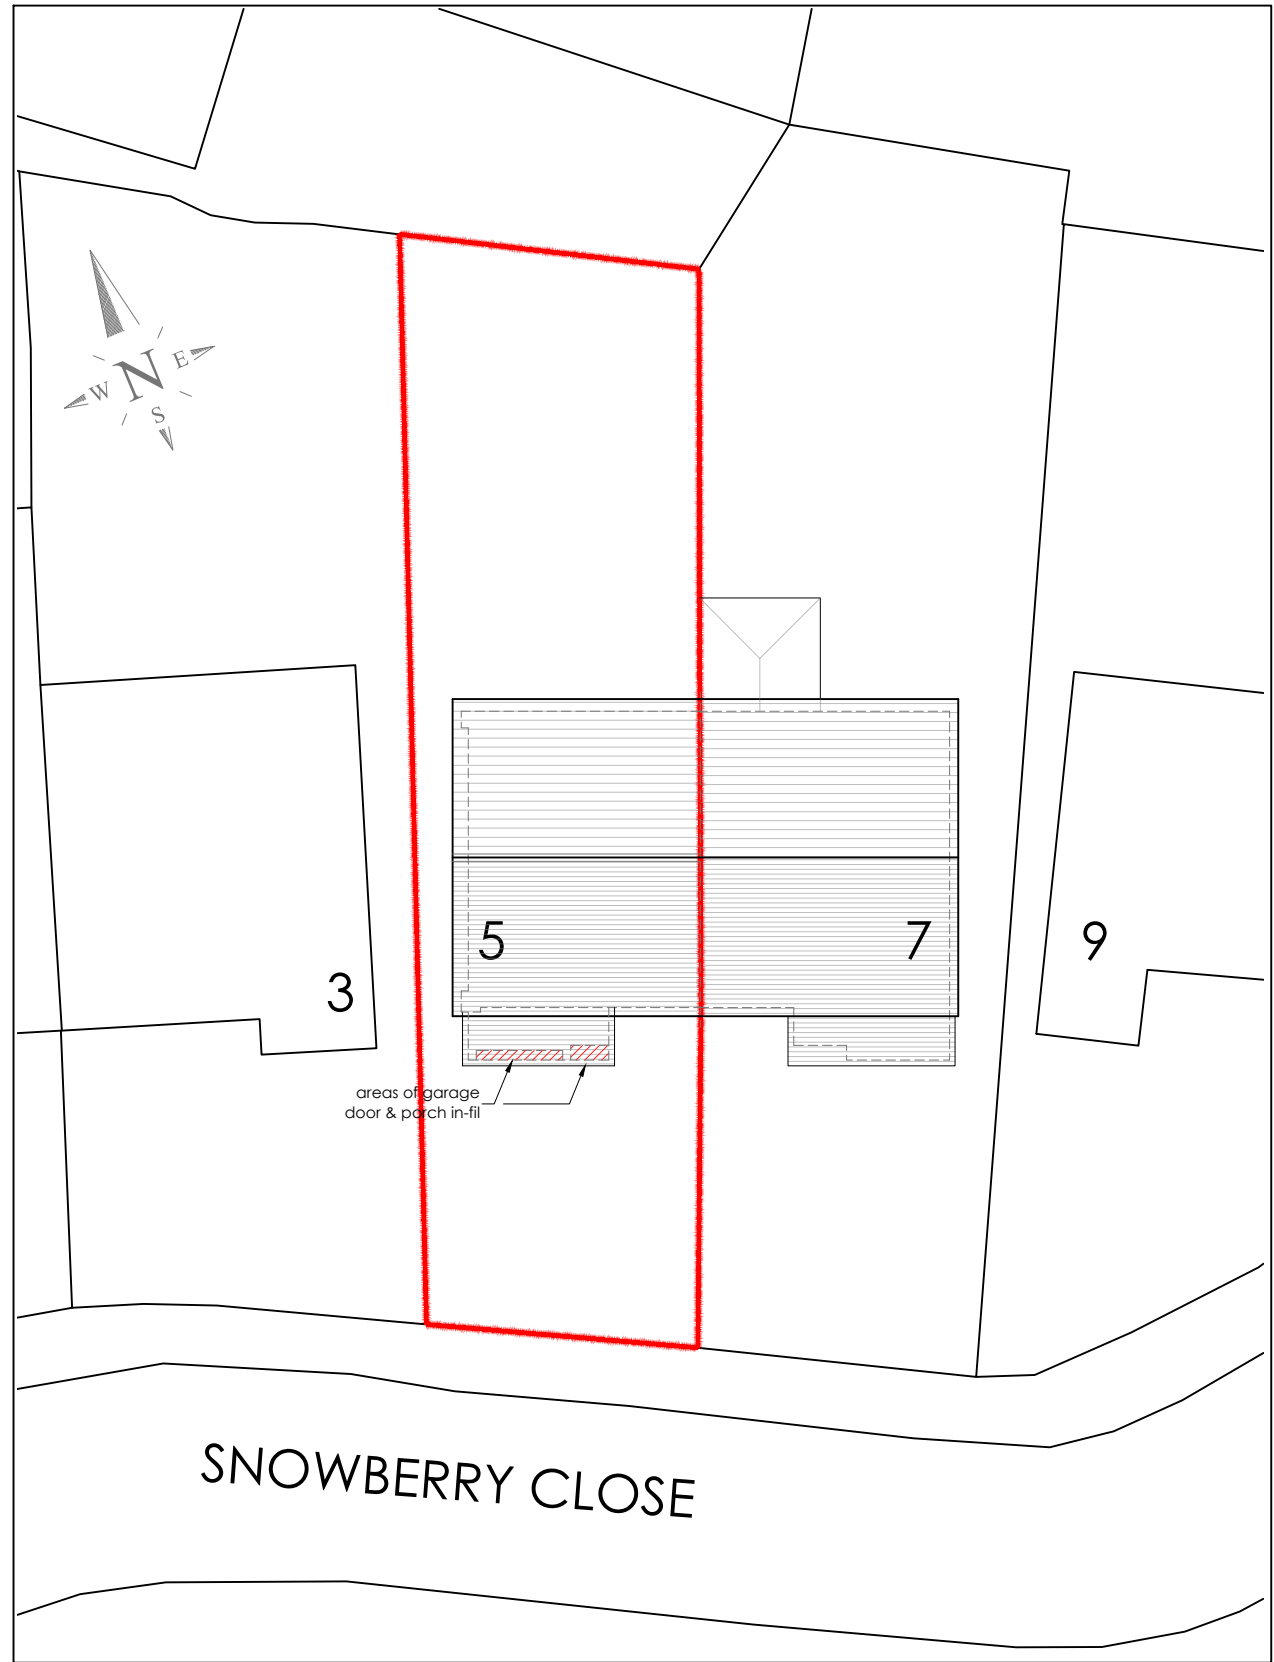

Proposed Block Plan


Scale 1:200 @ A1




Front Elevation




Rear Elevation

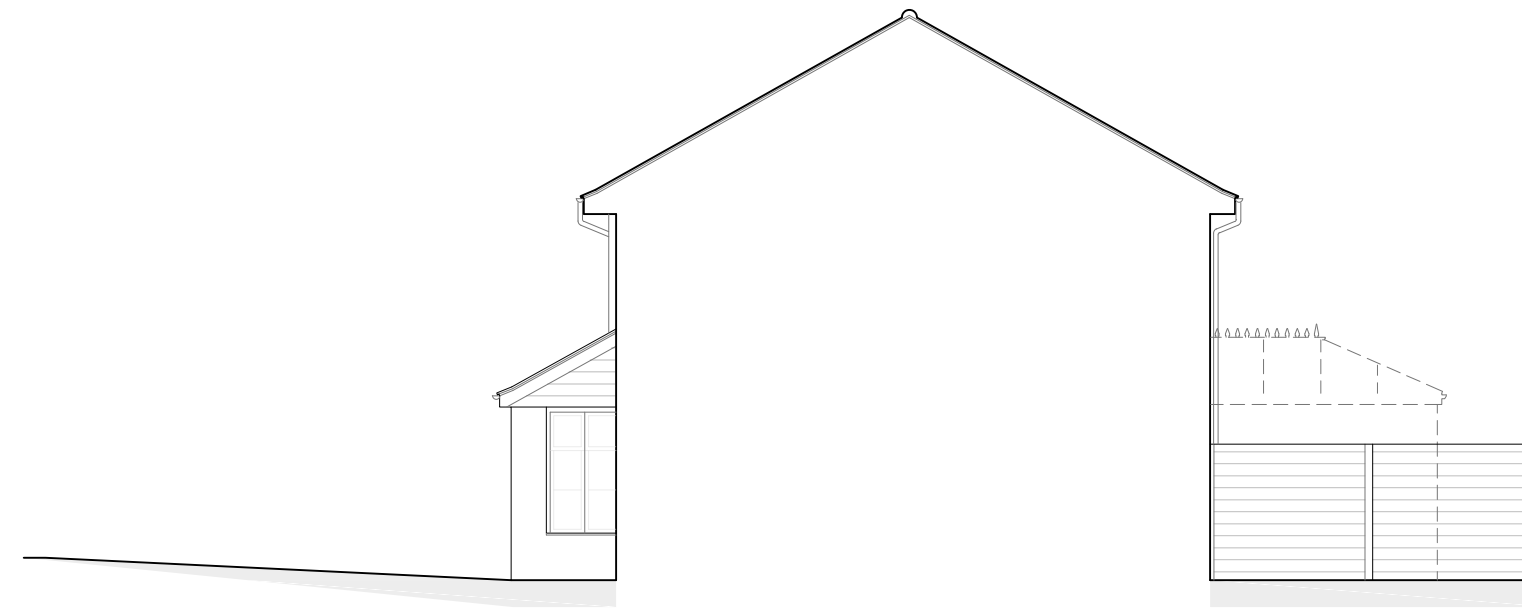


Side (RH) Elevation

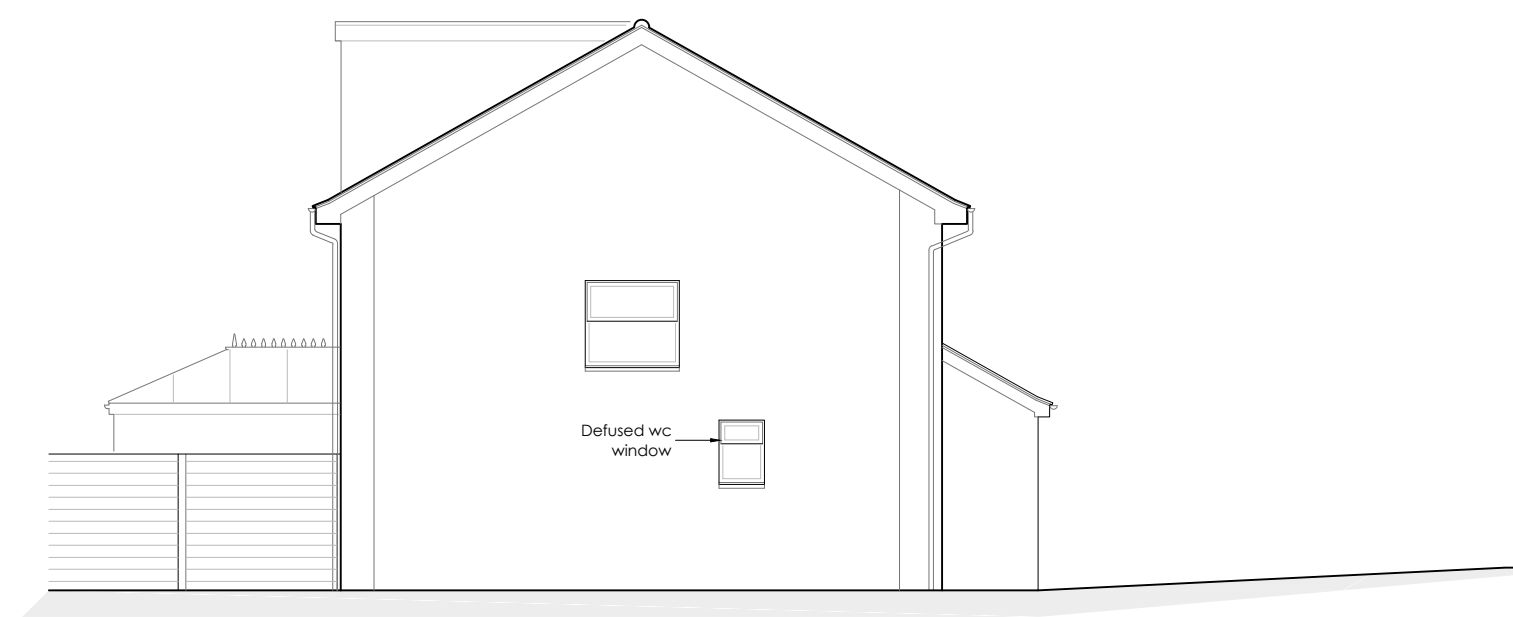


Side (LH) Elevation

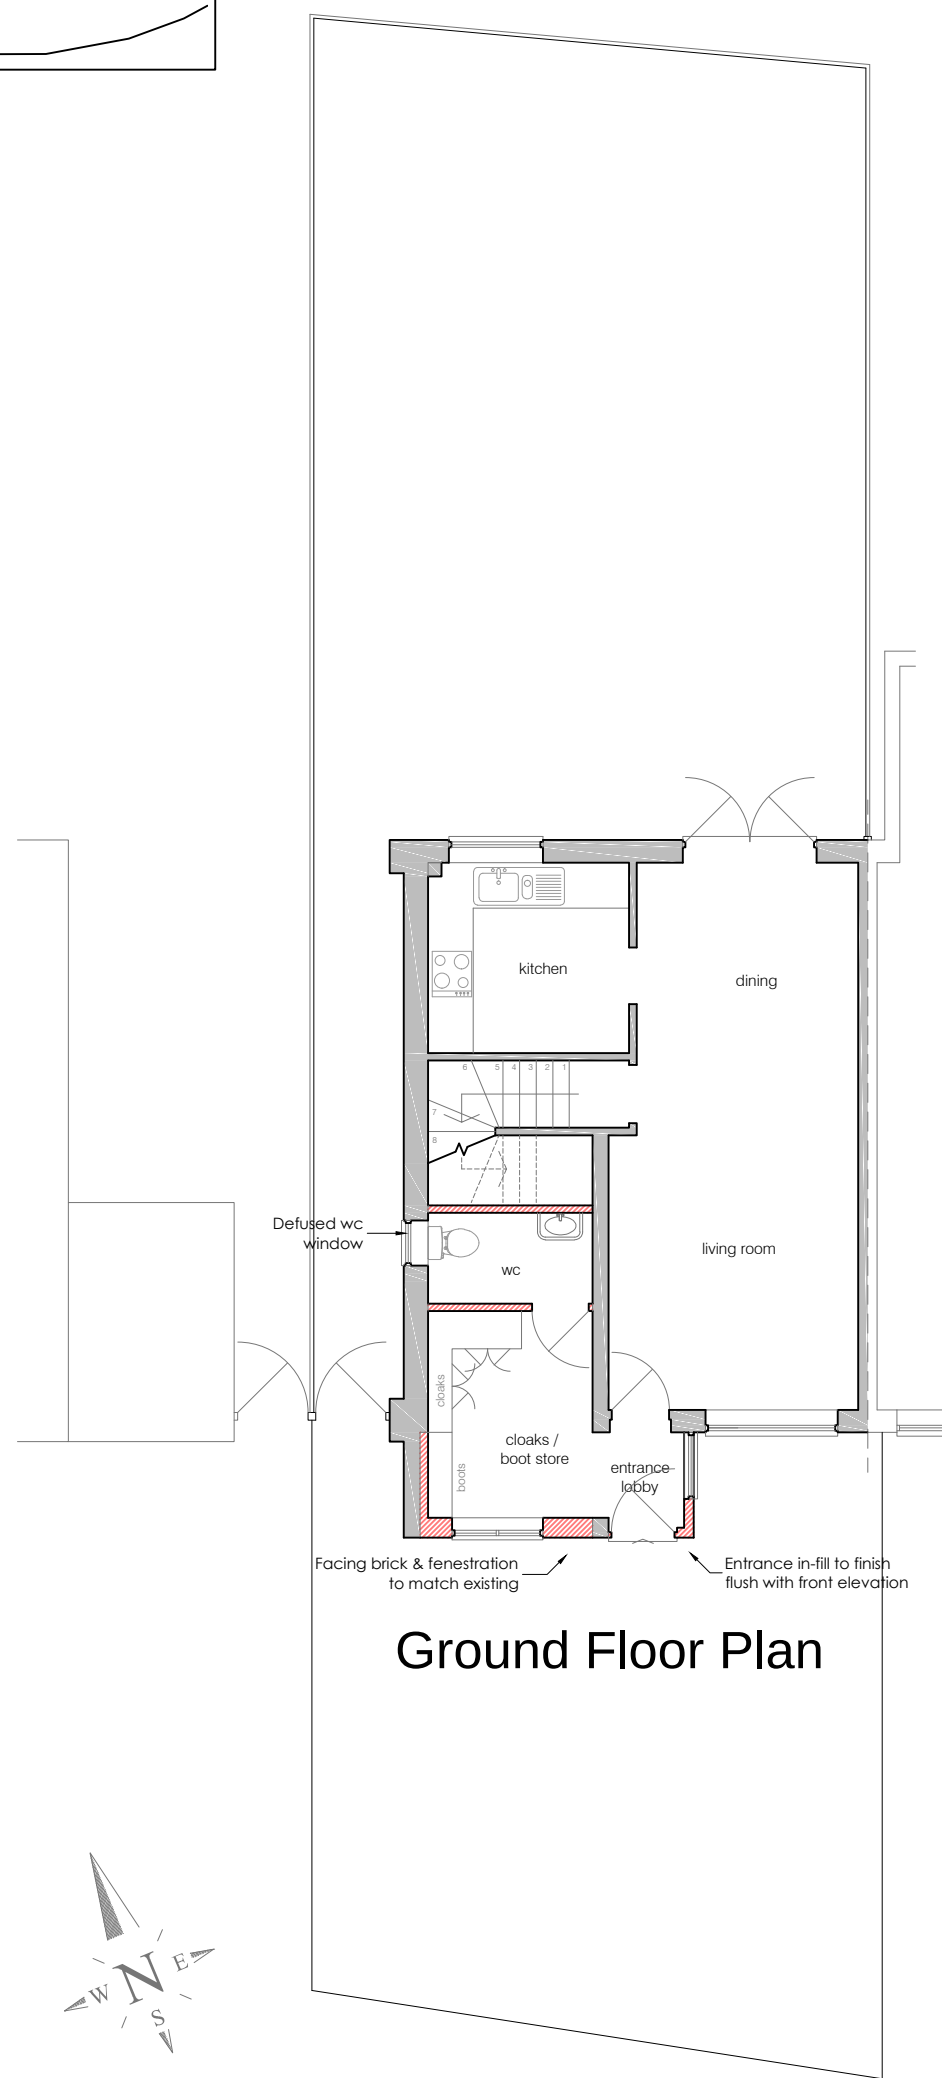


Ground Floor Plan

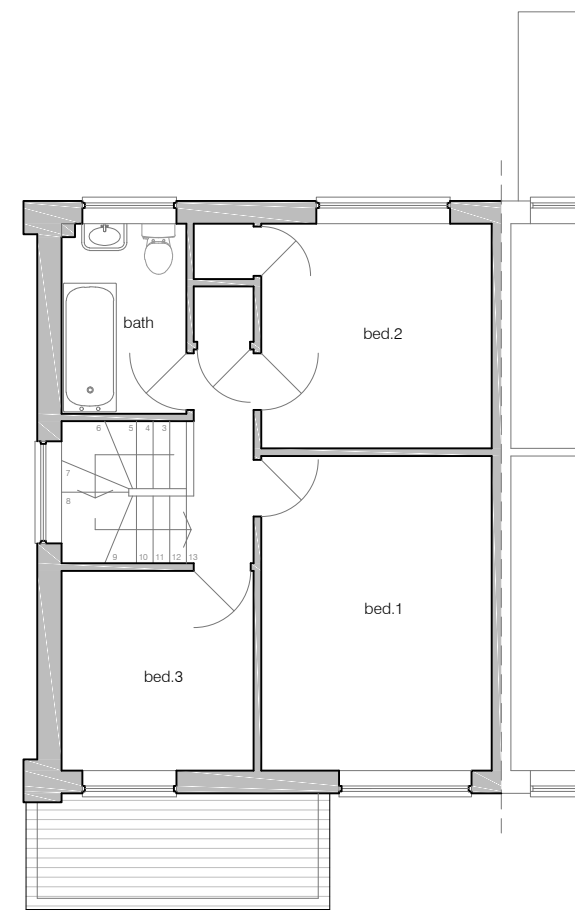

First Floor Plan

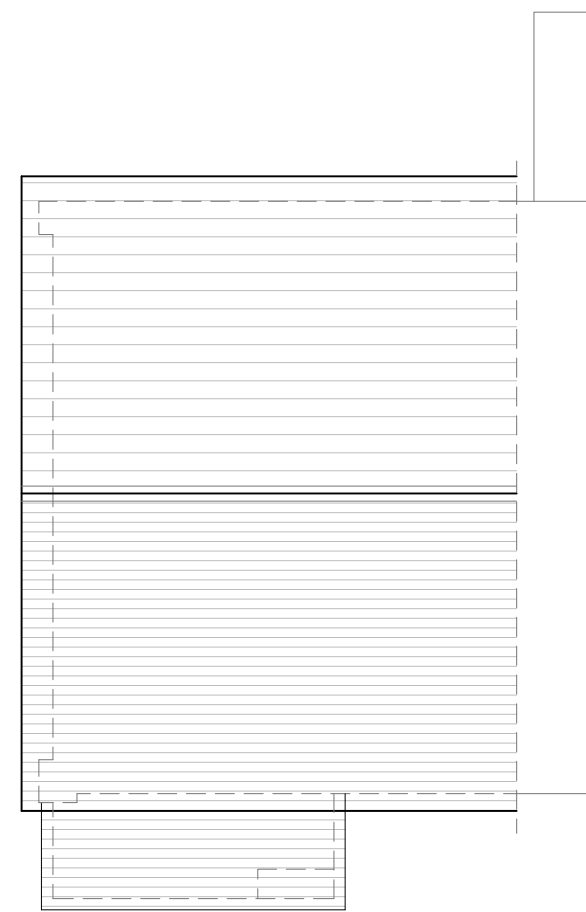

Roof Plan

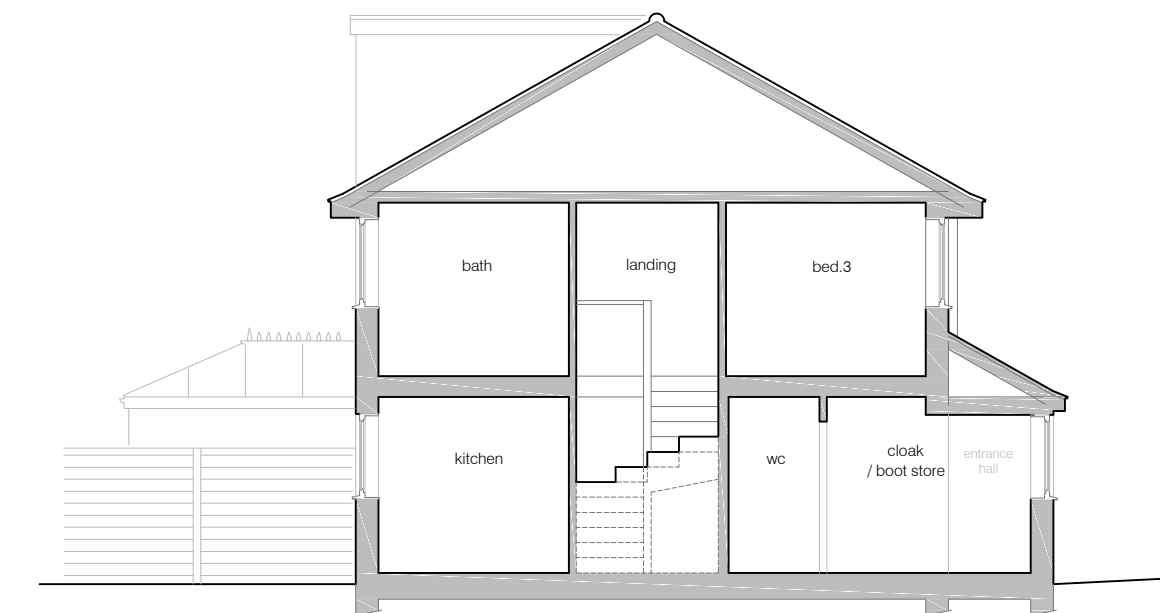

Section

Rev.B Updated block plan notes

PLANNING

client

Mrs Faith Newell
5 Snowberry Close
Wokingham
Berkshire
RG41 4AQ

project

Garage conversion and
internal alterations

drawing title

Proposed plans and elevations

scale 1:100 @ A1


date April 2026

drawing no. 101

revision B

Proposed Plans and Elevations

Scale 1:100 @ A1

 

RK Building Design

3 Priest Hill, Nettlebed
Henley on Thames. RG9 5AP
Tel. 07985 930 118
Email. captainknapp@hotmail.com
Web. www.rkbuildingdesign.com