




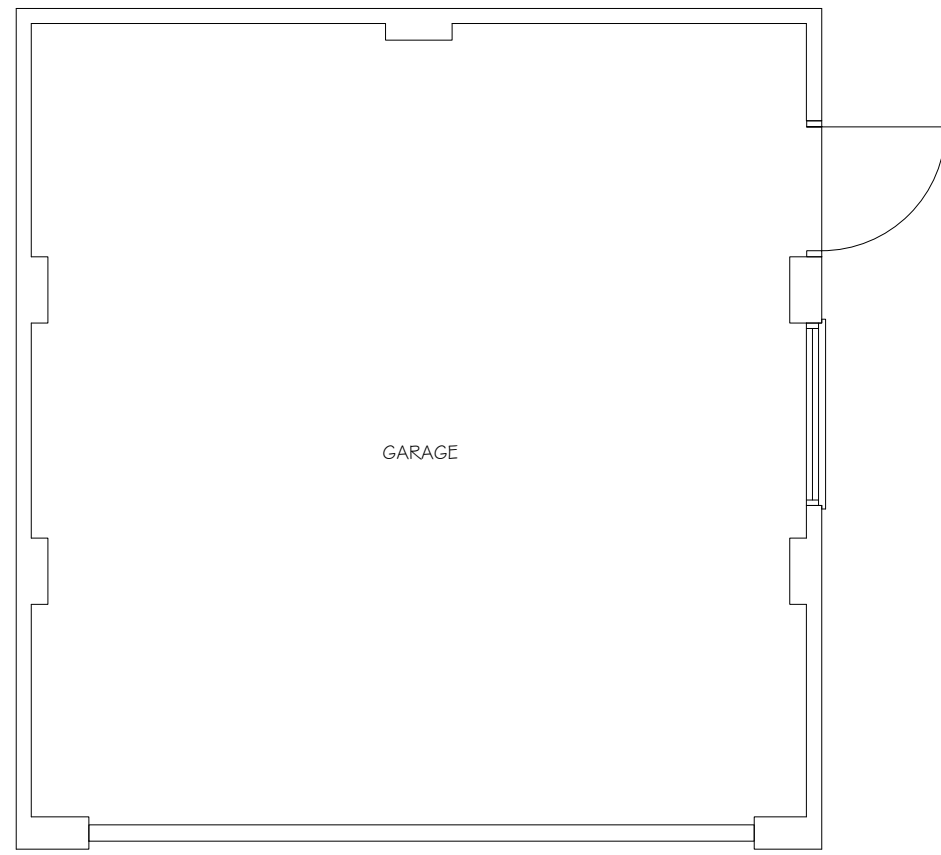

EXISTING GARAGE FLOOR PLAN

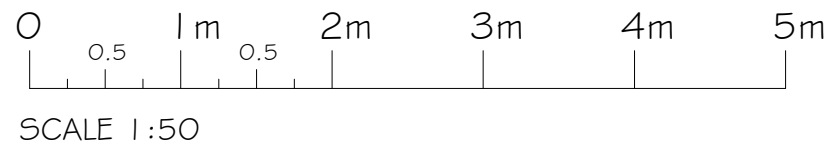


SCALE 1:50

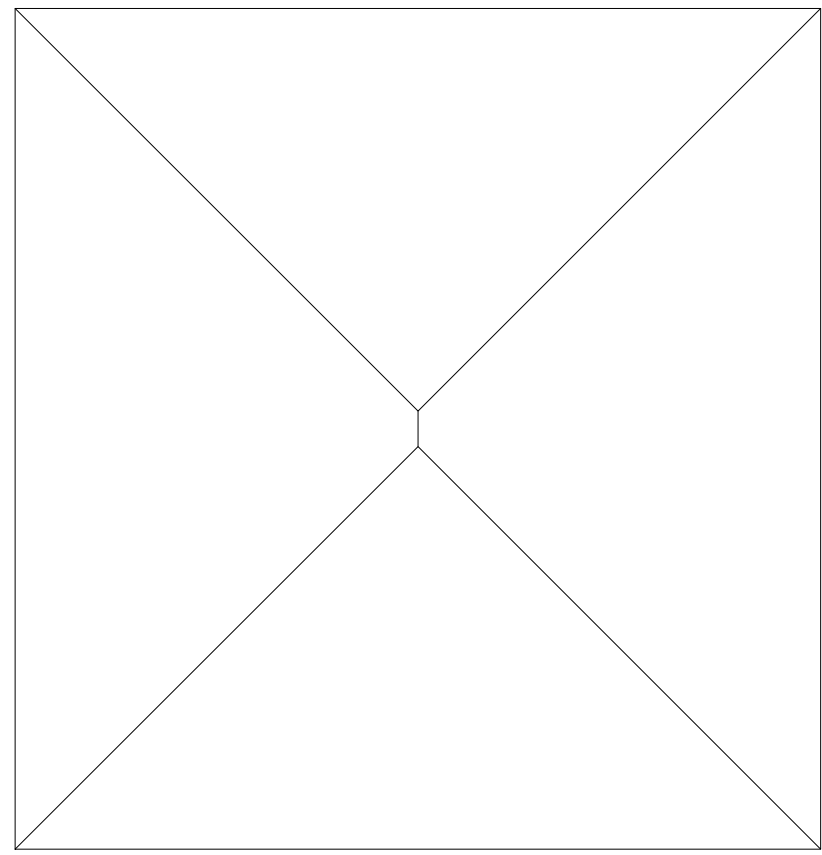


EXISTING ROOF PLAN



©Crown Copyright and database rights 2024 OS no. AC0000849896

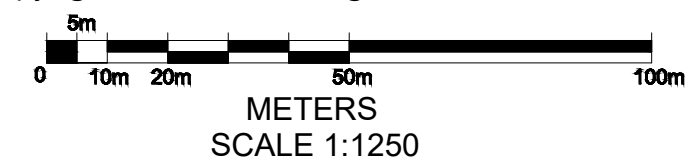


METERS  
SCALE 1:1250

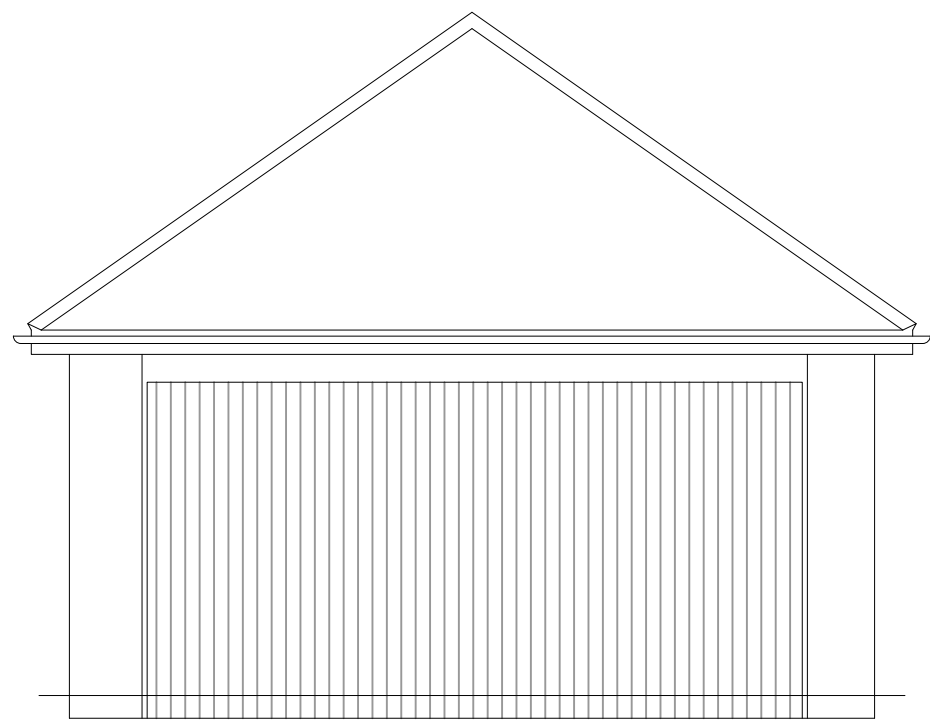


EXISTING SOUTH ELEVATION




EXISTING EAST ELEVATION

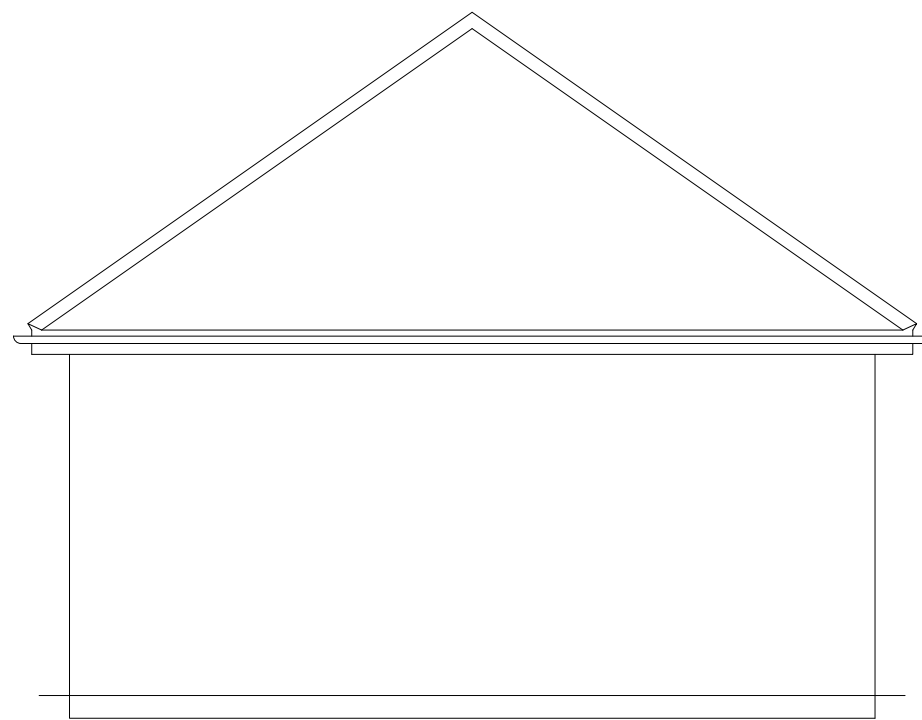

EXISTING NORTH ELEVATION

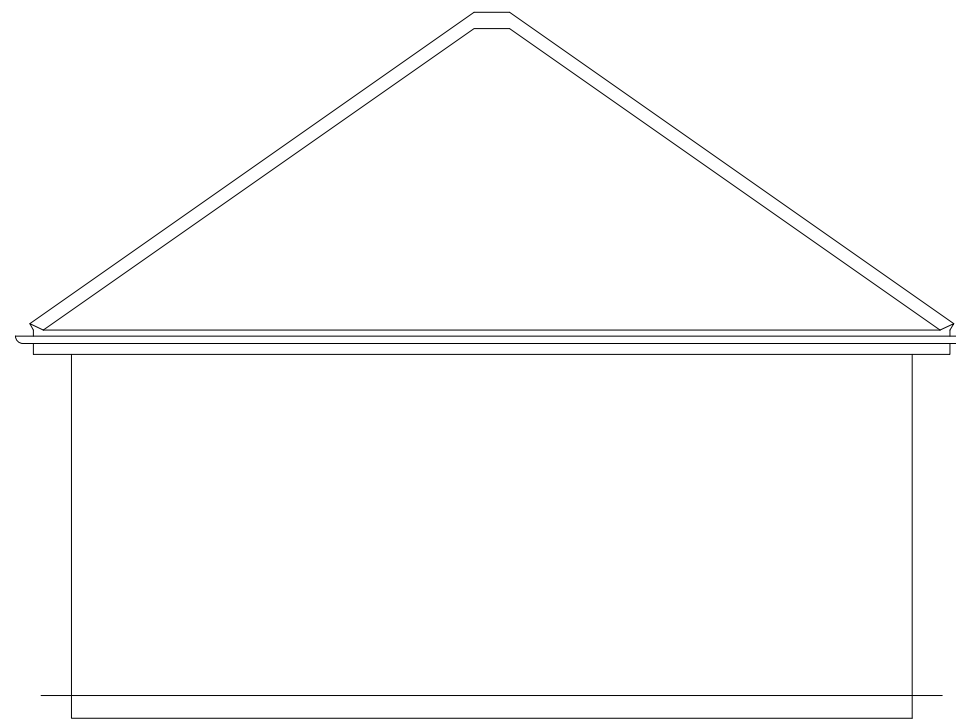

EXISTING WEST ELEVATION

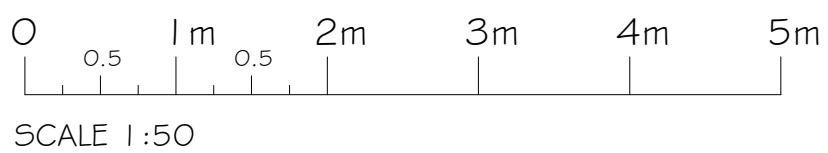

SCALE 1:50

These plans must not be acted upon until the appropriate planning and building regulation approvals have been granted. Should the works be undertaken prior to the above approvals being in place it is done so entirely at the clients own risk.

PROJECT  
PROPOSED RAISED GARAGE ROOF LINE  
TO CREATE A HABITABLE FIRST FLOOR AT:  
23B PINE DRIVE  
FINCHAMPSTEAD  
RG40 3LD

TITLE  
EXISTING FLOOR PLANS, ELEVATIONS  
& LOCAL PLAN

 **Cranford Design Ltd**  
Architctural Services,  
CAD Design & Draughting

|                      |   |
|----------------------|---|
| DATE<br>SEPT 2024    | Tel: 01252 872657<br>Mob: 07525 064570<br>E-mail: info@cranforddesign.co.uk<br>Website: www.cranforddesign.co.uk |
| SCALE<br>SEE DRAWING | Centaur House<br>Ancells Business Park, Ancells Road<br>Fleet GU51 2UJ                                           |

DRAWING NUMBER

D2994-01

A1 PAPER SIZE A