




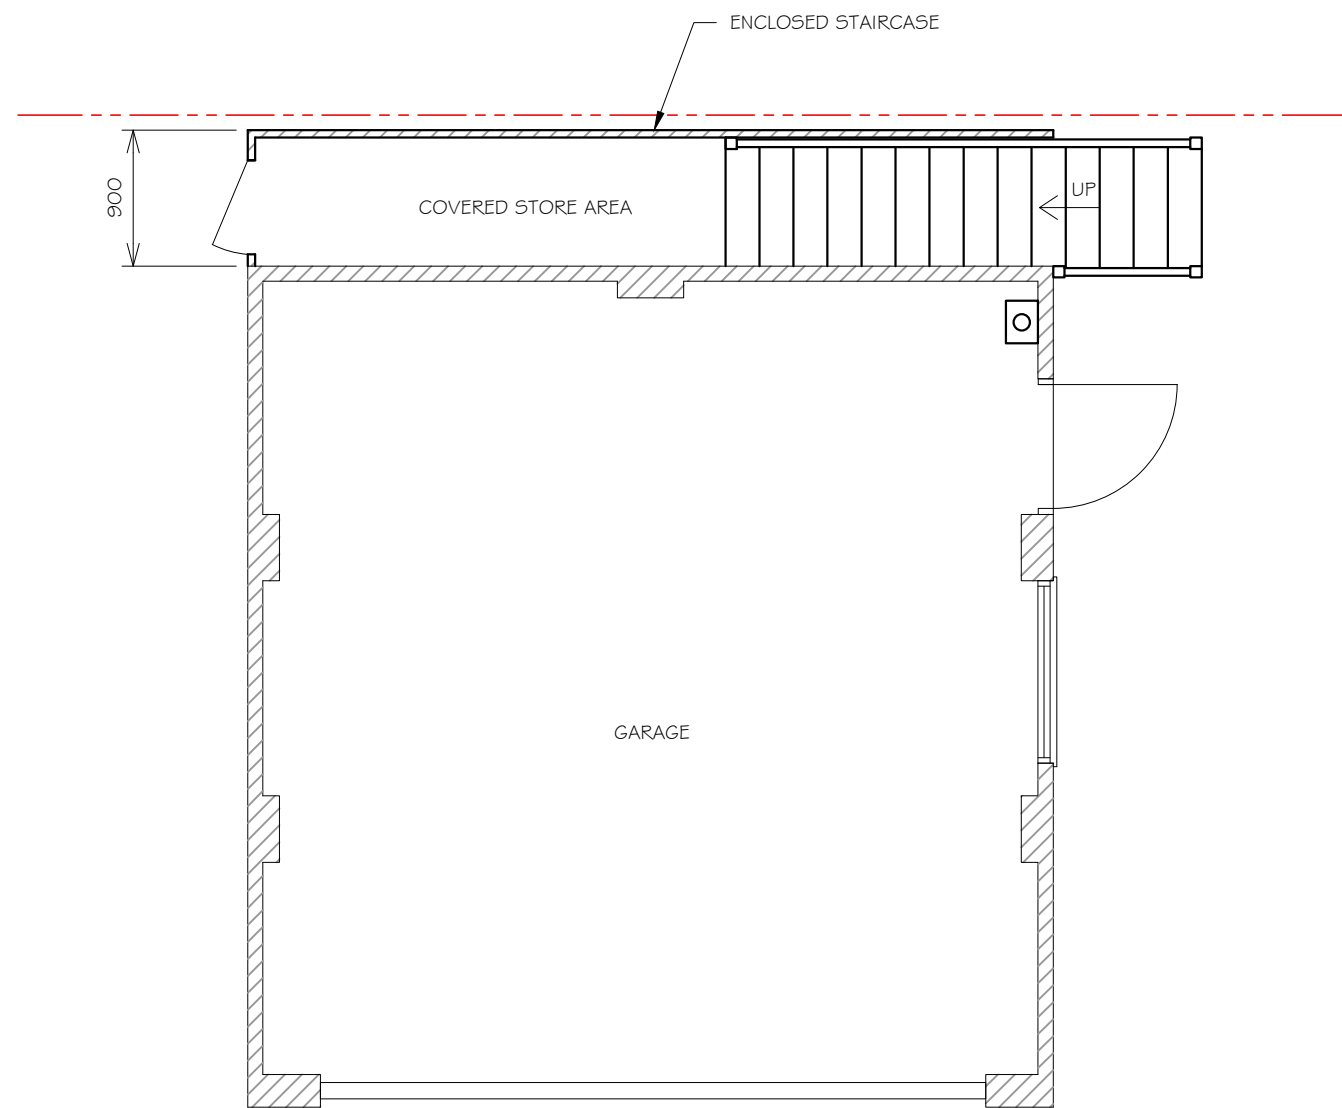

PROPOSED GARAGE FLOOR PLAN

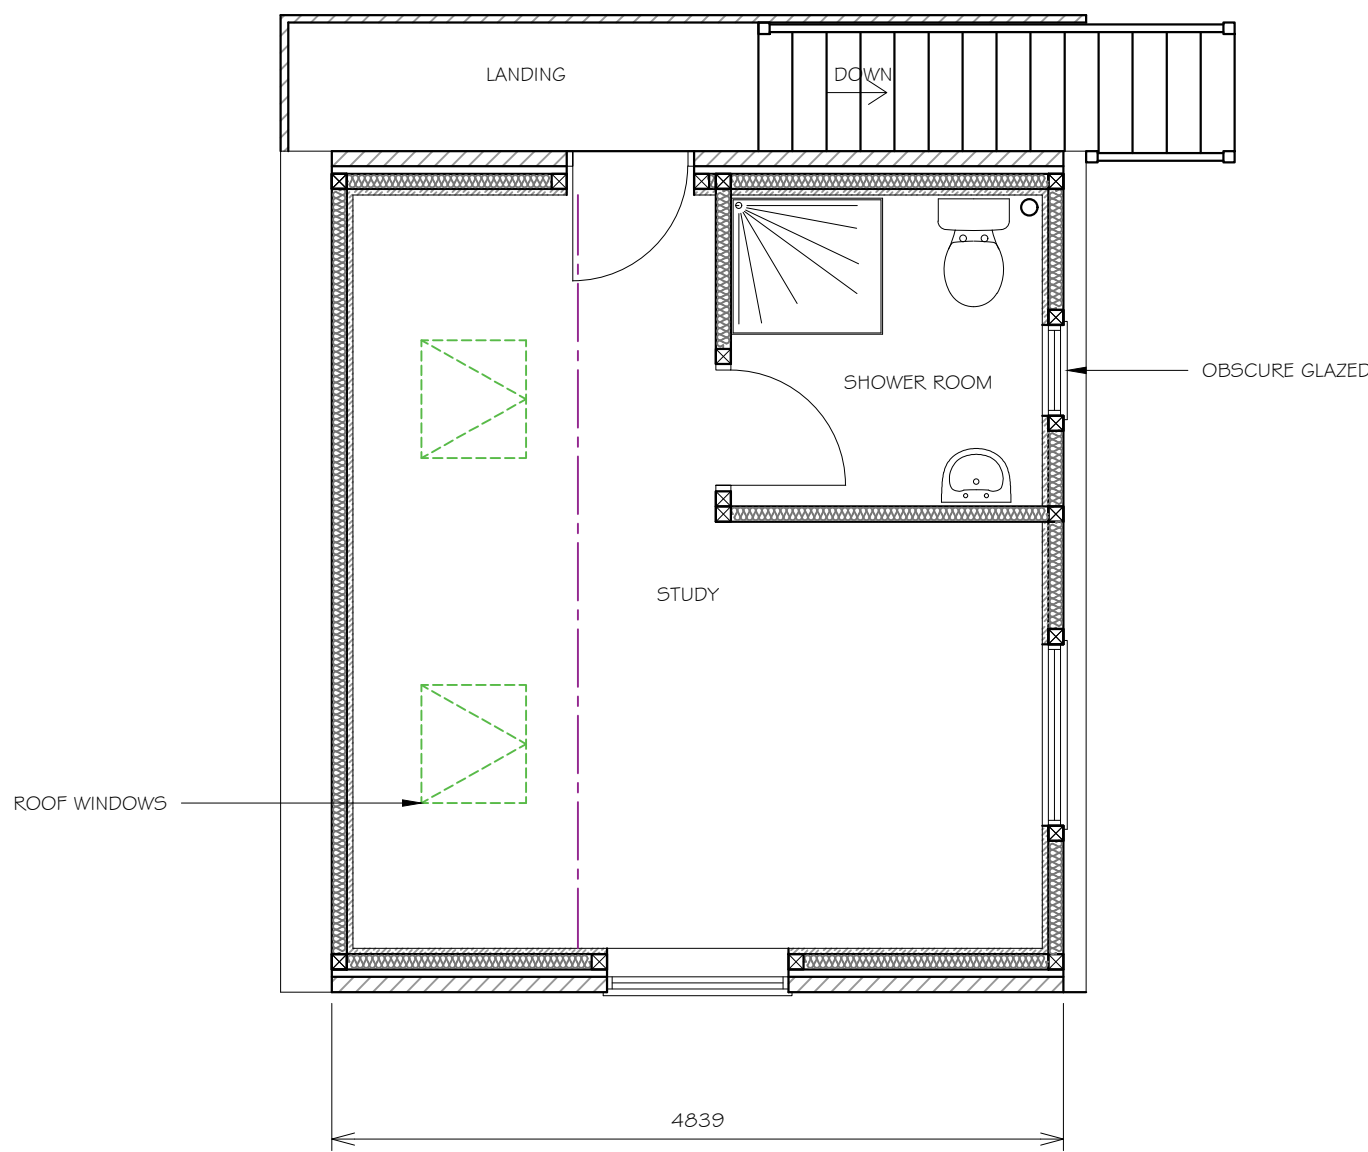


PROPOSED FIRST FLOOR PLAN

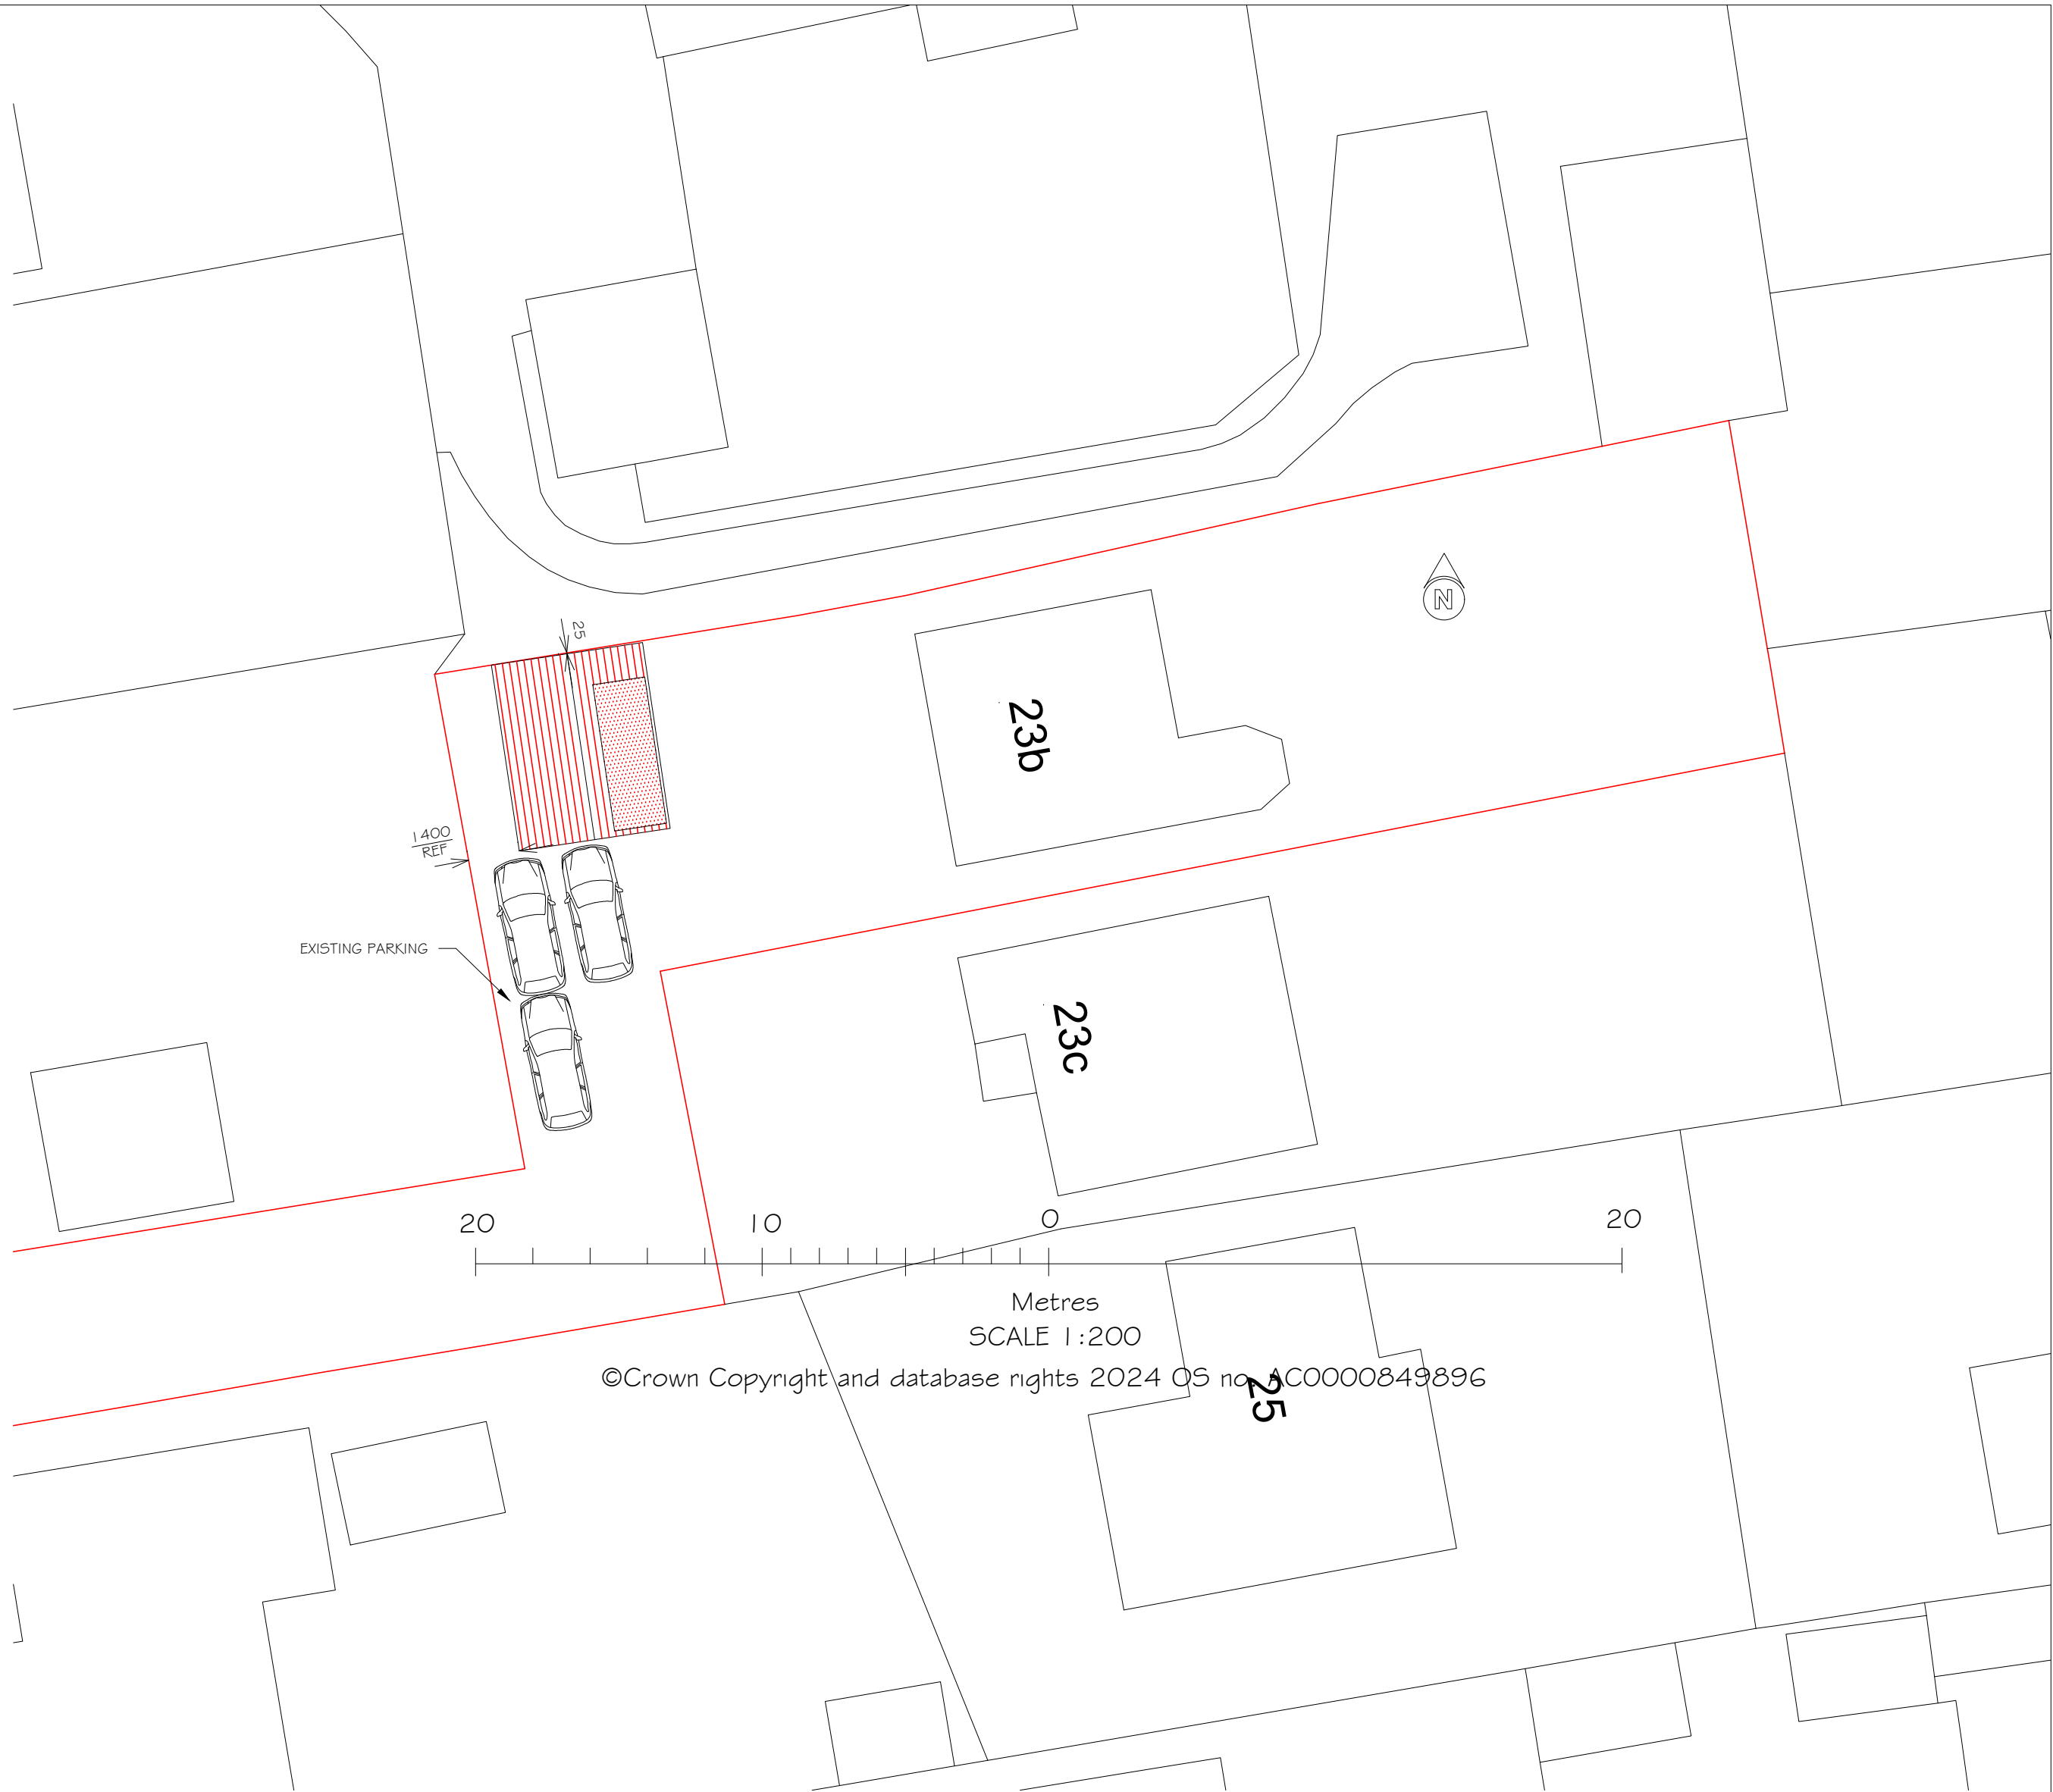

Metres
SCALE 1:200


©Crown Copyright and database rights 2024 OS map C0000849896

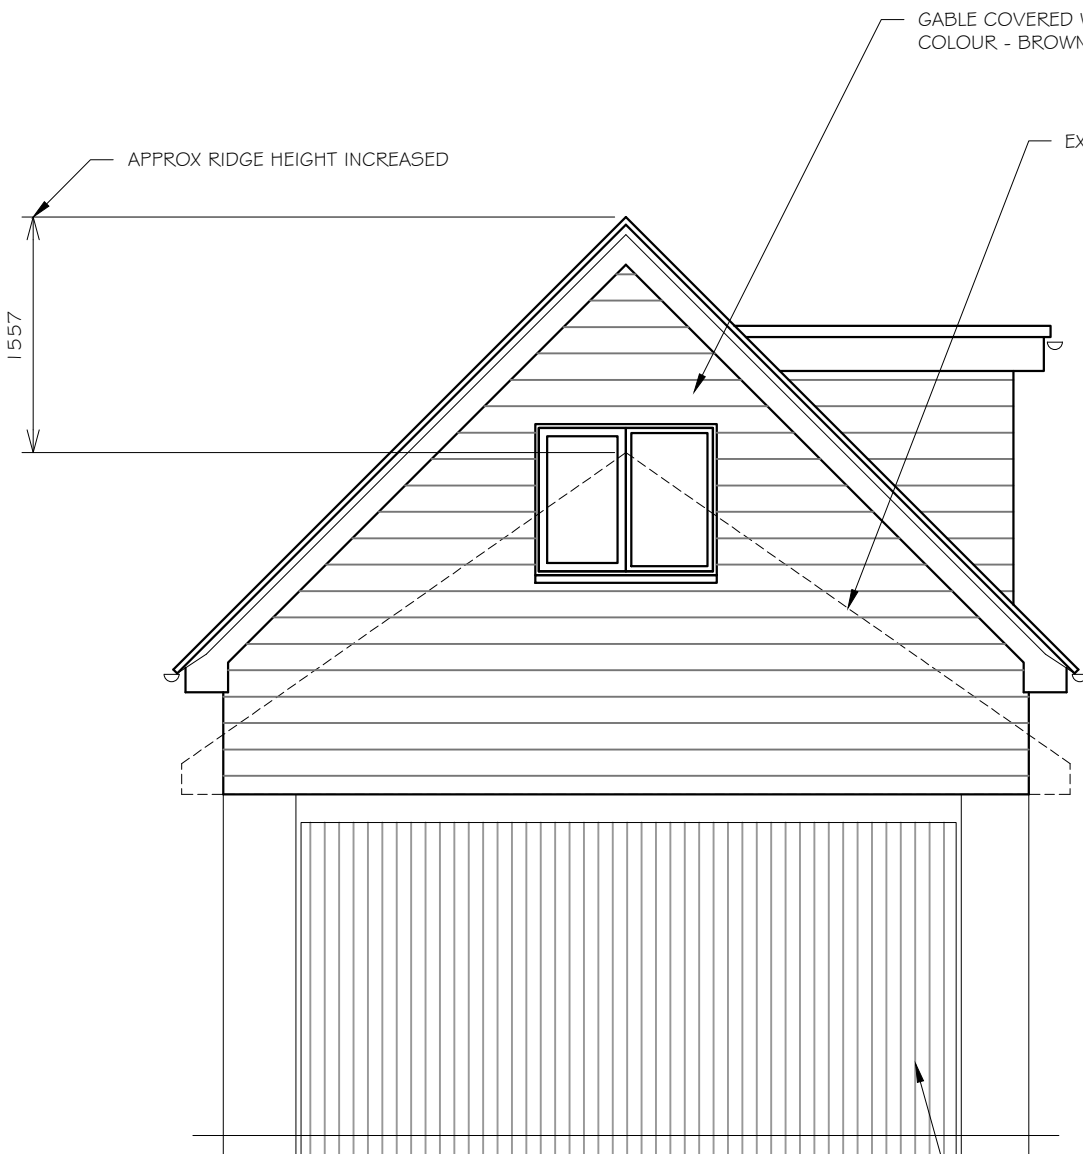


PROPOSED SOUTH ELEVATION



PROPOSED EAST ELEVATION

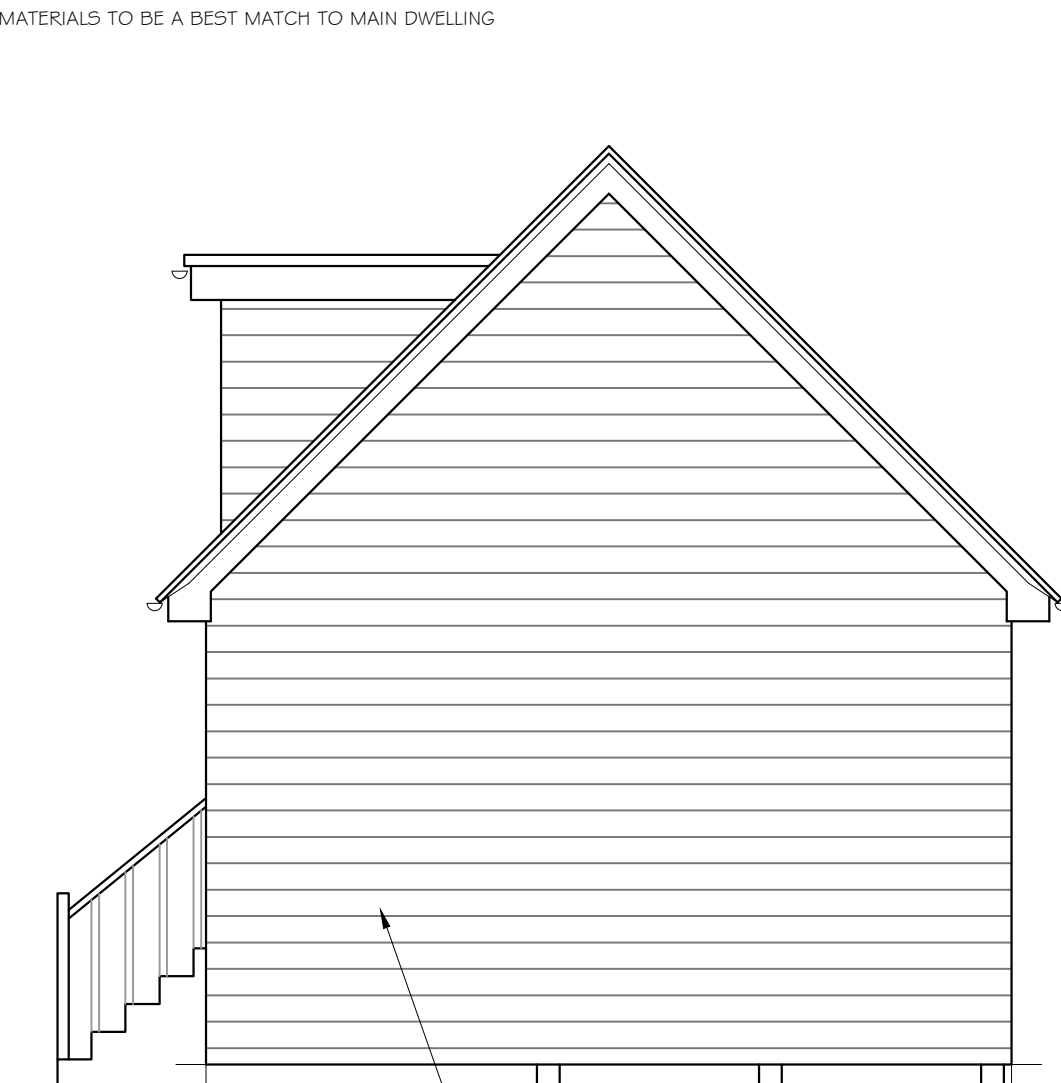

PROPOSED NORTH ELEVATION

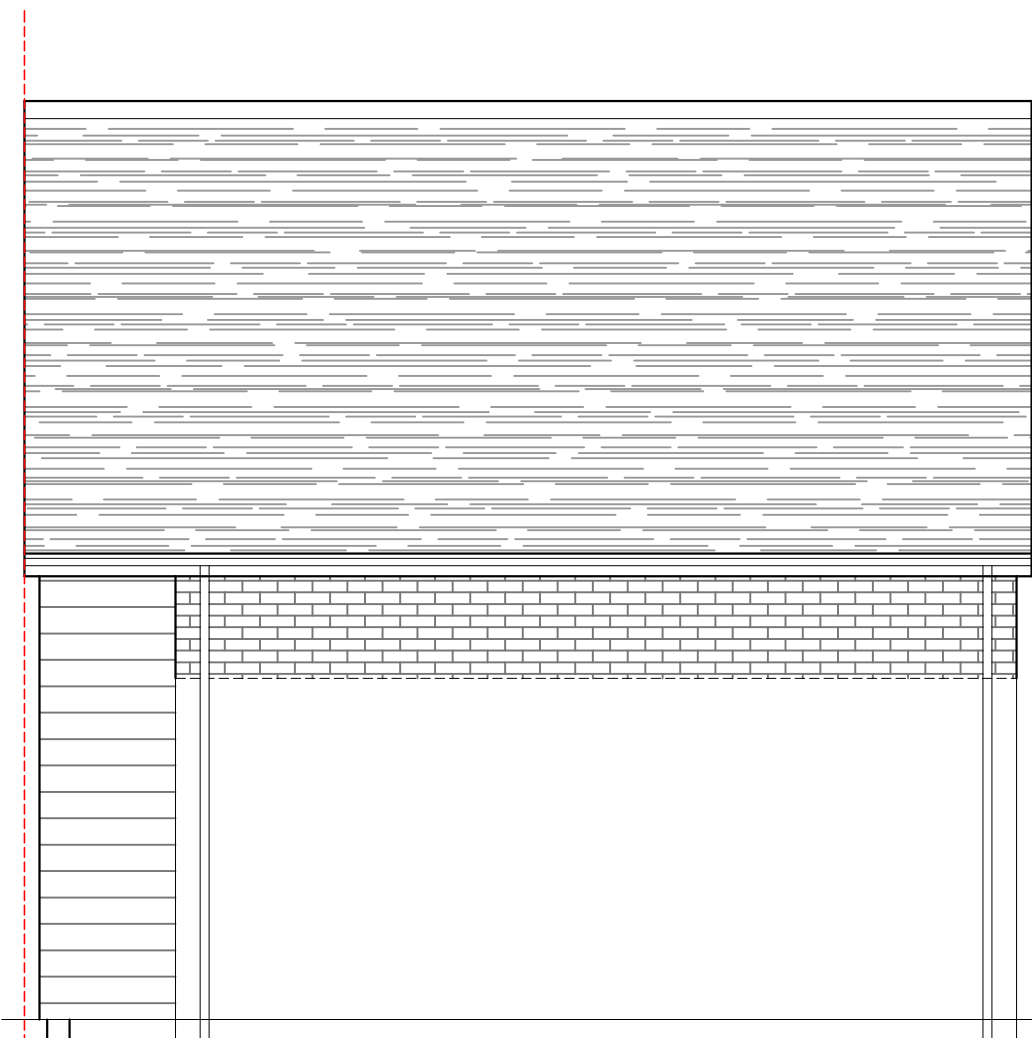

PROPOSED WEST ELEVATION

PROJECT PROPOSED RAISED GARAGE ROOF LINE TO CREATE A HABITABLE FIRST FLOOR AT: 23B PINE DRIVE FINCHAMPSTEAD RG40 3LD	
TITLE PROPOSED FLOOR PLANS, ELEVATIONS & ROOF PLAN	
 Cranford Design Ltd Architectural Services, CAD Design & Draughting	
DATE SEPT 2024	Tel: 01252 872657 Mob: 07525 064570 E-mail: info@cranforddesign.co.uk Website: www.cranforddesign.co.uk
SCALE SEE DRAWING	Centaur House Ancells Business Park, Ancells Road Fleet GU51 2UJ
DRAWING NUMBER D2994-02	
A1 PAPER SIZE	

These plans must not be acted upon until the appropriate planning and building regulation approvals have been granted. Should the works be undertaken prior to the above approvals being in place it is done so entirely at the clients own risk.