

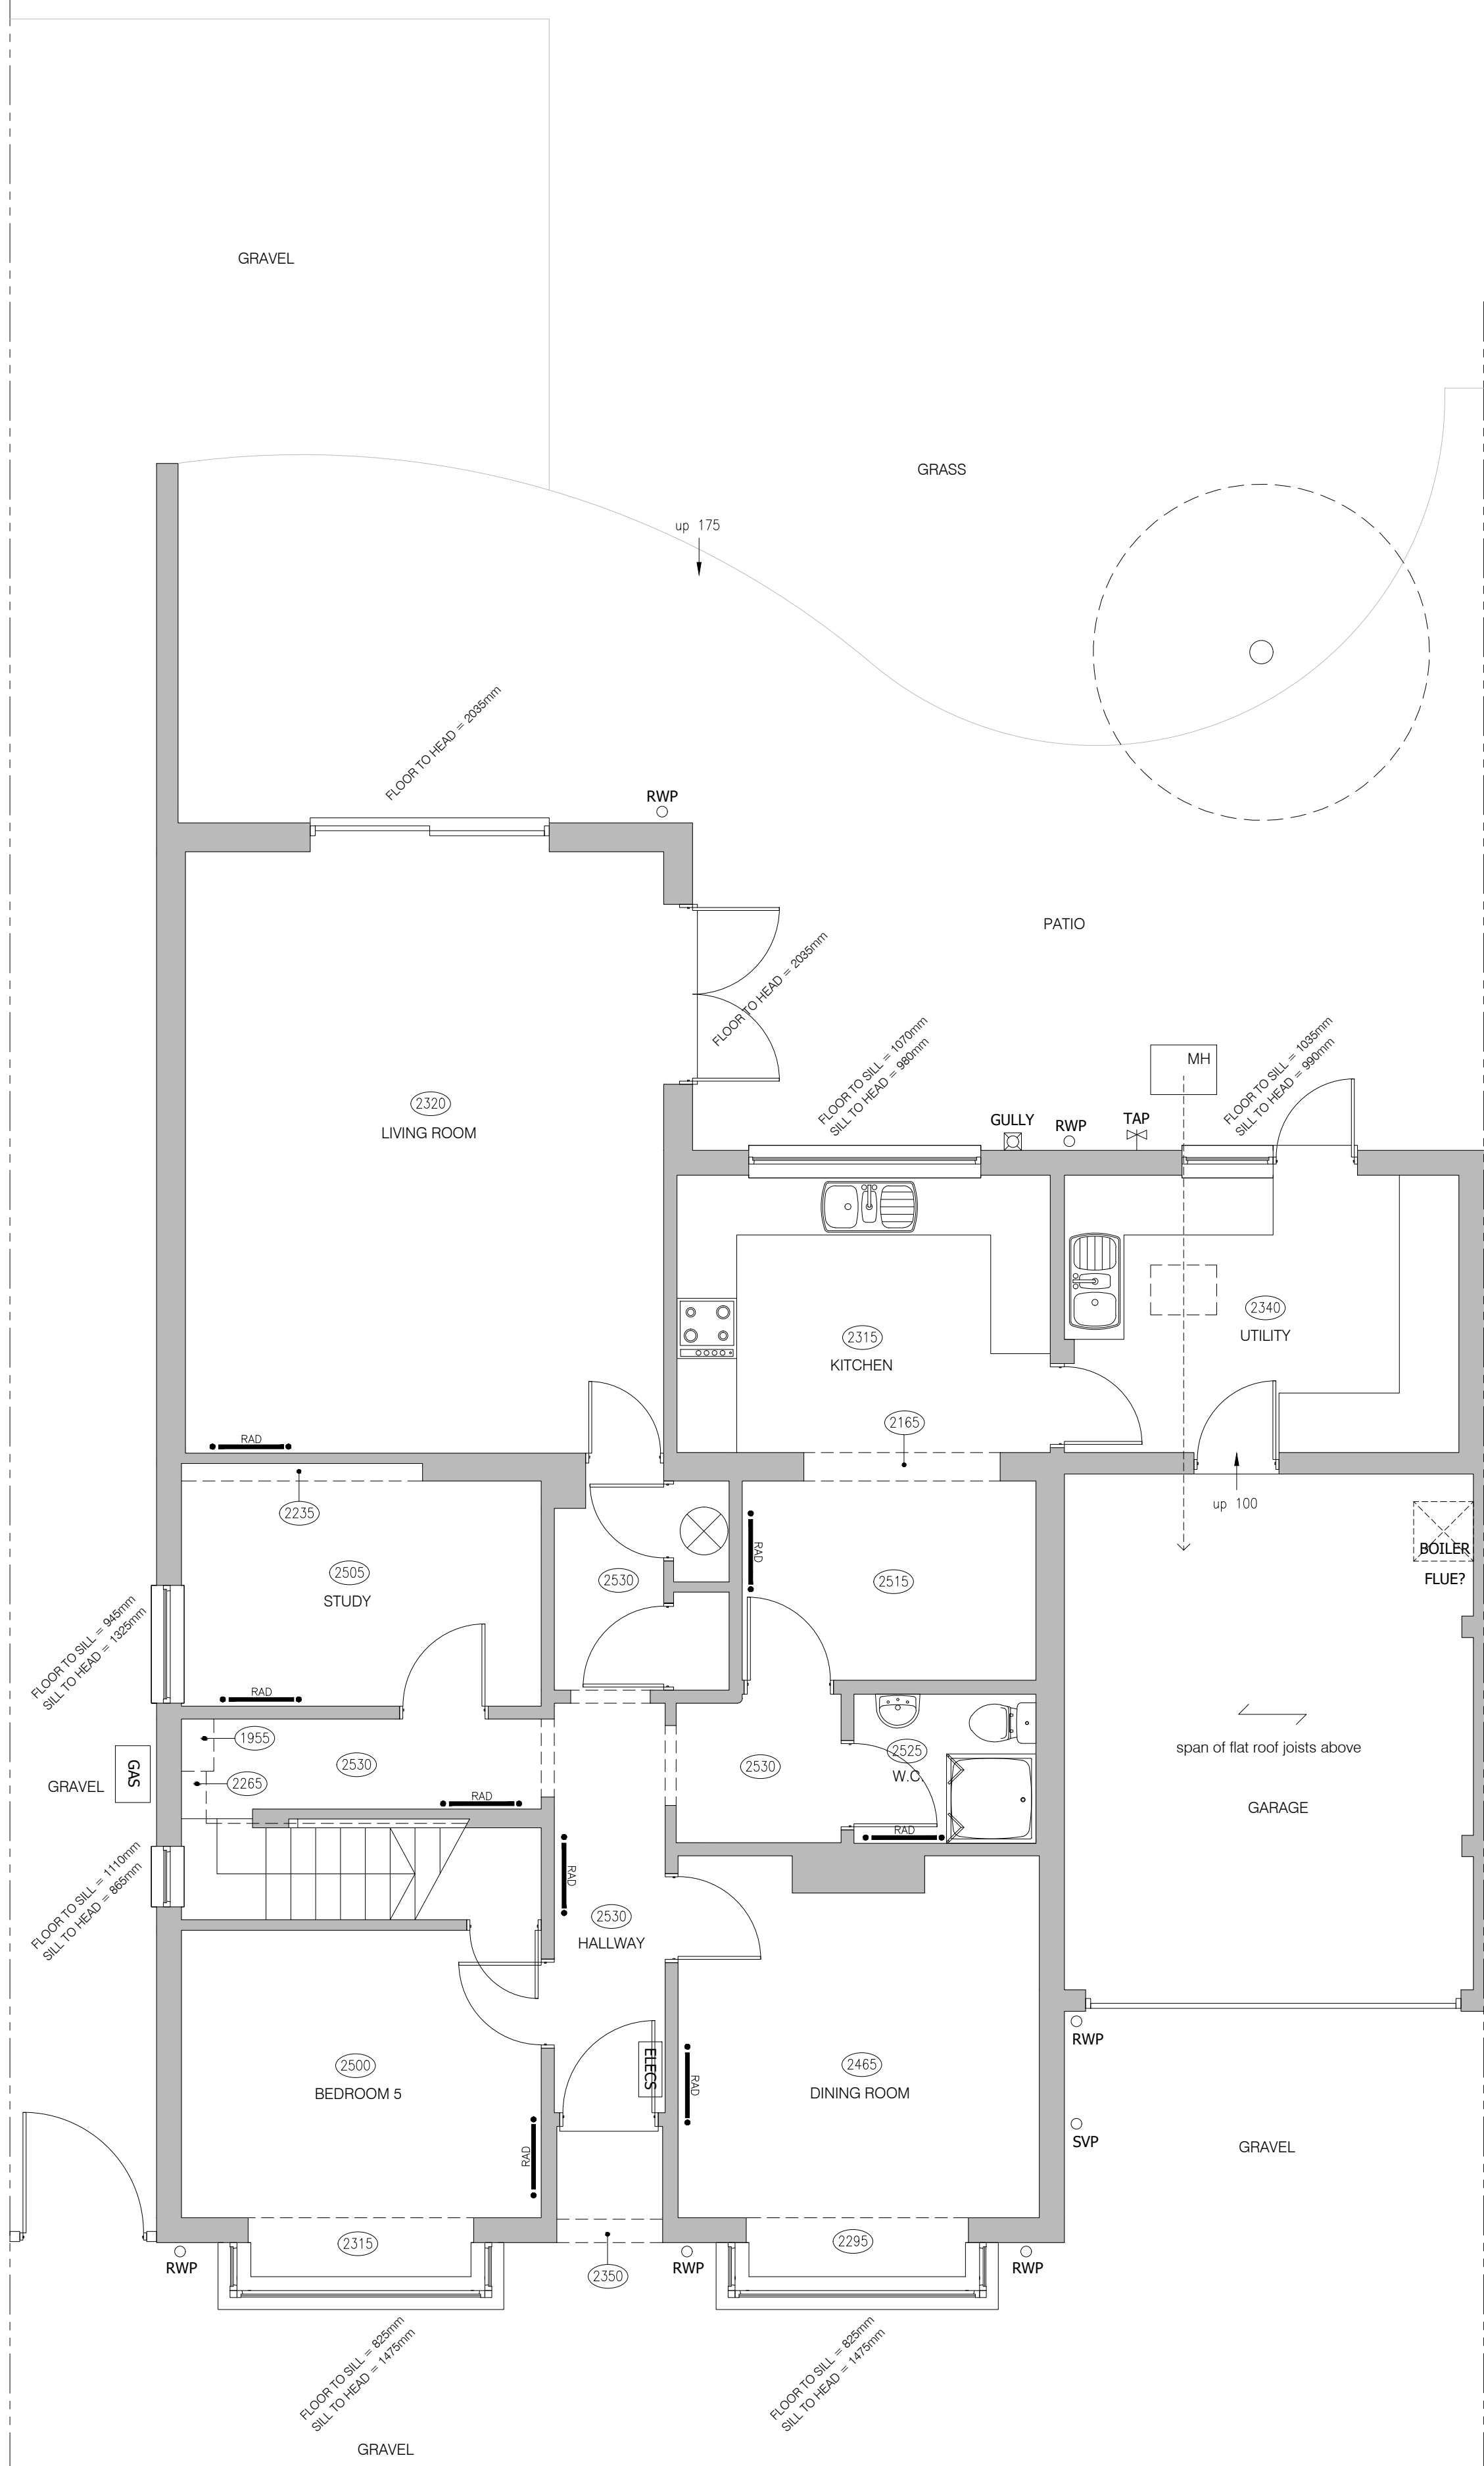


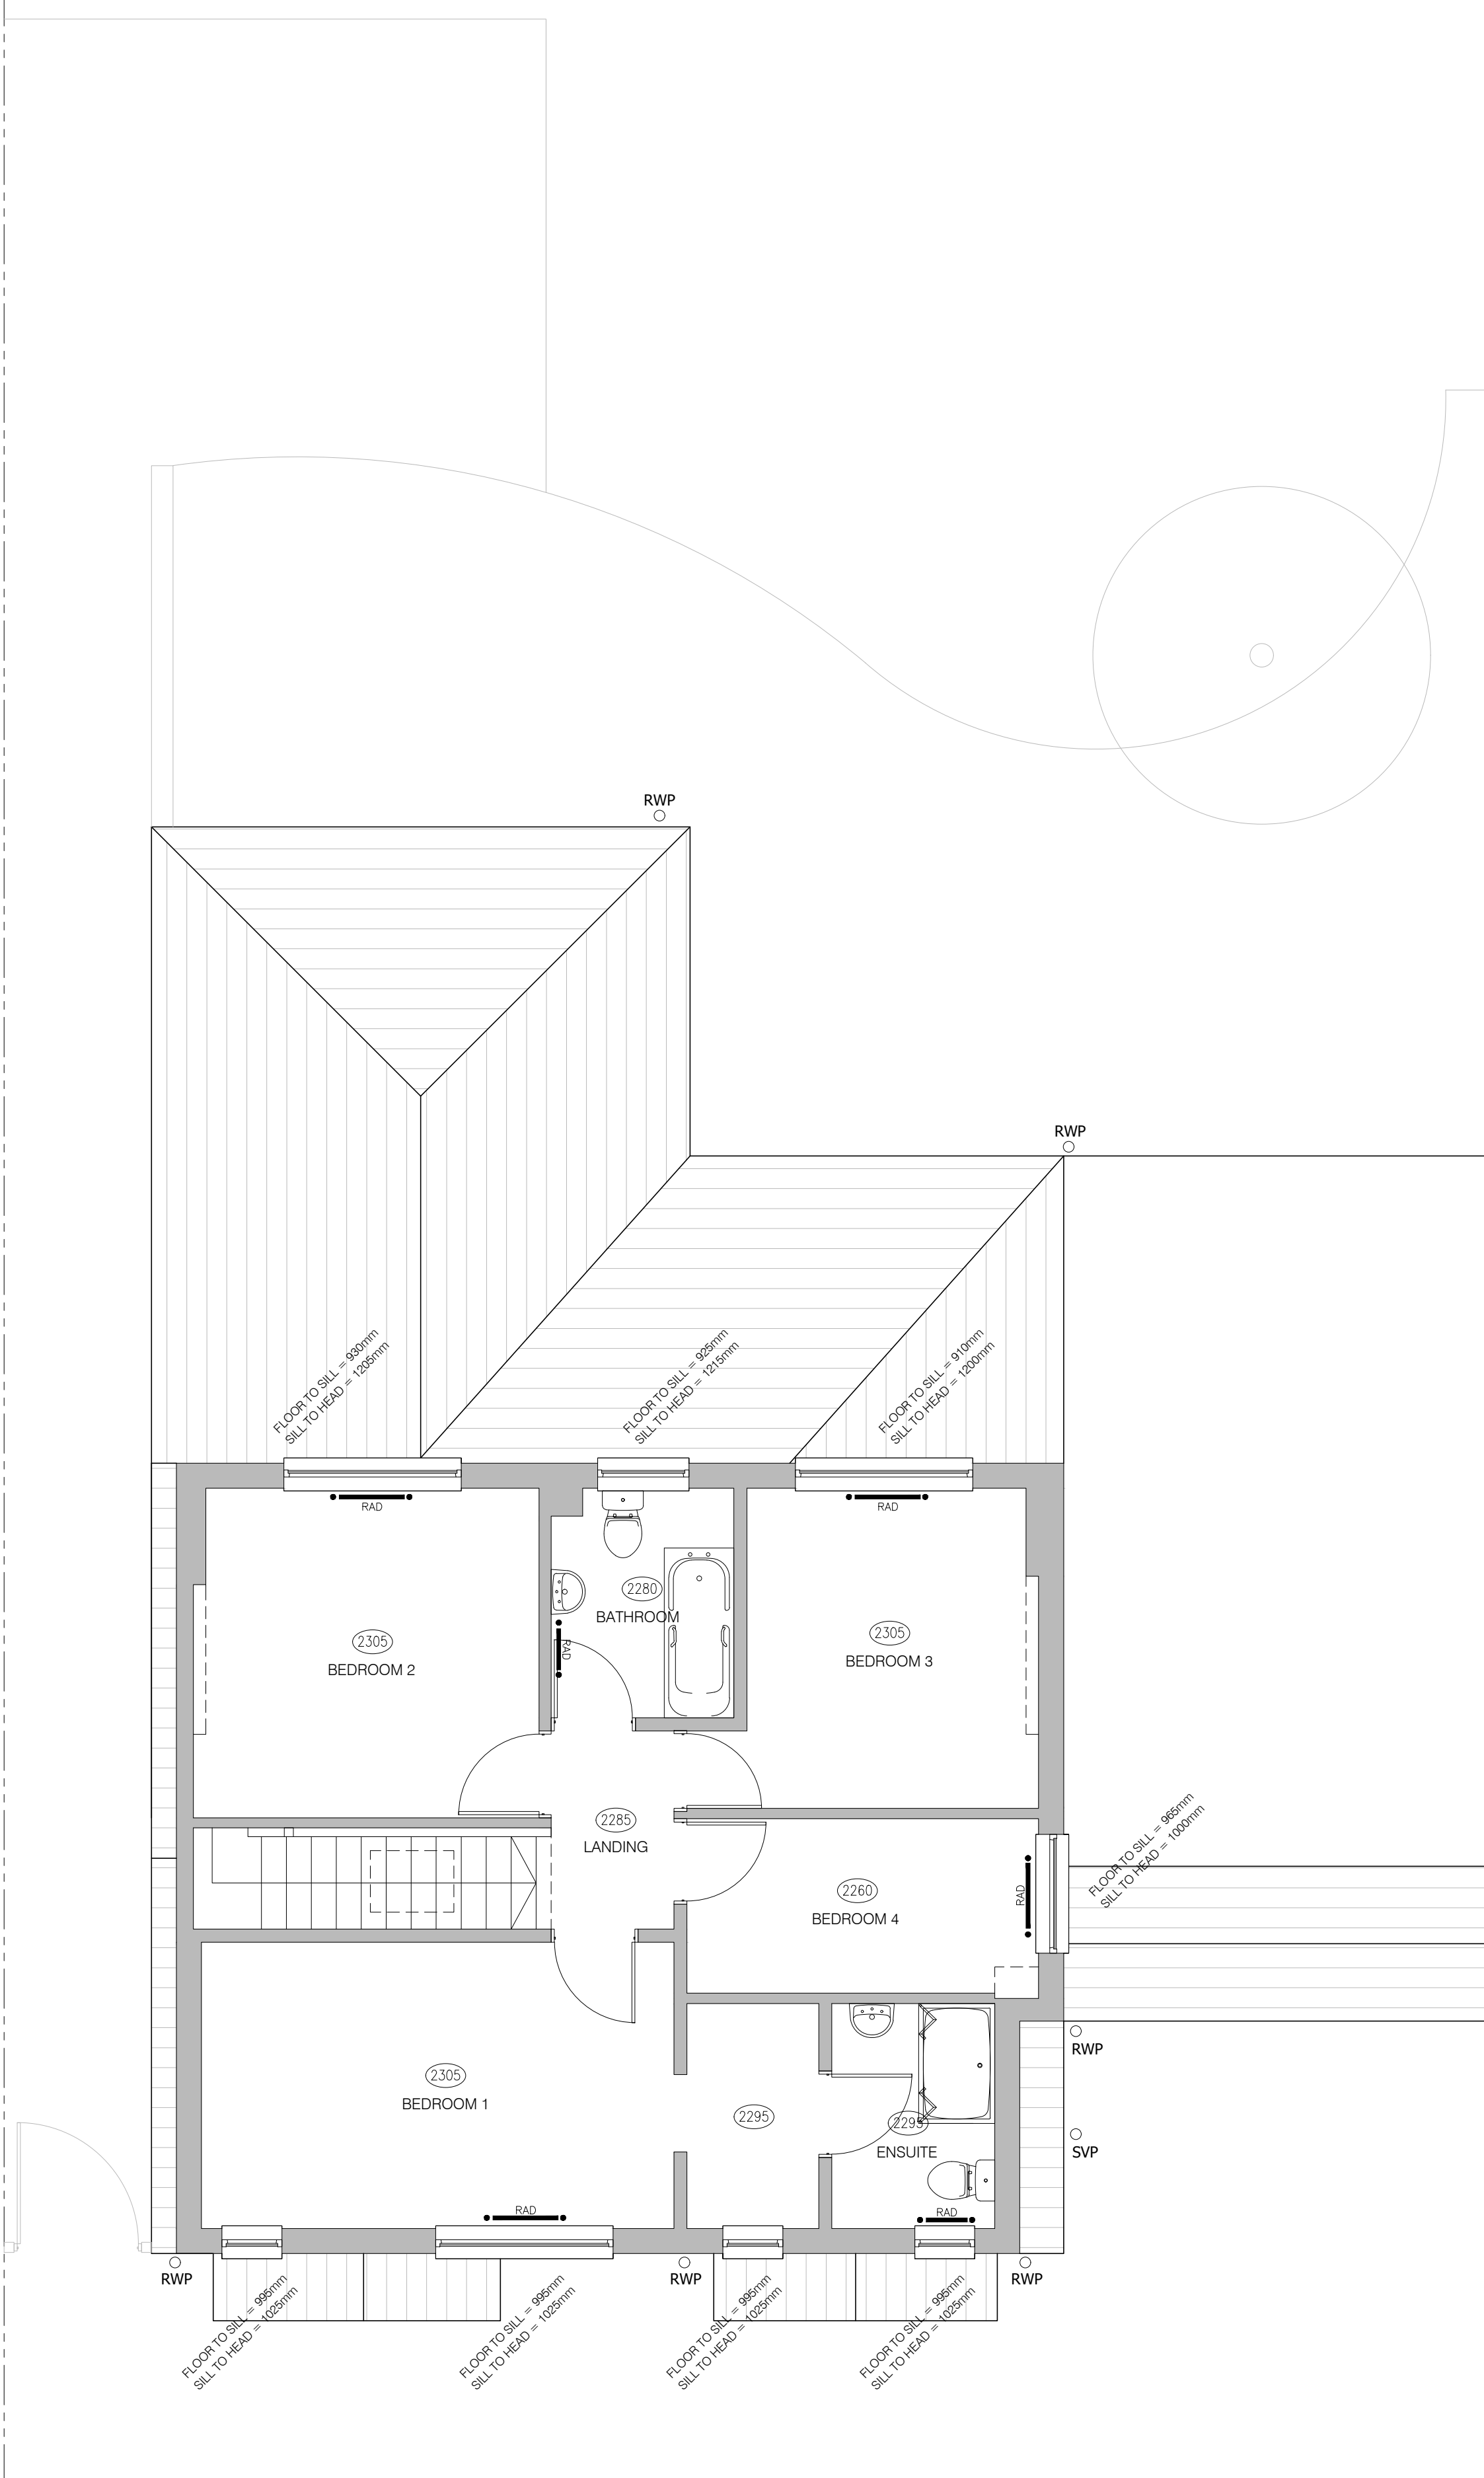

GROUND FLOOR PLAN
SCALE 1:50

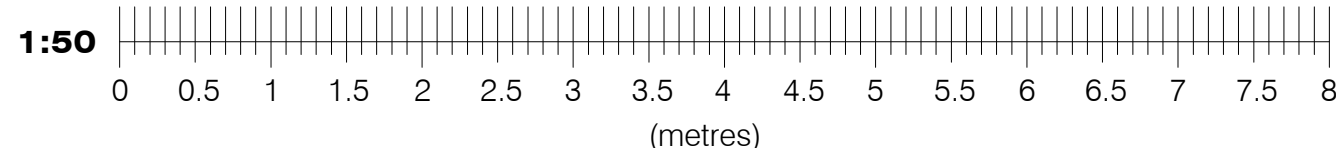

FIRST FLOOR PLAN
SCALE 1:50

- NOTES:
- THIS DRAWING IS TO BE READ IN CONJUNCTION WITH ALL RELEVANT ARCHITECTS, SUB-CONTRACTORS AND ARCHITECTURAL DRAWINGS.
 - THIS DRAWINGS REMAINS THE COPYRIGHT OF JETARCH DESIGN LTD AND MAY NOT BE SHARED OR REPRODUCED WITHOUT THEIR KNOWLEDGE



100 Berkshire Place
Winnersh Triangle
Wokingham, Berkshire RG41 5RD
Tel: 07787296792
email: info@jetarchdesign.co.uk

Client
MR & MRS JUPP

Property:
49 WATMORE LANE
WINNERSH
RG41 5JS

Drawing Title:
DETAILS OF EXISTING
FLOOR PLANS

Rev.	Date	Revisions

Drawing No.	Rev.
A1/410/01	
Plot Date:	JUN 24
Scale	1:50 @ A1
Date	JUN 24
Drawn	JT