



PROPOSED FRONT ELEVATION


SCALE 1:100




PROPOSED SIDE ELEVATION



PROPOSED REAR ELEVATION

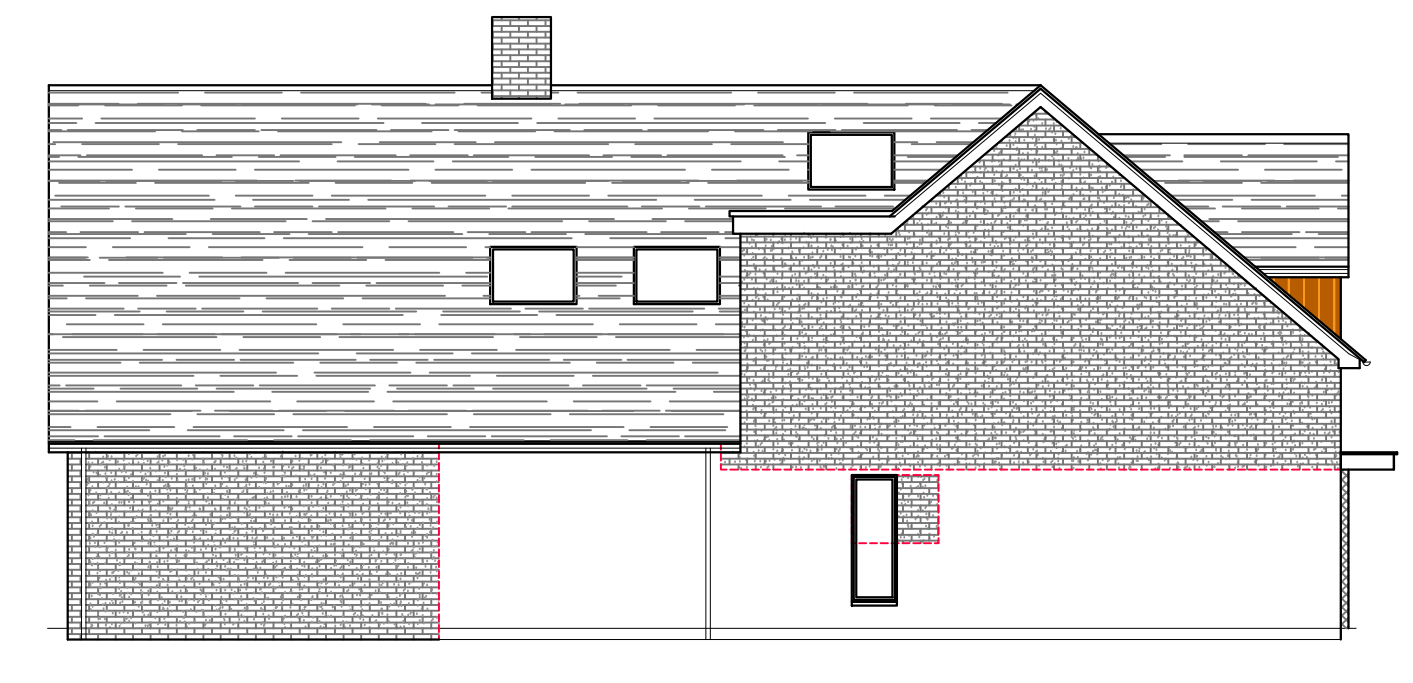


PROPOSED SIDE ELEVATION

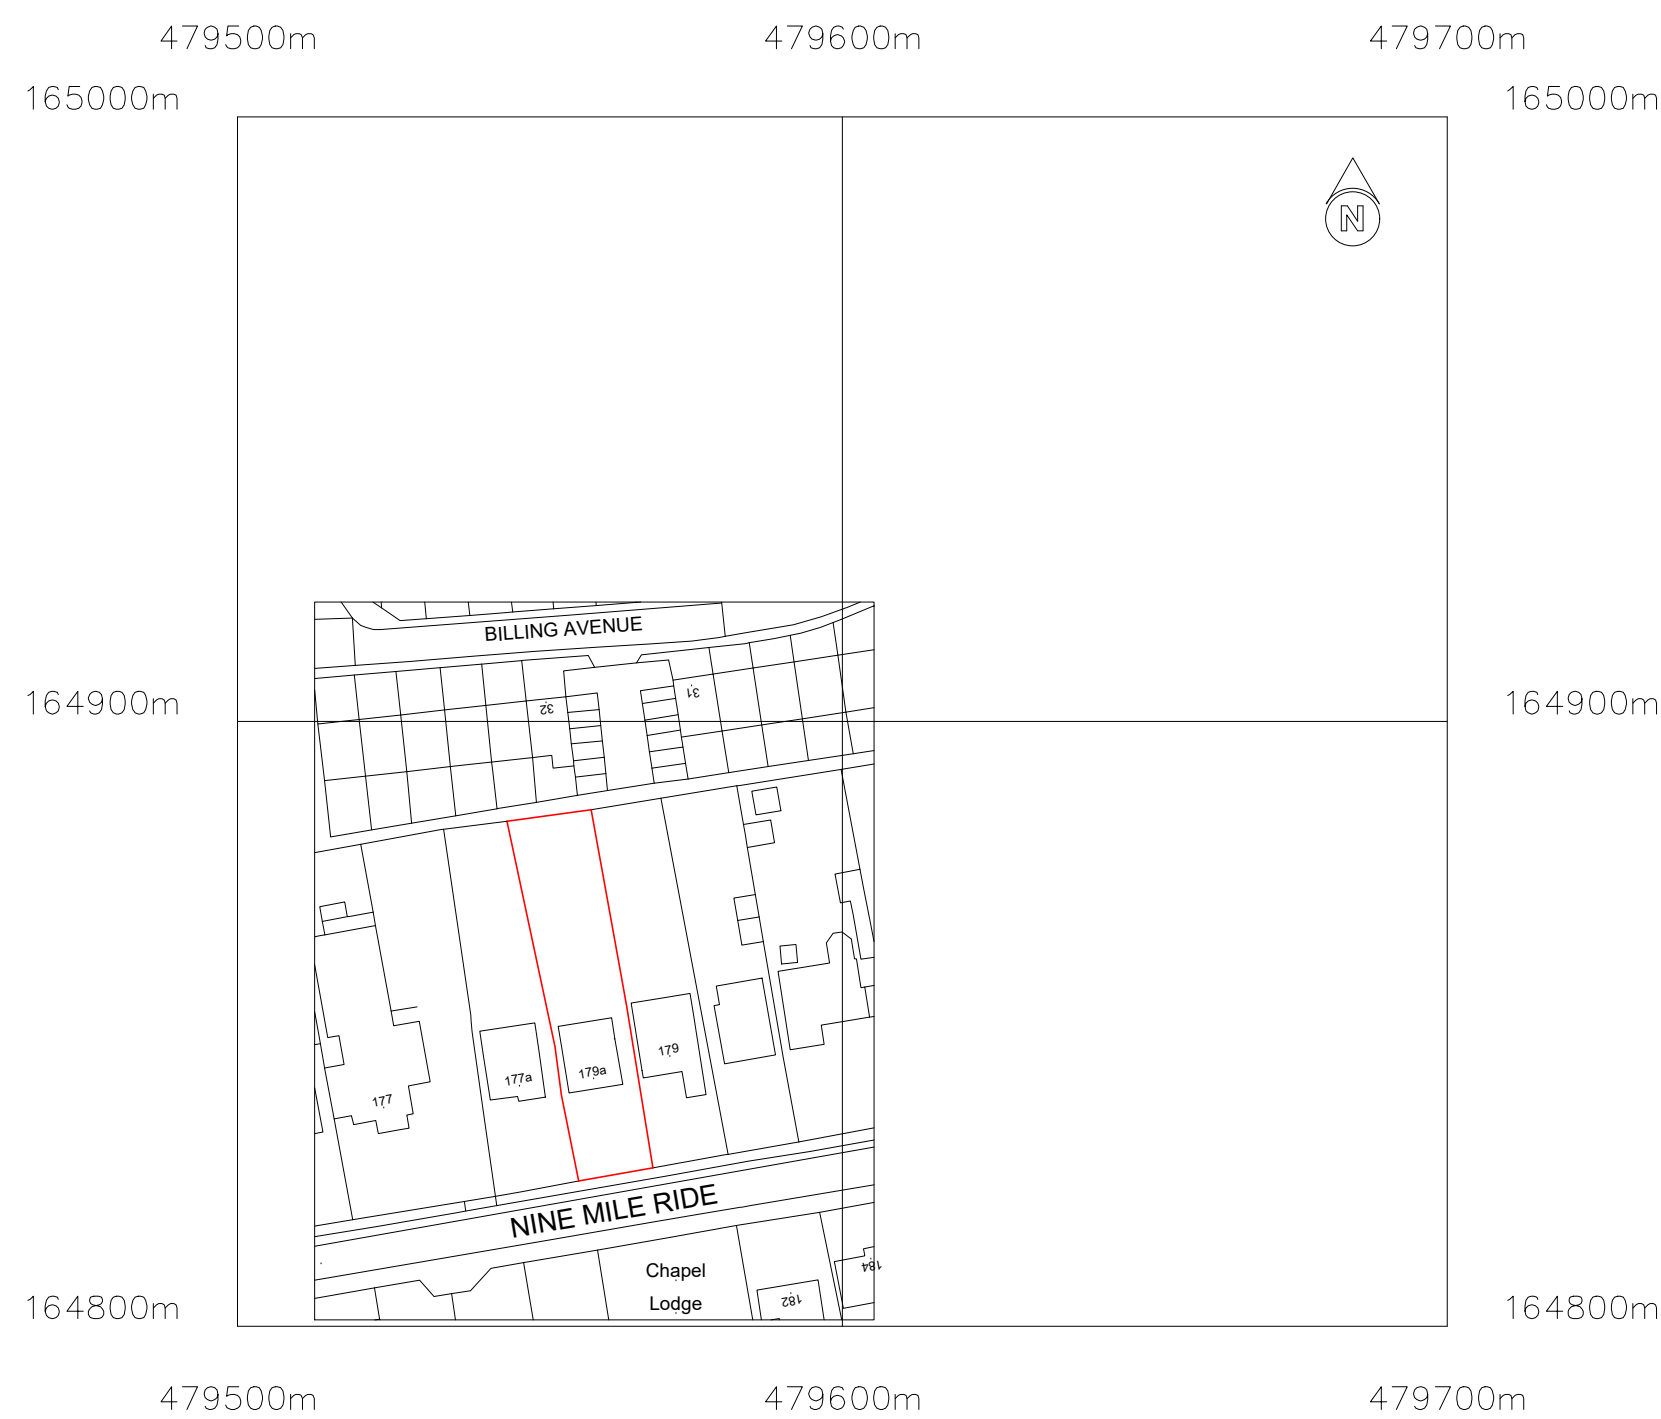

©Crown Copyright and database rights 2026 OS no. AC0000849896

5m
0 10m 20m 50m 100m
METERS
SCALE 1:1250

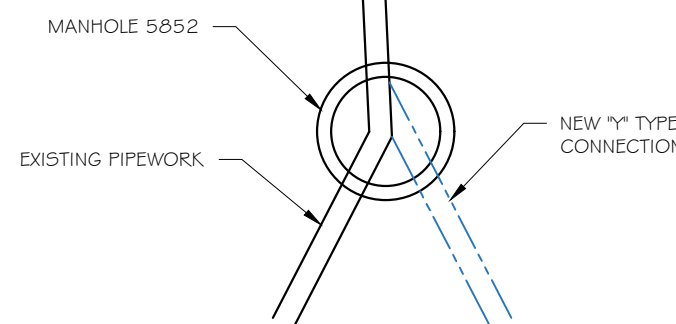

SCALE 1:200

Chapel
Lodge

PROJECT
PROPOSED EXTENSION & ROOF REPLACED AND
RAISED CREATING HABITABLE ACCOMMODATION
AT: 179A NINE MILE RIDE
FINCHAMPSTEAD
RG40 4JD

TITLE
THAMES WATER

Cranford Design Ltd
Architectural Services,
CAD Design & Draughting

DATE
JUNE 2026
SCALE
SEE DRAWING
DRAWING NUMBER
D3195-WA2

A1 PAPER SIZE B

These plans must not be acted upon
until the appropriate planning and
building regulation approvals have
been granted. Should the works be
undertaken prior to the above
approvals being in place it is done
so entirely at the clients own risk.