


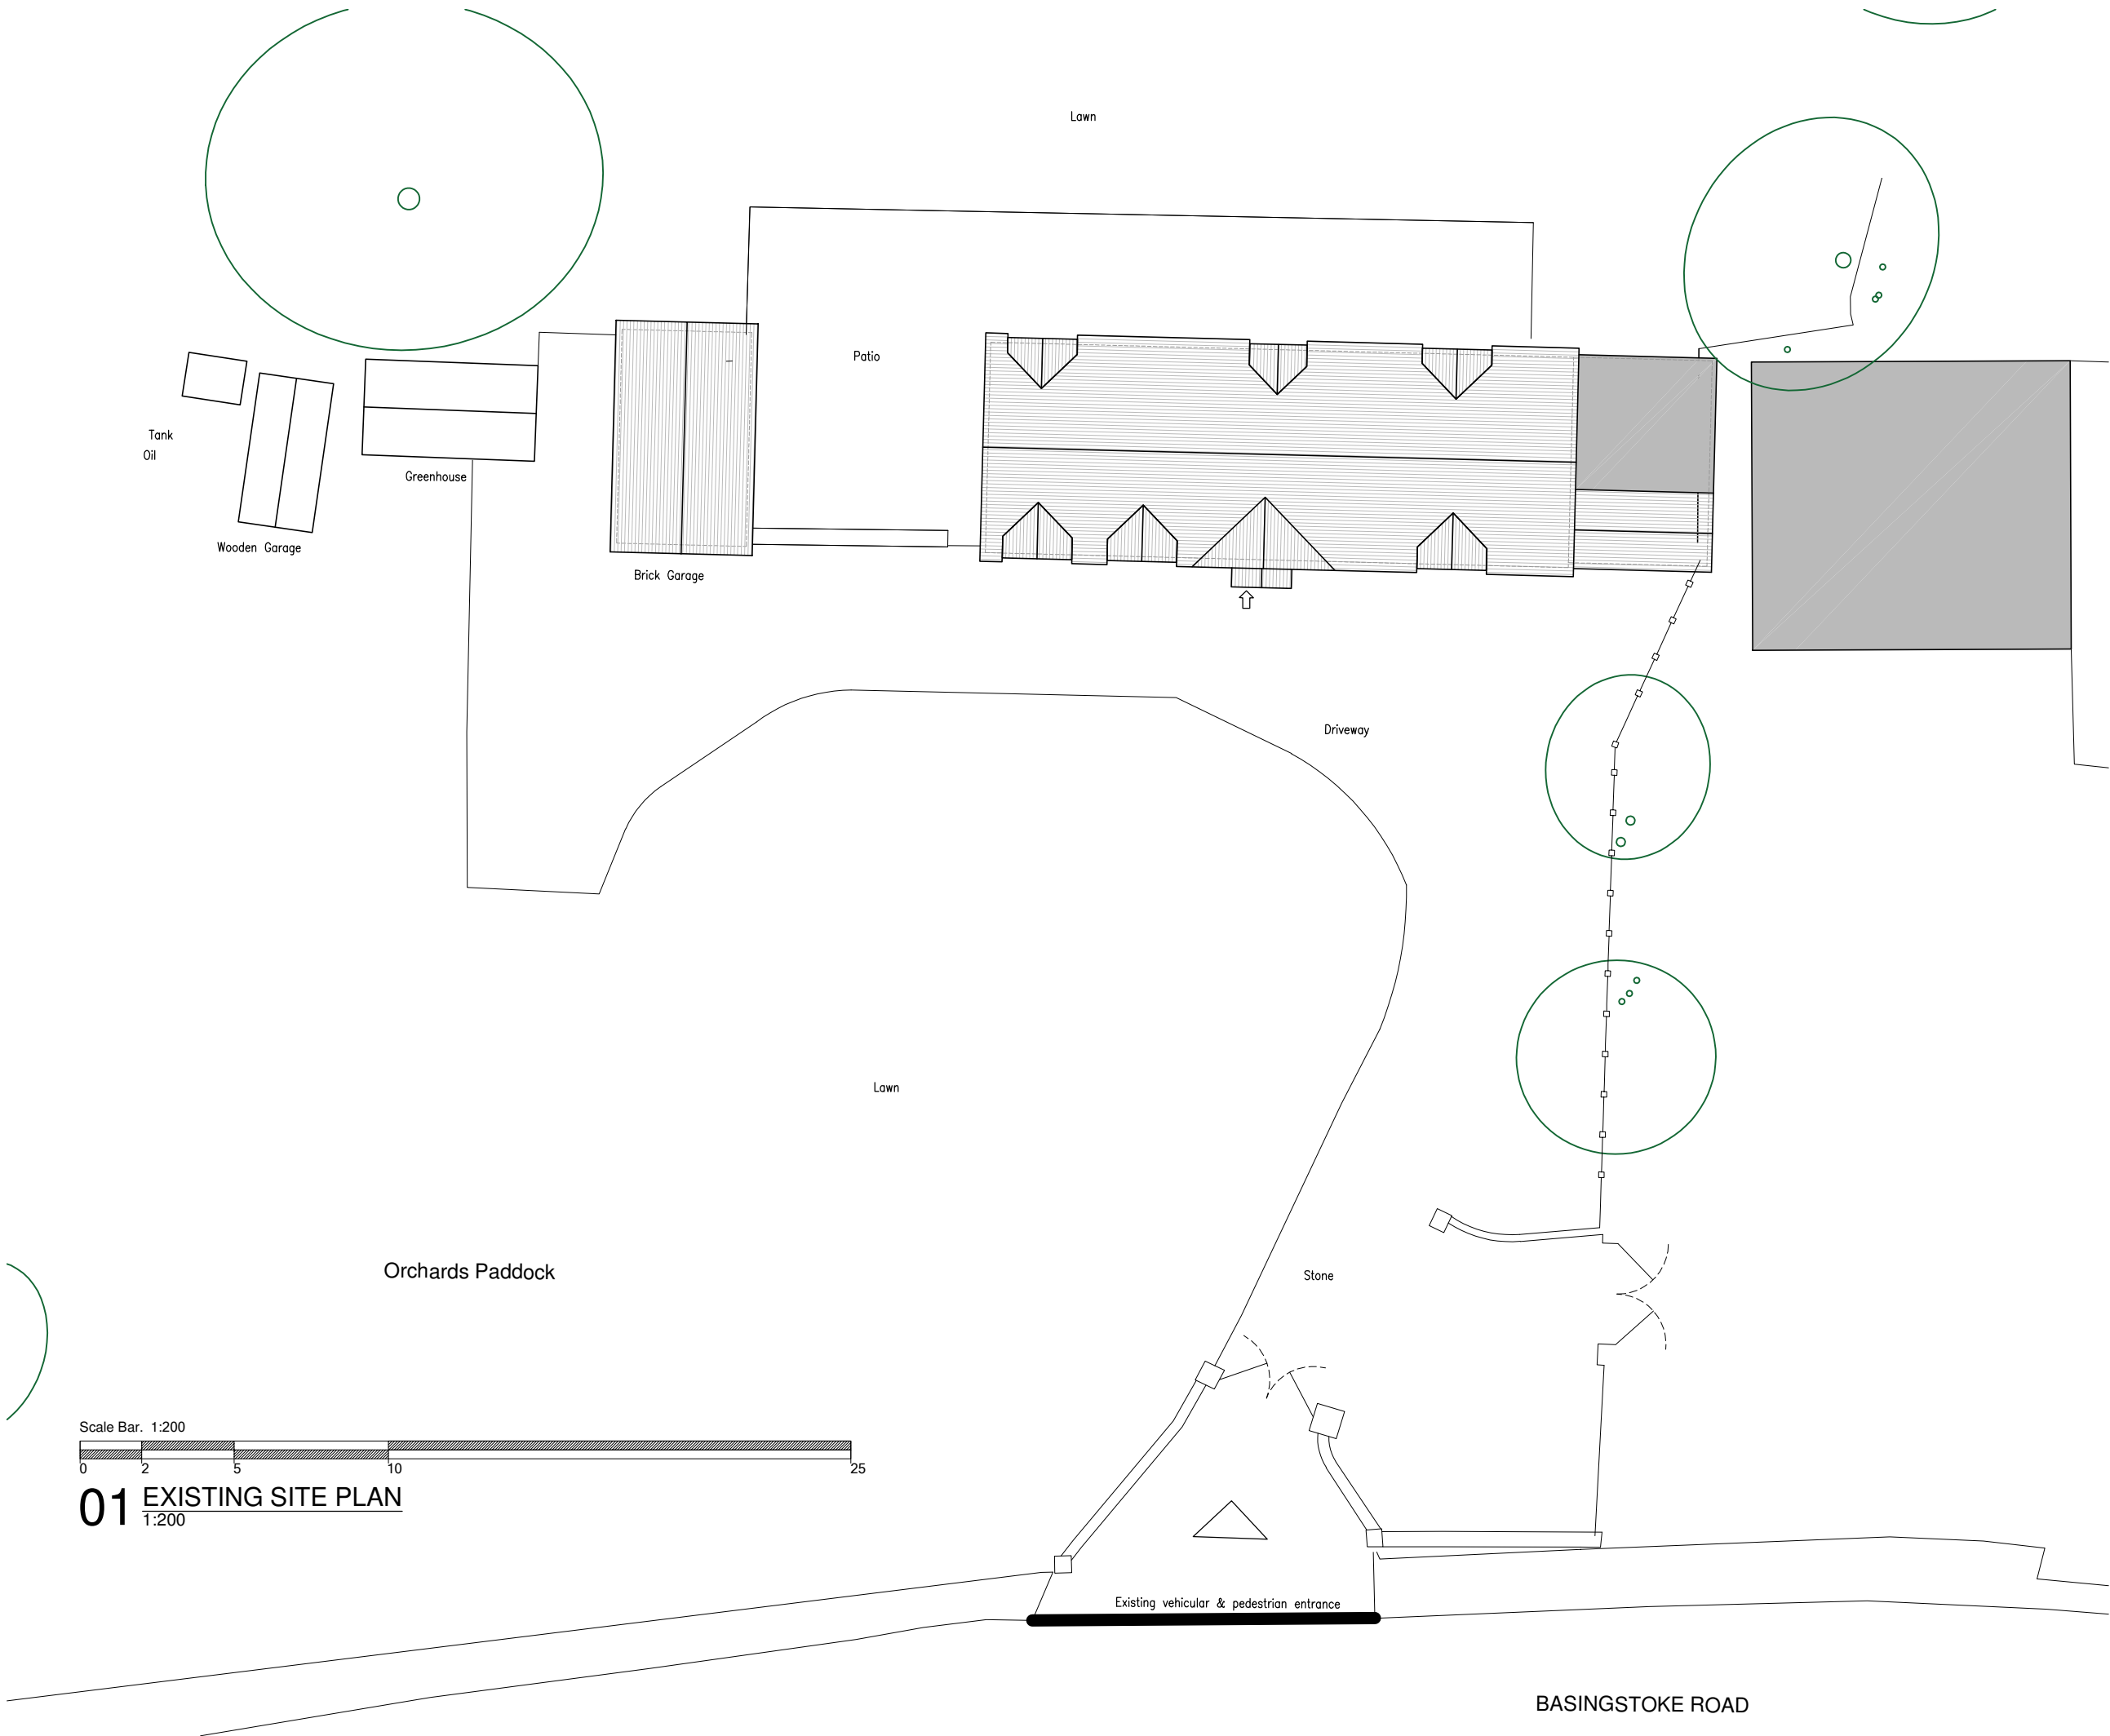

revision/date		note
 morseWEBB architects		
The Byre The Street Bramley Hampshire RG26 5DE T: 01256 587888 W: www.morsewebb.co.uk		
project		
Orchards Paddock, Swallowfield		
title		
Existing Site Plan		
scale	status	
1:200@A3	PLANNING	
job no.	dwg no.	status/revision
1025	102	PL05

© Morse Webb Ltd