



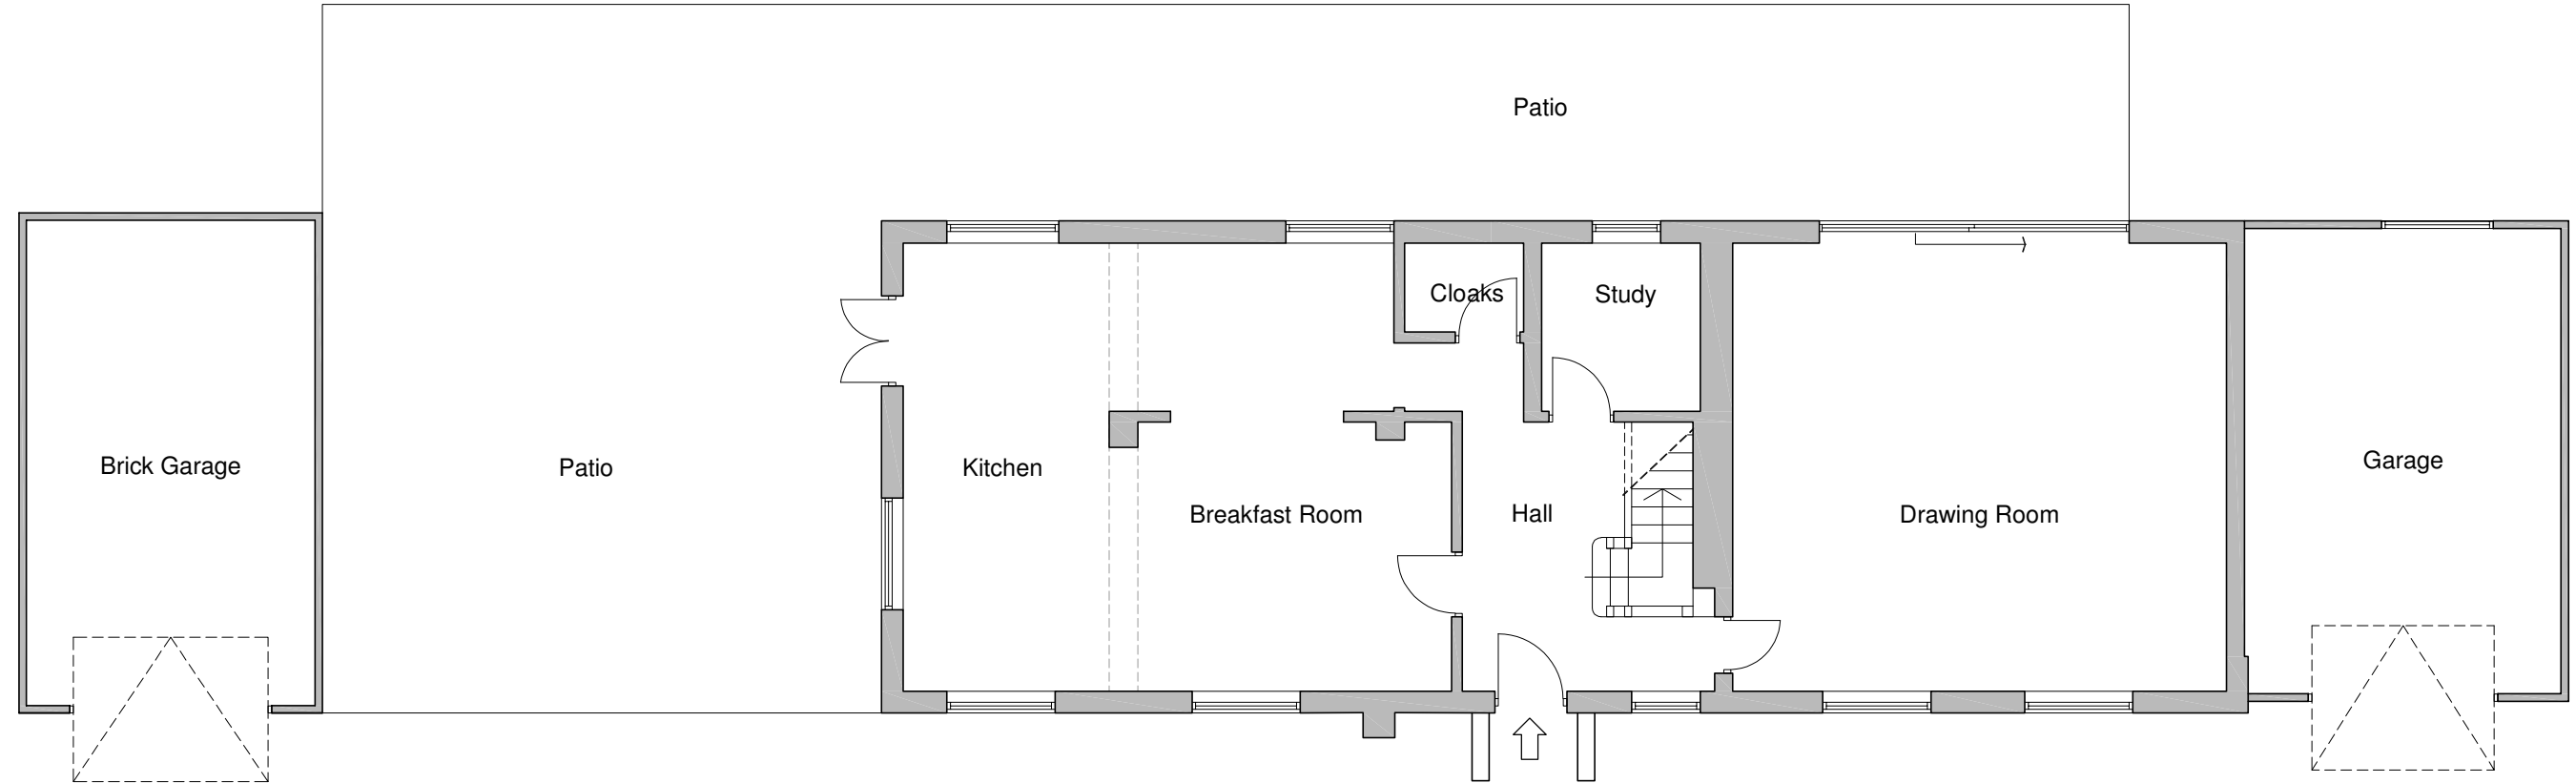

01 EXISTING GROUND FLOOR PLAN

 

revision/date note

morseWEBB
architects

The Byre The Street Bramley Hampshire RG26 5DE
T: 01256 587888 W: www.morsewebb.co.uk

project
Orchards Paddock,
Swallowfield

title
Existing Ground Floor Plan

scale	status	
1:100@A3	PLANNING	
job no.	dwg no.	status/revision
1025	103	PL03