



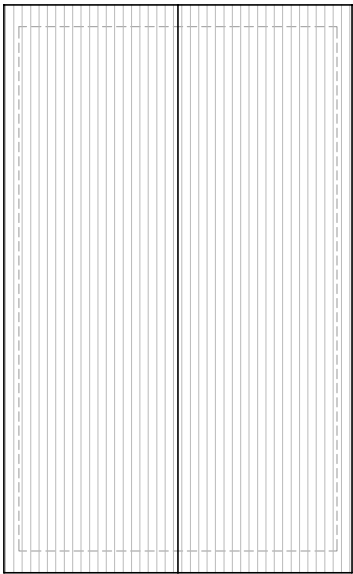

Garage

Walls: Brick (stretched bond)
Door: Overhead white metal
Roof: Red clay tile

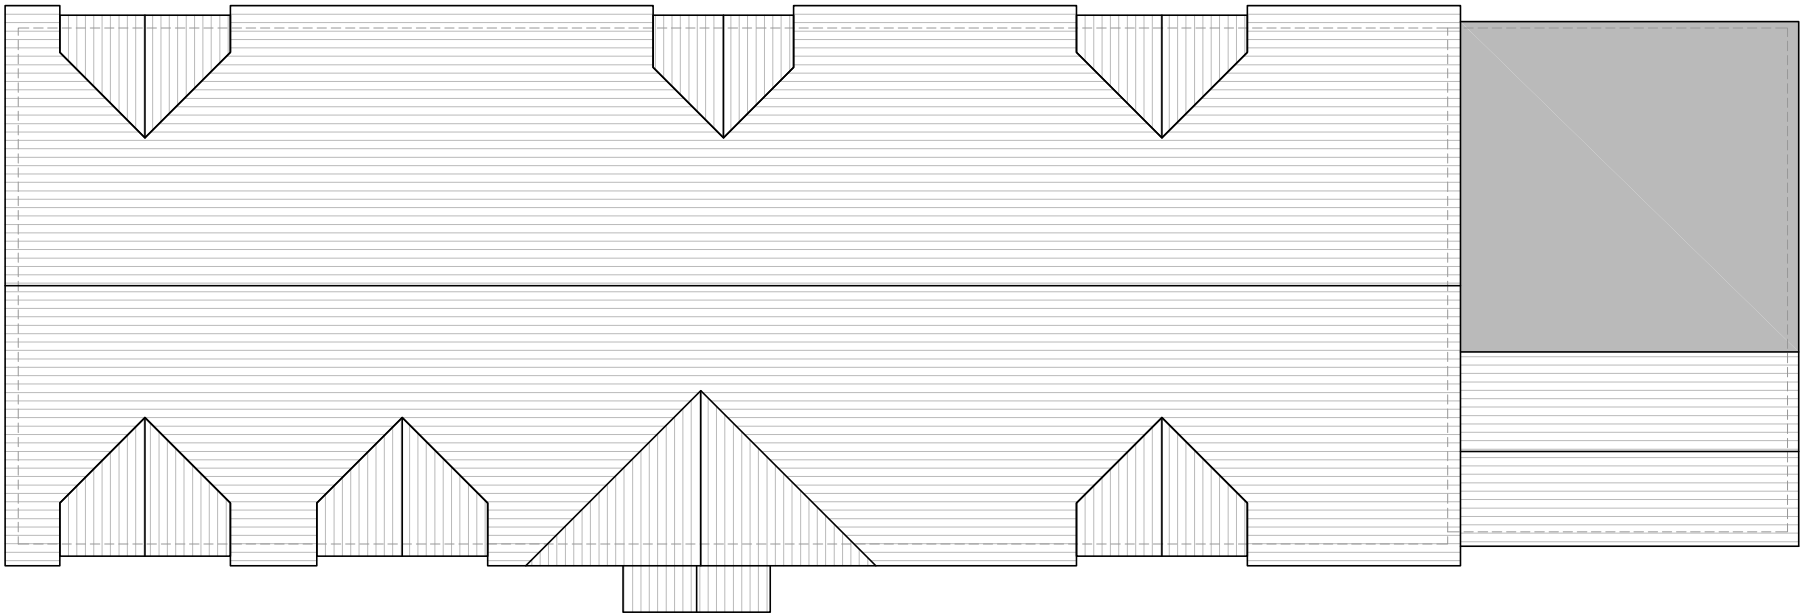

Main House


Walls: Brick (flemish bond)
Door: Black painted timber
Windows: White uPVC
Roof: Red clay tile

Existing Garage

Walls: Brick (stretcher bond)
Door: Overhead white metal
Window: White uPVC
Pitched roof: Red clay tile
Flat roof: Bituminous felt

01 EXISTING ROOF PLAN

1:100

 

... ..

revision/date	note
---------------	------



morseWEBB
architects

The Byre The Street Bramley Hampshire RG26 5DE
T: 01256 587888 W: www.morsewebb.co.uk

project

Orchards Paddock,
Swallowfield

title

Existing Roof Plan

scale	status	
1:100@A3	PLANNING	
job no.	dwg no.	status/revision
1025	105	PL03

© Morse Webb Ltd