


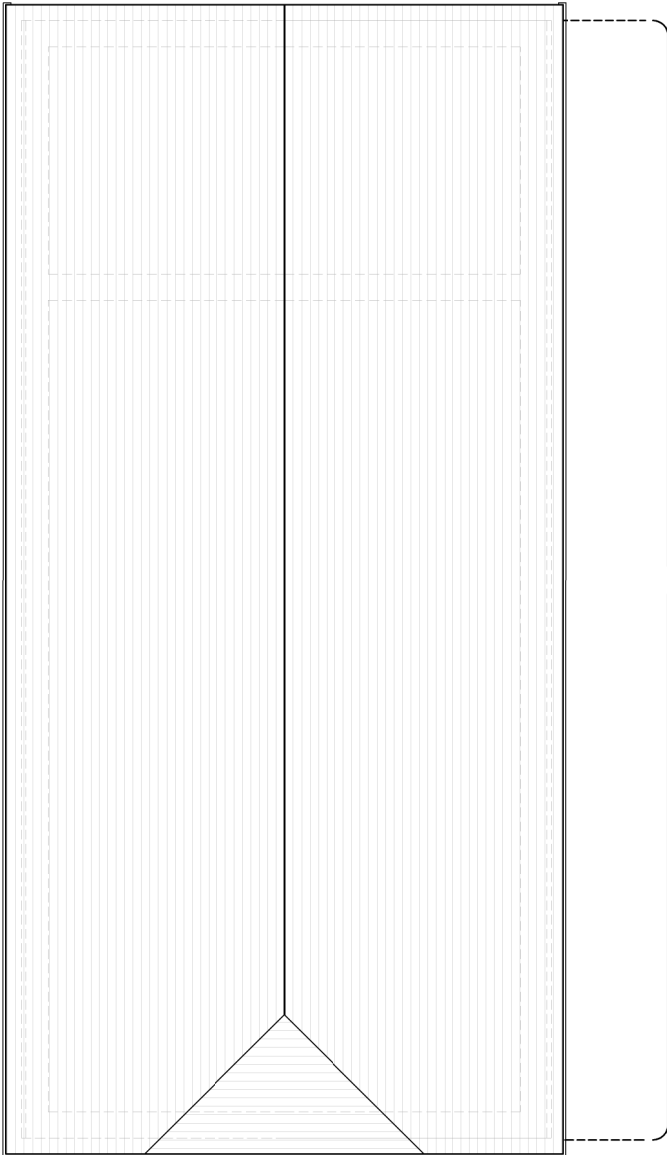


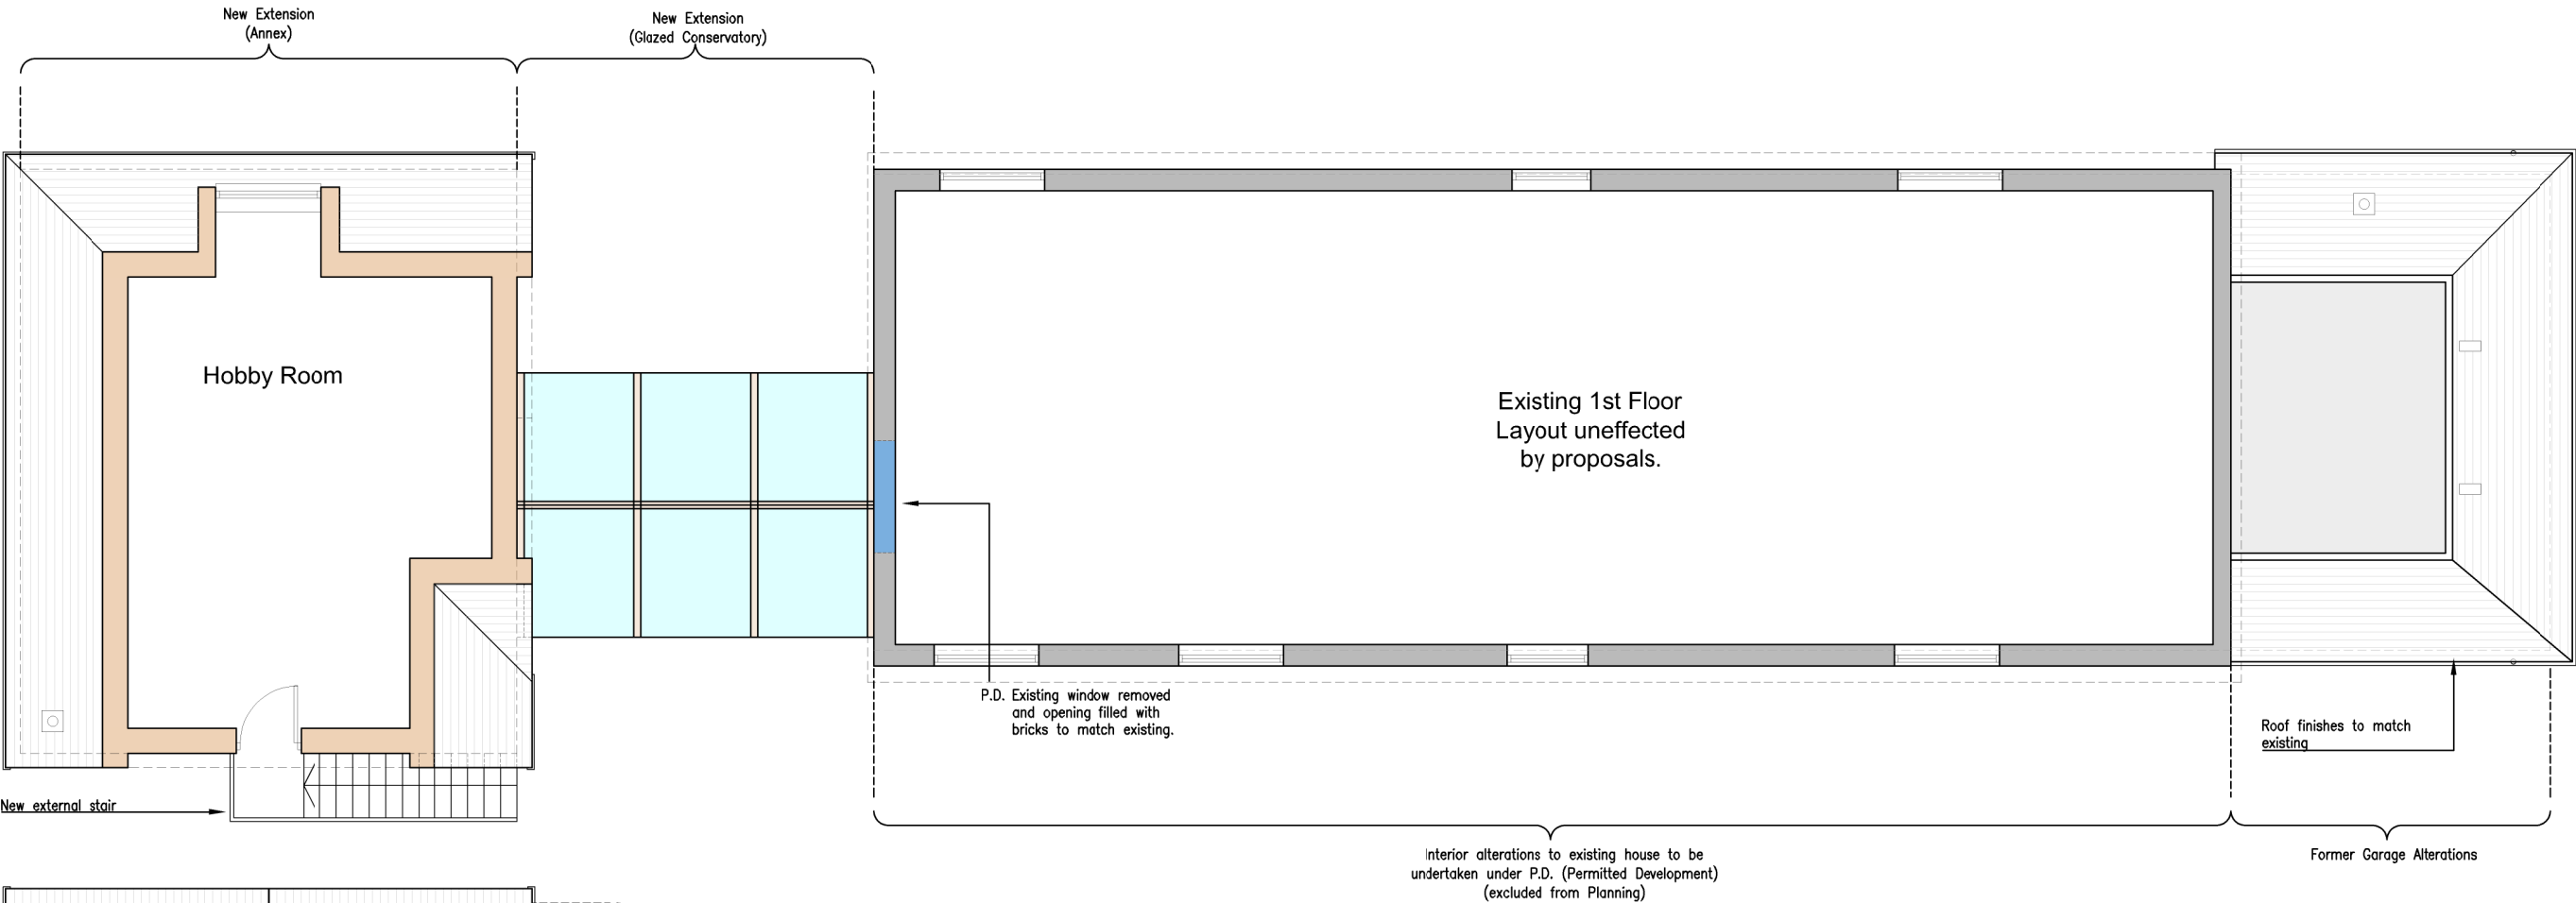

- KEY**
- EXISTING BUILDING FABRIC (UNCHANGED)
 - ELEMENTS IN BLUE TO BE CARRIED OUT UNDER PERMITTED DEVELOPEMNT
 - ELEMENTS IN BROWN ILLUSTRATES NEW CONSTRUCTION
 - ELEMENTS IN LIGHT BROWN IS NEW GLAZED CONSERVATORY (FRAME & GLASS)
 - NEW FLAT ROOF (SINGLE PLY MEMBRANE)
 - NEW CLAY TILED ROOF

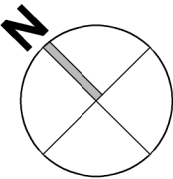

01 PROPOSED FIRST FLOOR PLAN
1:100

 

revision/date note

morseWEBB
architects

The Byre The Street Eramley Hampshire RG26 5DE
T: 01256 587888 W: www.morsewebb.co.uk

project

**Orchards Paddock,
Swallowfield**

title

Proposed First Floor Plan

scale	status	
1:100@A3	PLANNING	
job no.	dwg no.	status/revision
1025	114	PL04
© Mose Webb Ltd		