


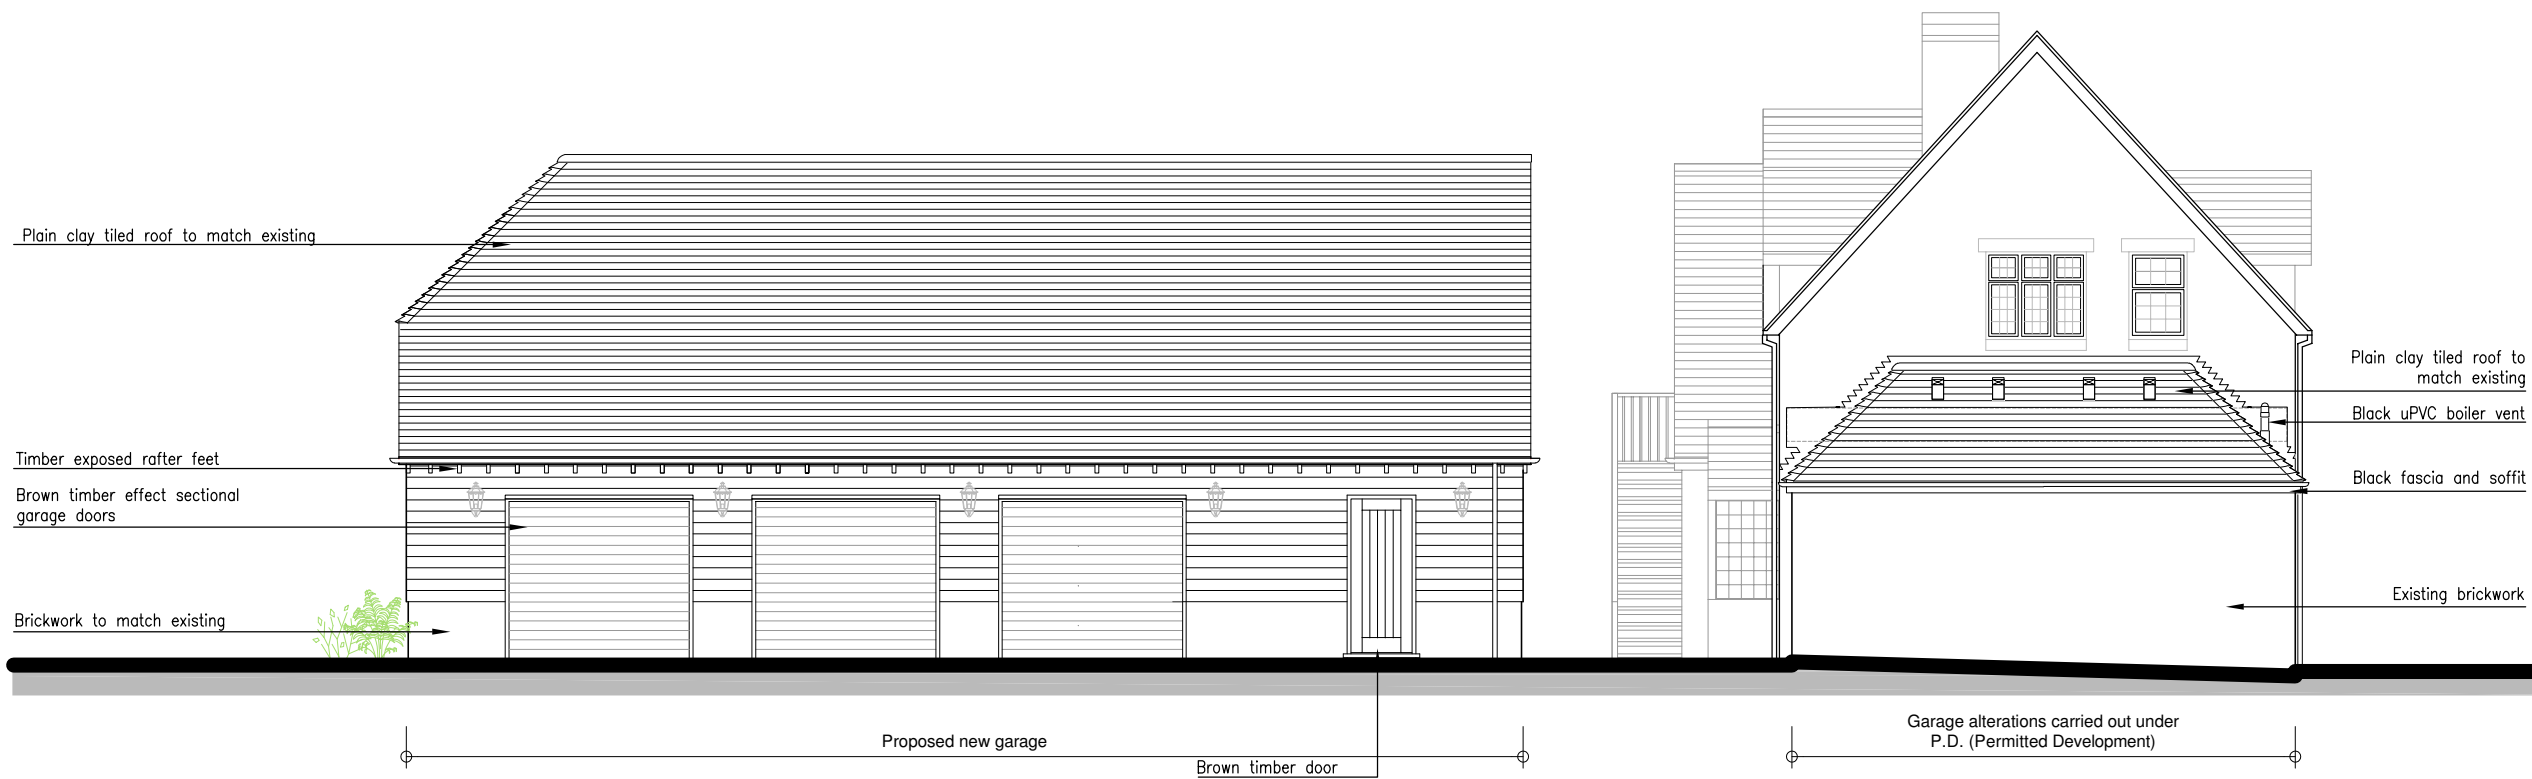


01 PROPOSED SOUTH WEST ELEVATION

1:100



02 PROPOSED SOUTH EAST ELEVATION

1:100

 

revision/date note		
 morseWEBB architects The Byre The Street Bramley Hampshire RG26 5DE T: 01256 587888 W: www.morsewebb.co.uk		
project Orchards Paddock, Swallowfield		
title Proposed Elevations Sheet 1		
scale 1:100@A3	status PLANNING	
job no. 1025	dwg no. 116	status/revision PL04

© Morse Webb Ltd